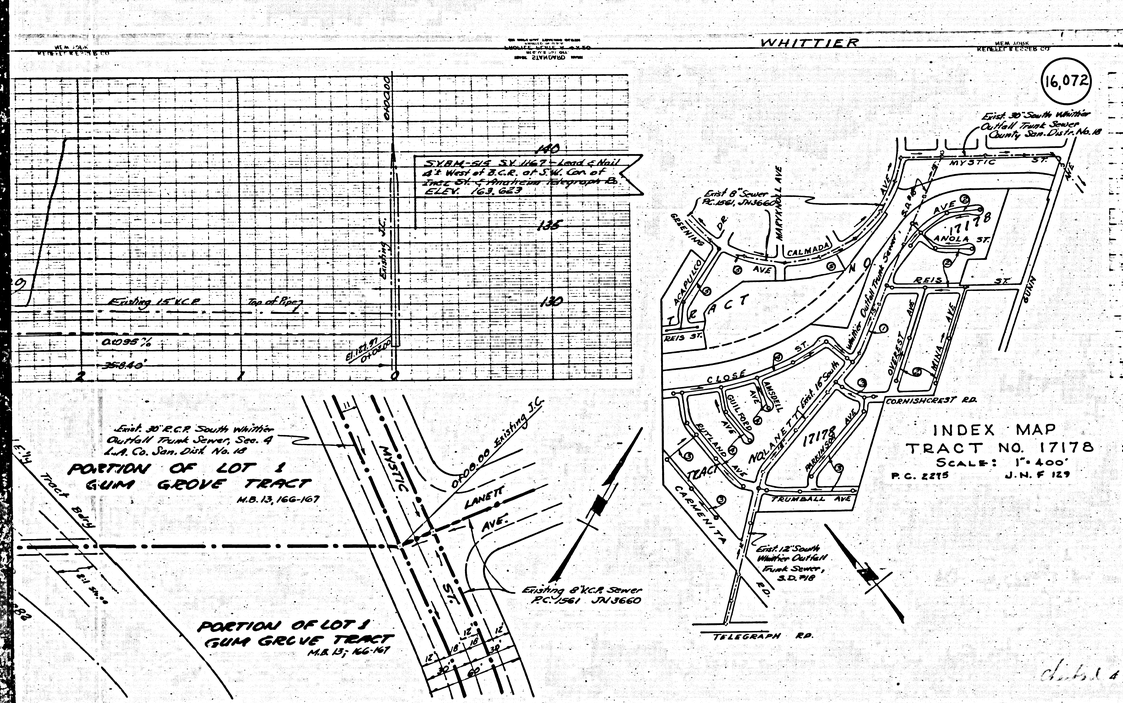


USE STANDARD STRENGTH PIPE EXCEPT AS NOTED

USE CEMENT MORTAR FOR ALL VITRIFIED CLAY PIPE JOINTS

ENCASE FOUR FEET OF SEWER AT POINTS OF INTERFERENCE WITH POLES AS PER S-6.115

CONSTRUCT HOUSE CONNECTIONS WITH INVERT AT PROP. LINE 8 FEET BELOW CURB GRADE EXCEPT AS NOTED

ALL STRUCTURES SHALL BE BRICK SEWER STRUCTURES AS PER PLAN NO. S-8.104 EXCEPT AS NOTED.

USE STANDARD MANHOLE FRAMES AND COVERS AS PER PLAN NO. S-6.117 EXCEPT AS NOTED.

CONSTRUCT TOPS OF ALL STRUCTURES IN RIGHTS OF WAY 6" ABOVE FINISHED GRADE

RESURFACE ALL TRENCHES WITHIN PAVED AREA TO MEET LOS ANGELES COUNTY ROAD DEPT. OR STATE HIGHWAY REQUIREMENTS IN ACCORDANCE WITH PERMIT.

PROVIDE STAKES ON THE PROPERTY LINES OR PROPERTY LINES PRODUCED, AT RIGHT ANGLES TO THE SEWER LINE AT THE CENTER LINE OF EACH MANHOLE.

NO REVISIONS SHALL BE MADE IN THESE PLANS WITHOUT APPROVAL OF THE COUNTY ENGINEER

NO REPRESENTATIVE OF THE COUNTY ENGINEER WILL SURVEY OR LAY OUT ANY PORTION OF THE WORK

THE OWNER OR HIS AUTHORIZED REPRESENTATIVE SHALL FURNISH THE COUNTY ENGINEER WITH GRADE SHEETS AND STATIONS OF ALL HOUSE CONNECTIONS AND Y BRANCHES AND SHALL PROVIDE STAKES FOR THEM AT THEIR PROPER LOCATIONS WITH STATIONING PLAINLY MARKED. ANY CHANGE OF LOCATION SHALL BE REQUESTED IN WRITING BY THE OWNER OR HIS REPRESENTATIVE.

STOPPERS TO BE INSTALLED WITH JOINT COMPOUND BY MANUFACTURER AT HIS PLANT. SPECIFICATIONS - SECTION 33.48.

CONCRETE PAVEMENT TO BE CUT NOT LESS THAN 2 INCHES IN DEPTH WITH CONCRETE SAW. SPECIFICATIONS - SECTION 65.

INSTALL WIRE & TAGS ON ALL CONNECTIONS AND WYES PER SPEC'S SEC. 48

FOR "CHANGE IN LEAKAGE TEST" SEE SPEC'S SEC. 49

APPROVAL OF THIS PLAN BY THE COUNTY OF LOS ANGELES DOES NOT CONSTITUTE A REPRESENTATION AS TO THE ACCURACY OF THE LOCATION OF, OR THE EXISTENCE OR NON-EXISTENCE OF, ANY UNDERGROUND UTILITY, PIPE OR STRUCTURE WITHIN THE LIMITS OF THIS PROJECT.
(THIS NOTE APPLIES TO ALL SHEETS)

WHERE GROUND WATER IS ENCOUNTERED, WESTON'S GASKETS & FOAMS SHALL BE USED, PER S-6.81, IN MAIN LINE AND HOUSE CONNECTIONS.

Before breaking into any existing structure and before final acceptance of this work, County Sanitation District should be notified in order that required inspection may be made.

Trim Lines

(1)

PROFILE ALIGNMENT AND GRADE OF

SANITARY SEWERS

TO BE CONSTRUCTED IN

TRACT № 17178

LANETT AVENUE

BETWEEN ANAHEIM TELEGRAPH RD. AND MYSTIC ST.

PRIVATE CONTRACT NO. 2275
W. S. 34

SHEET 1 OF 5 SHEETS

SCALE: VERT. 1"=4' HORIZ. 1"=40'

JUNE 1952

PREPARED IN THE OFFICES OF
KEMMERER ENG. CO. INC.
BY: Hans C. Thomsen
REG. C.E. NO. 8244

FOR LEGEND
SEE PLAN NO. S-6.61

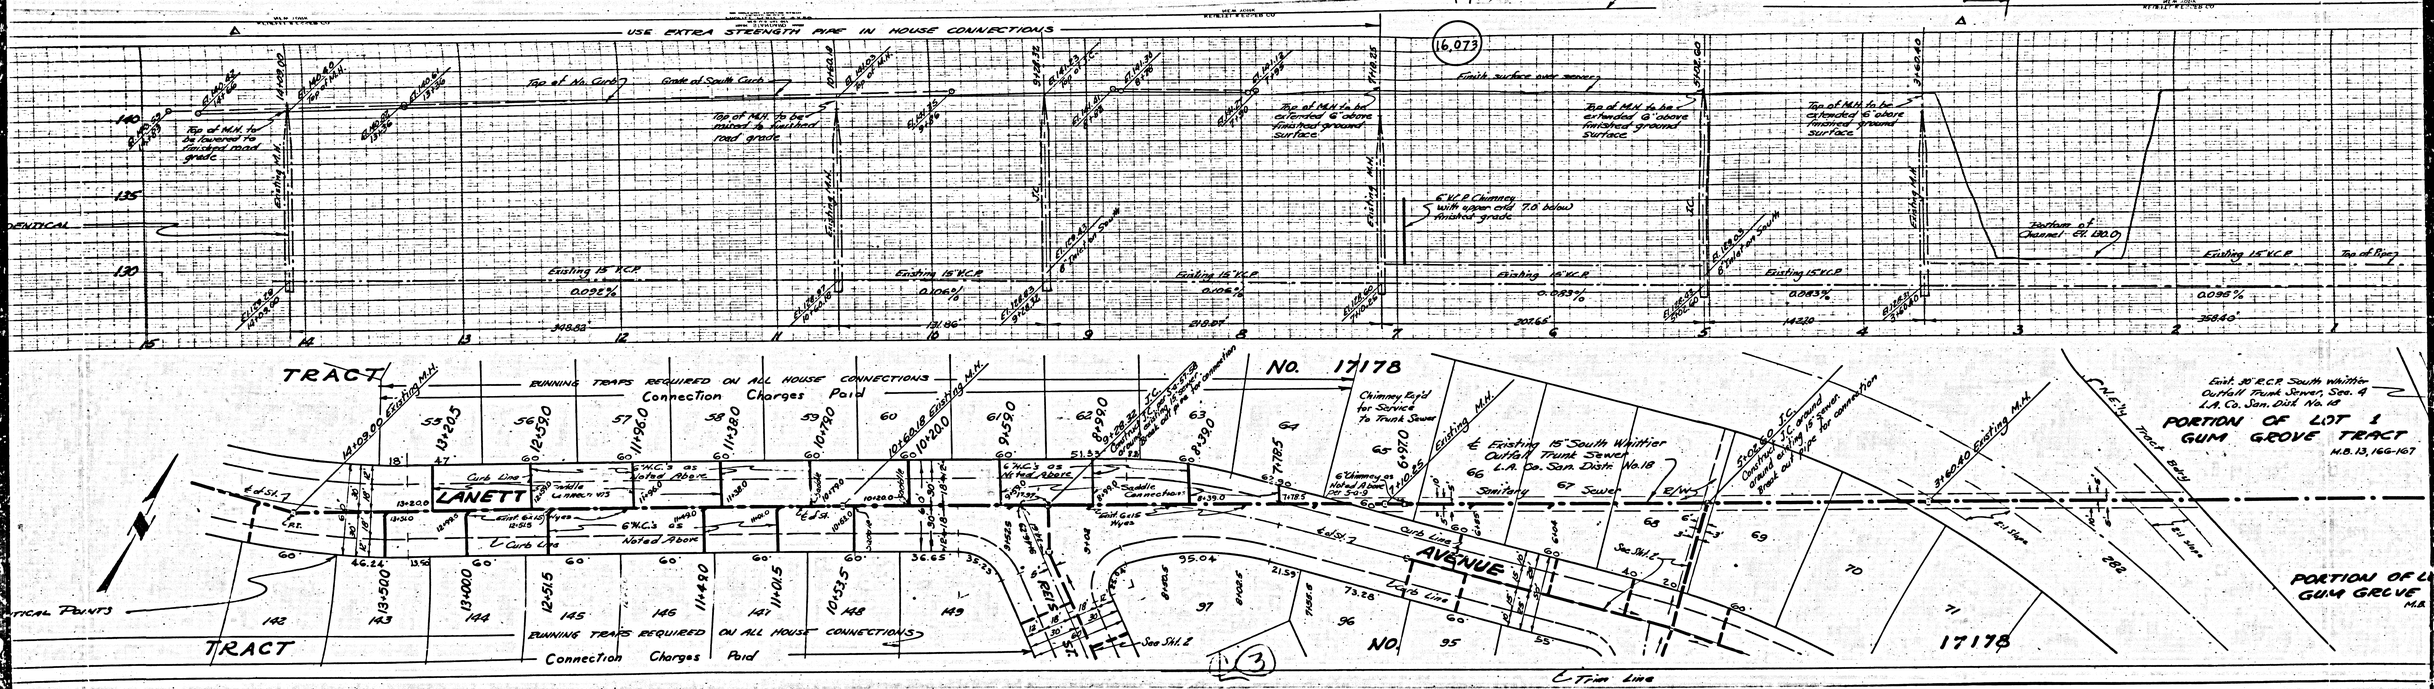
RECEIVED
OCT 7 1952
L. A. COUNTY ENGINEER
SANITATION DIVISION

NOTE
GRADES TO WHICH THIS IMPROVEMENT IS TO BE CONSTRUCTED ARE SHOWN ON PLANS AND PROFILES. GRADE POINTS FOR TOP OF CURB, CENTER LINE OF STREET OR CENTER LINE OF ALLEY ARE SHOWN BY CIRCLES ON PROFILES AT ALL POINTS BETWEEN DESIGNATED POINTS THE GRADE SHALL BE ESTABLISHED SO AS TO CONFORM TO A STRAIGHT LINE DRAWN BETWEEN SAID DESIGNATED POINTS.
ELEVATIONS ARE IN FEET ABOVE U. S. C. & G. DATUM OR MEAN SEA LEVEL.
THIS DRAWING AND THE DATA HEREON ARE HEREBY MADE A PART OF THE SPECIFICATIONS.
WORK SHALL BE CONSTRUCTED ACCORDING TO SPECIFICATIONS ON FILE IN THE OFFICE OF THE COUNTY ENGINEER AND SHALL BE PROSECUTED ONLY IN THE PRESENCE OF THE COUNTY ENGINEER
BEFORE WORK CAN BE STARTED, THE CONTRACTOR MUST OBTAIN A PERMIT TO EXCAVATE IN COUNTY STREETS FROM THE L. A. COUNTY ROAD DEPT., 105 W. 5TH ST., LOS ANGELES AND MAKE A DEPOSIT WITH THE COUNTY ENGINEER, ROOM 839 AT 108 W. 2ND STREET, SUFFICIENT TO COVER THE COST OF CONSTRUCTION INSPECTION AND RECORD PLANS
IF WORK IS TO BE DONE IN A STATE HIGHWAY, A PERMIT MUST BE OBTAINED FROM THE STATE OF CALIFORNIA, DIVISION OF HIGHWAYS, 906 STATE BUILDING. AFTER MAKING THE DEPOSIT WITH THE COUNTY ENGINEER

COUNTY OF LOS ANGELES, CALIFORNIA
WILLIAM S. FOX, County Engineer
APPROVED R. W. Pore
ASST. CHIEF DEPUTY
APPROVED BY [illegible]
CHIEF ENGINEER OF SANITATION DISTRICT NO. 18

CHECKED BY John A. Thomsen 8-5-1952
ASST. OR COUNTY ENGINEER REG. C.E. NO. 7820

BC 5512
BC 5512
BC 5512


USE EXTRA STRENGTH PIPE IN HOUSE CONNECTIONS
16,073
Top of M.H. to be lowered to finished road grade
Top of M.H. to be raised to finished road grade
Grade at South Curb
Top of M.H. to be extended 6' above finished ground surface
Finish surface over sewer
6" V.C.P. Chimney with open end 7.0' below finished grade
Existing 15" V.C.P.
Existing M.H.
Top of Ripr
TRACT
RUNNING TRAPS REQUIRED ON ALL HOUSE CONNECTIONS
Connection Charges Paid
LANETT
AVENUE
NO. 17178
Chimney Capd for Service To Trunk Sewer
Existing 15" South Whittier Outfall Trunk Sewer L.A. Co. San. Dist. No. 18
Sanitary Sewer
Exist. 30" R.C.P. South Whittier Outfall Trunk Sewer, Sec. 4 L.A. Co. San. Dist. No. 18
PORTION OF LOT 1 GUM GROVE TRACT
M.B. 13, 166-167
See Sht. 2
See Sht. 3
Trim Line

USE EXTRA STRENGTH PIPE IN HOUSE CONNECTIONS

16,074

Existing 18" V.C.P. 0.46%

Existing 15" V.C.P. 0.09%

Existing 15" V.C.P. 0.078%

Existing 15" V.C.P. 0.078%

Top of M.H. to be raised to finished road grade

Grade of North of South Curb ?

Top of M.H. to be raised to finished road grade

Top of M.H. to be raised to finished road grade

Top of No. Curb ?

Top of So. Curb ?

Top of M.H. to be lowered to finished road grade

IDENTICAL

IDENTICAL

334.13'

314.36'

140.06'

100.53'

NO. 17178

TRACT

Connection Charges Paid

RUNNING TRAPS REQUIRED ON ALL HOUSE CONNECTIONS

IDENTICAL POINTS

LANETT AVENUE

See Sht. 4

See Sht. 3

Existing 15" South (Whittier Outfall) Trunk Sewer L.A. Co. San. Dist. No. 18.

6" H.C.'s as noted above

Saddle Connections

Curb Line

Trim Line

CLOSE

CUL-DE-SAC

TRACT

NO. 17178

RUNNING TRAPS REQUIRED ON ALL HOUSE CONNECTIONS

Connection Charges Paid

IDENTICAL POINTS



























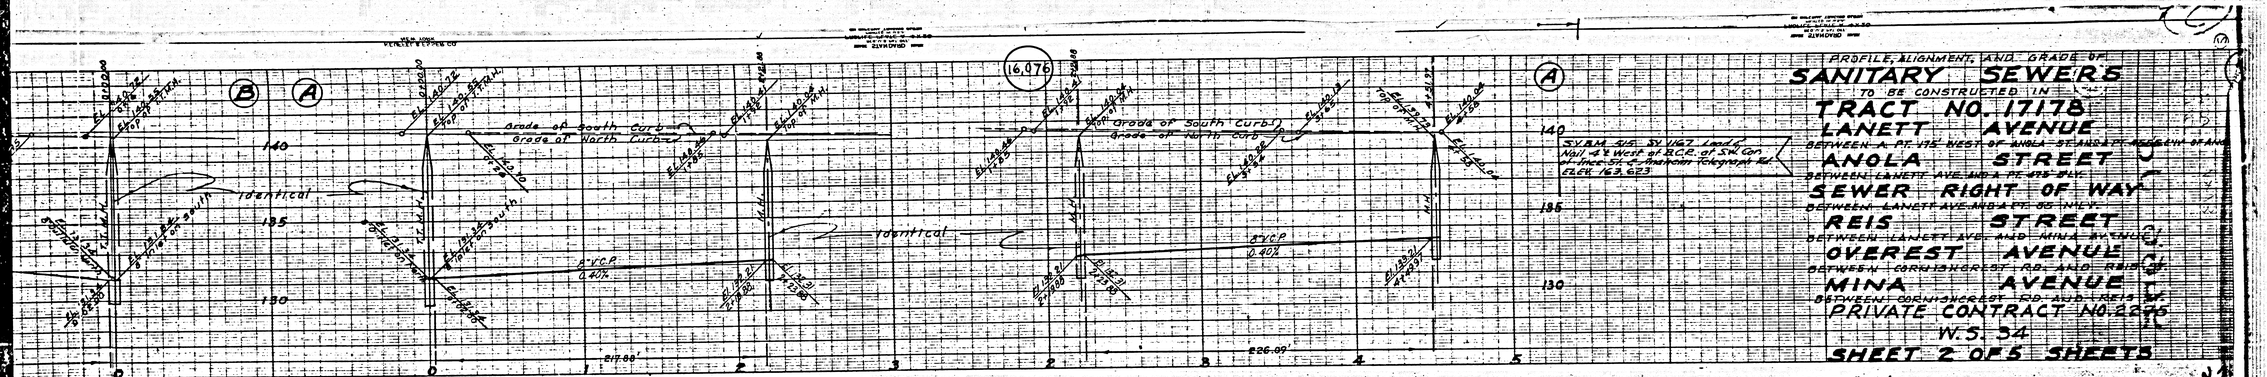







PROFILE, ALIGNMENT, AND GRADE OF

SANITARY SEWERS

TO BE CONSTRUCTED IN

TRACT NO. 17178

LANETT AVENUE
BETWEEN A PT. 175' WEST OF ANOLA ST. AND A PT. 45' E'LY OF ANOLA STREET

ANOLA STREET
BETWEEN LANETT AVE. AND A PT. 475' S'LY

SEWER RIGHT OF WAY
BETWEEN LANETT AVE. AND A PT. 95' N'LY OF REIS ST.

REIS STREET

OVEREST AVENUE
BETWEEN CORNISHCREST RD. AND REIS ST.

MINA AVENUE
BETWEEN CORNISHCREST RD. AND REIS ST.

PRIVATE CONTRACT NO. 2295
W.S. 34

SHEET 2 OF 5 SHEETS

HORIZ: 1"= 40'
VERT: 1"= 4'

JUNE 1952

PREPARED IN THE OFFICE OF
KEMMERER ENGR. CO., INC.
By Hans C. Thomsen
REG. C.E. 8244

FOR LEGEND SEE PLAN S-0-64
SEE SHT. 1 FOR CONSTRUCTION NOTES

WILLIAM J. FOX, COUNTY ENGINEER
APPROVED BY Lui Pore
ASST. CHIEF DEPUTY

A.M. RAWN
APPROVED BY T.F.P.
CHIEF ENGINEER OF COUNTY SANITATION DISTRICT NO. 18 — OFFICE ENGR.

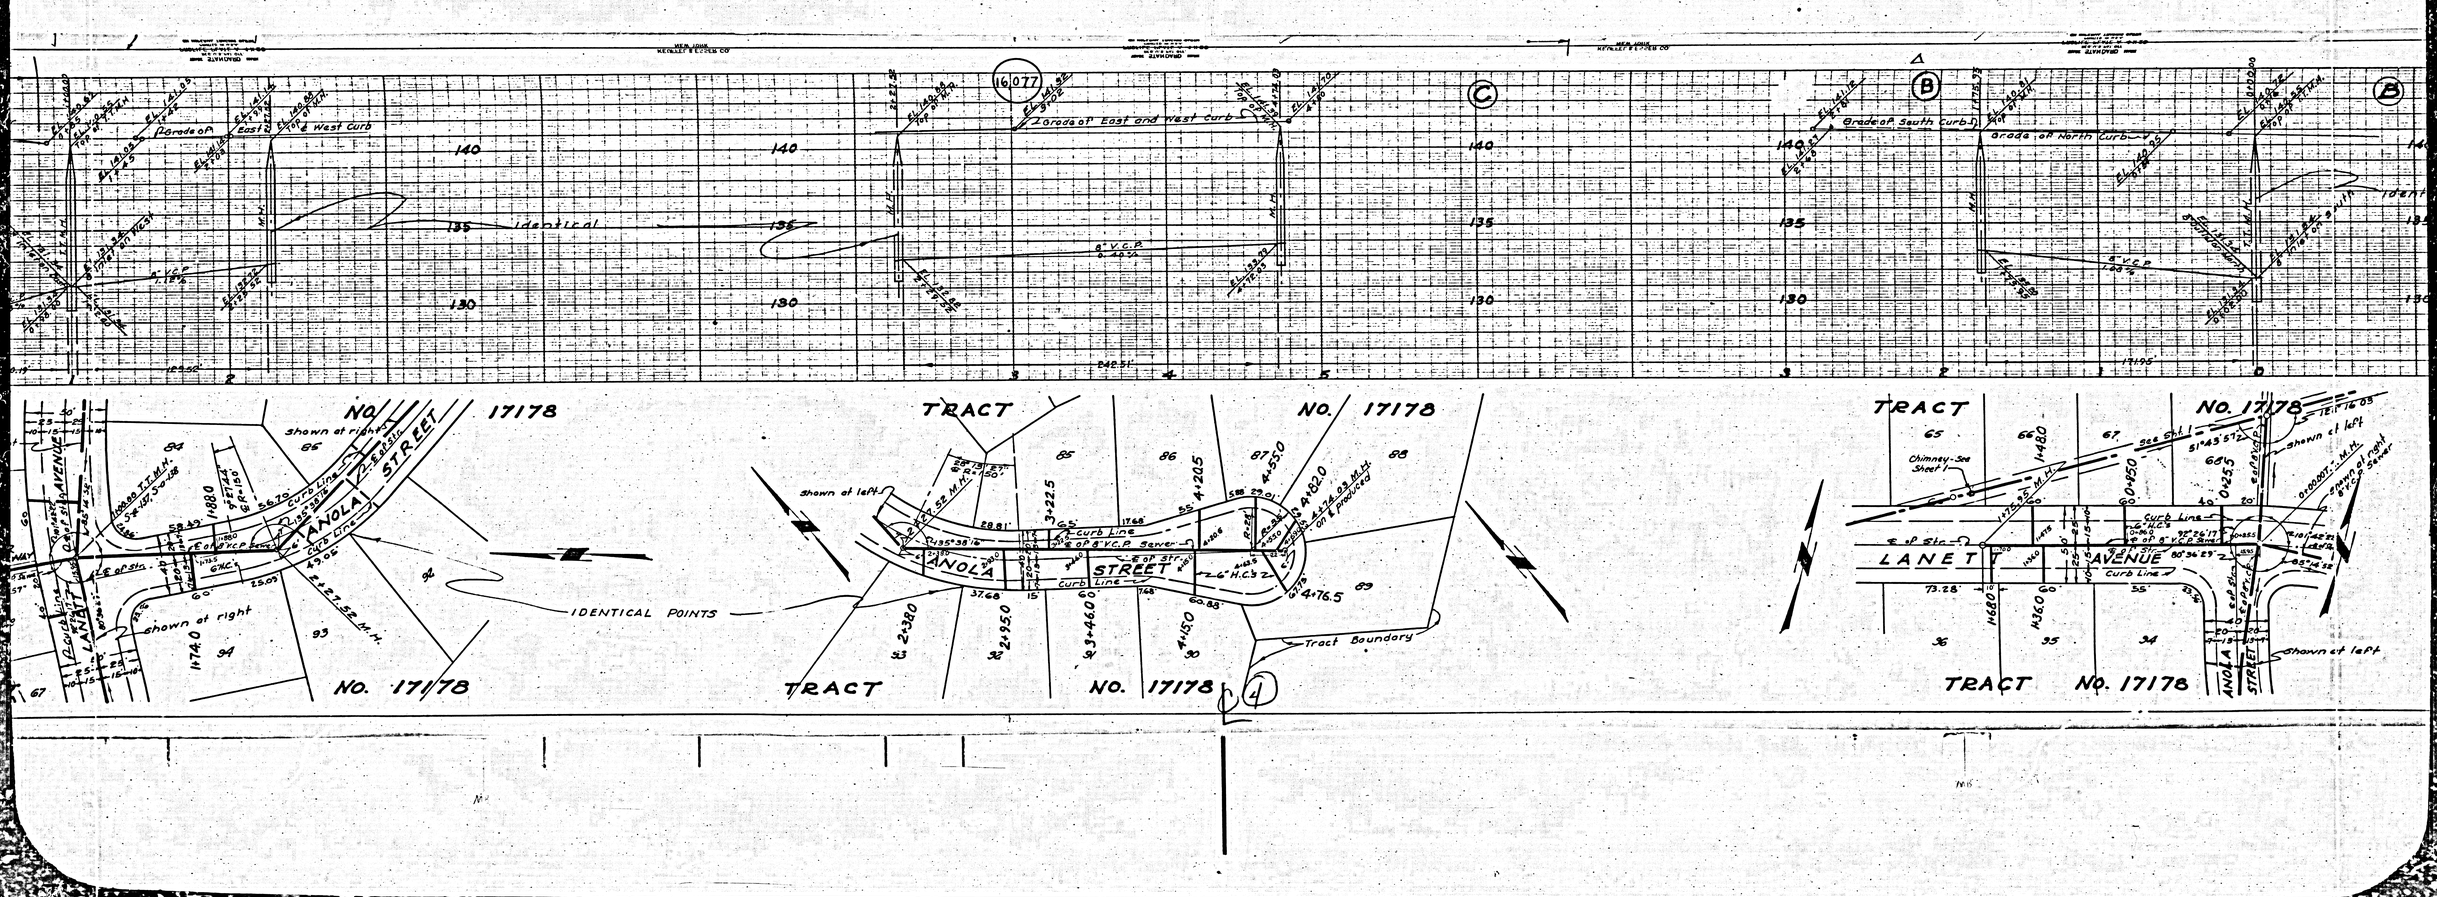
CHECKED BY John A. Zimmer 9-5-1952
OFFICE OF COUNTY ENGINEER REG. C.E. NO. 7184

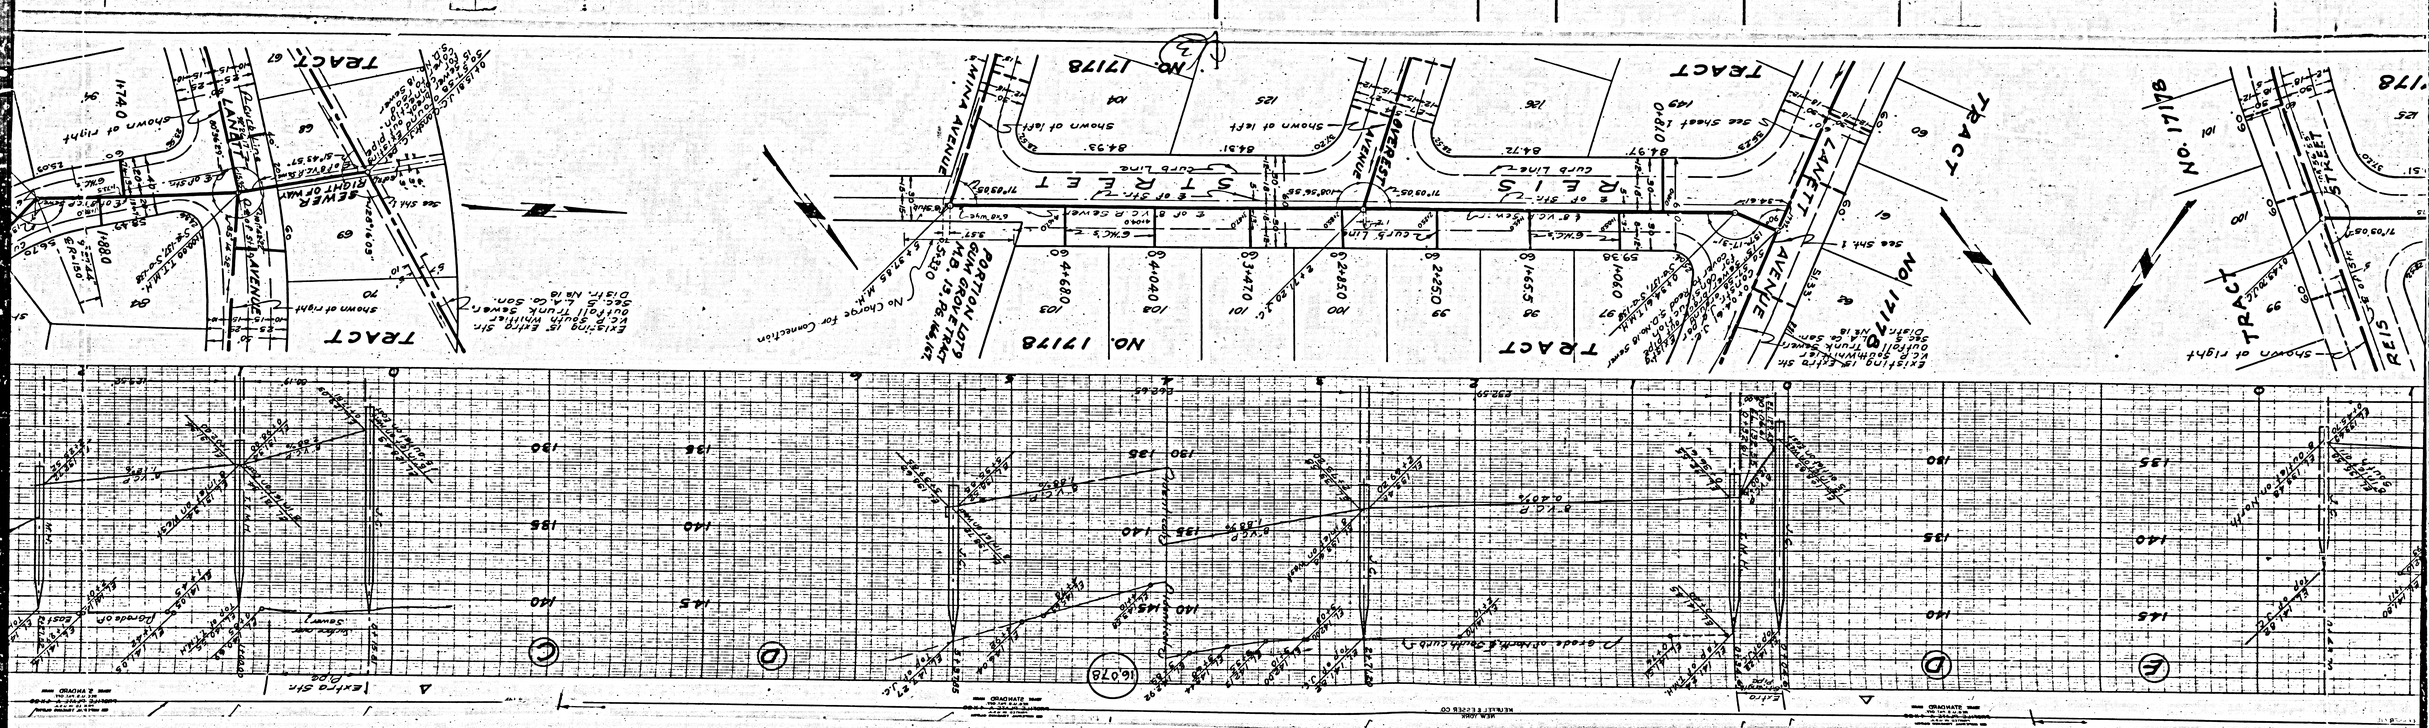
before breaking into any existing structure and before final acceptance of this work, County Sanitation District should be notified in order that required inspection may be made.

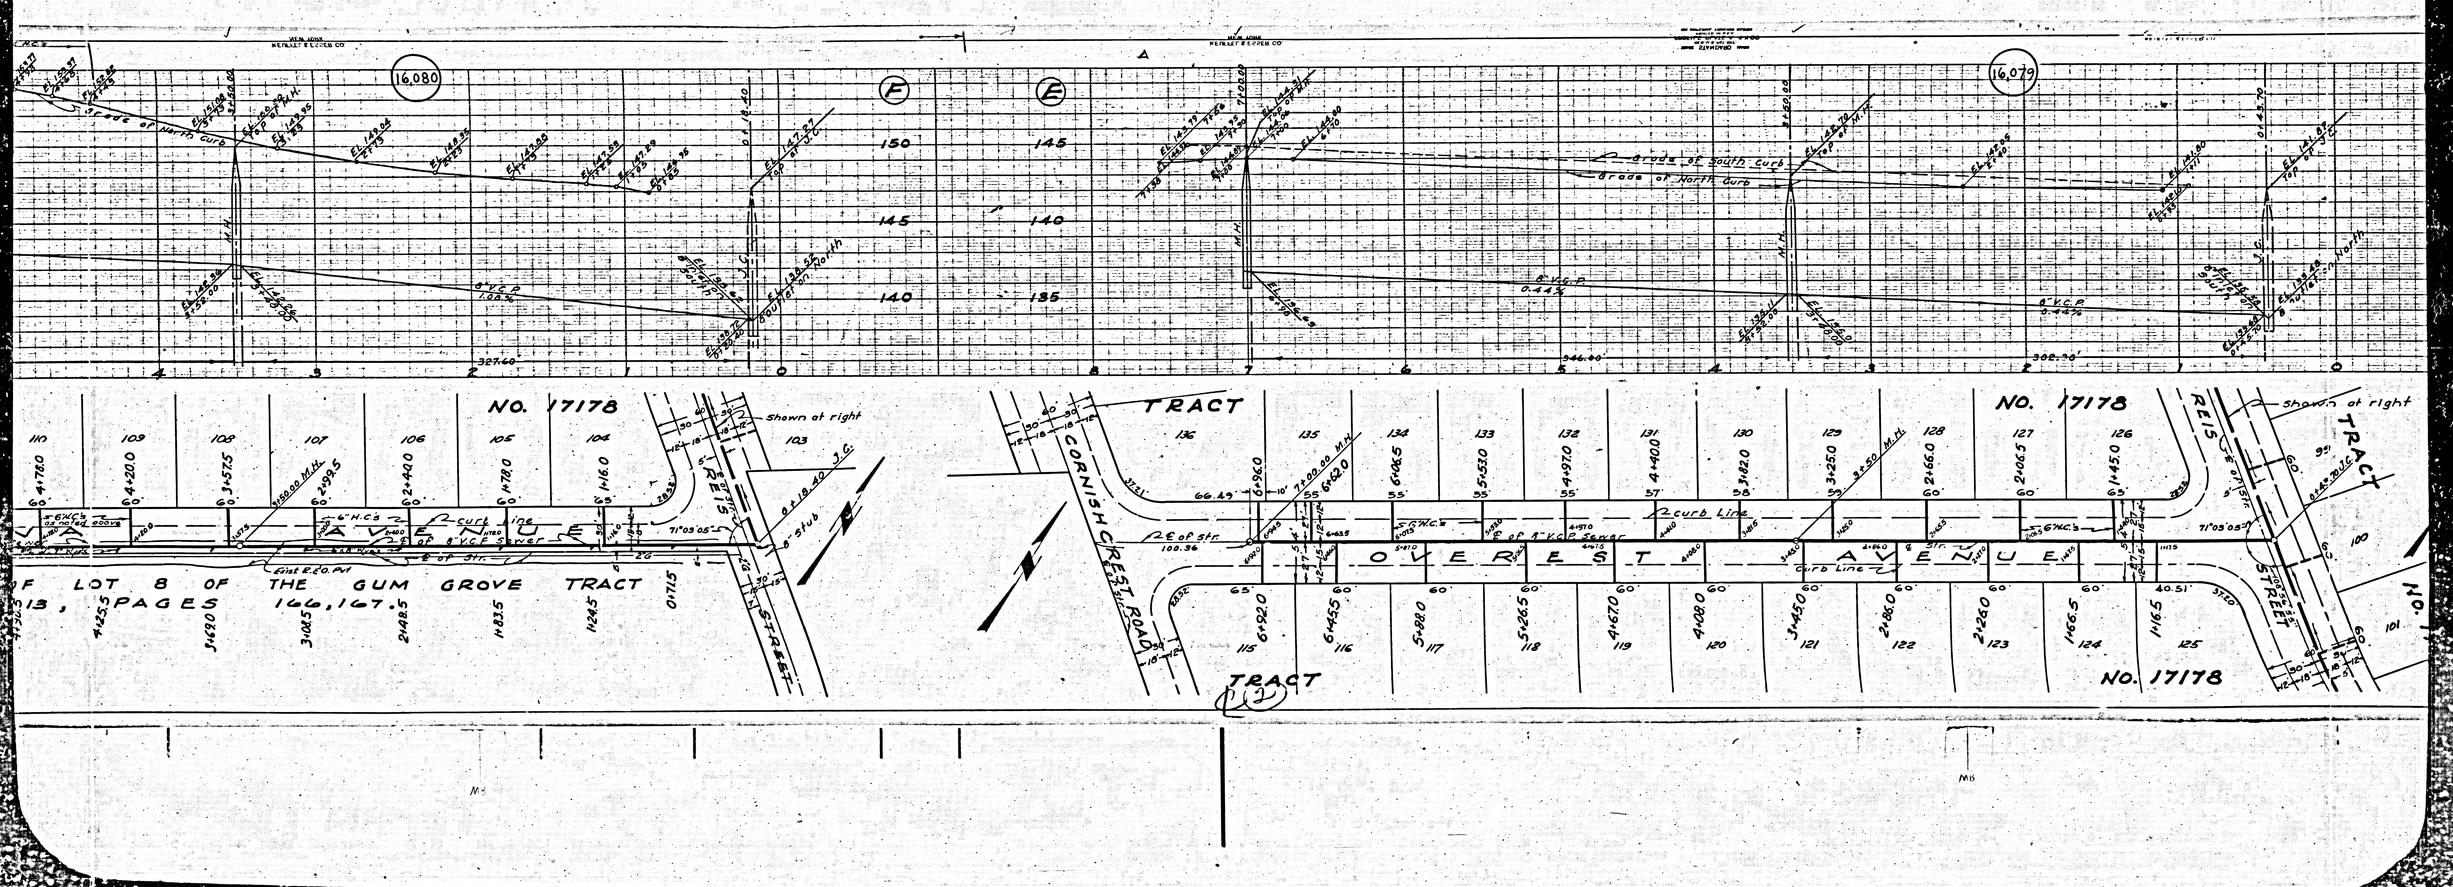
RECEIVED
OCT 7 1952
L. A. COUNTY ENGINEER
SANITATION DIVISION

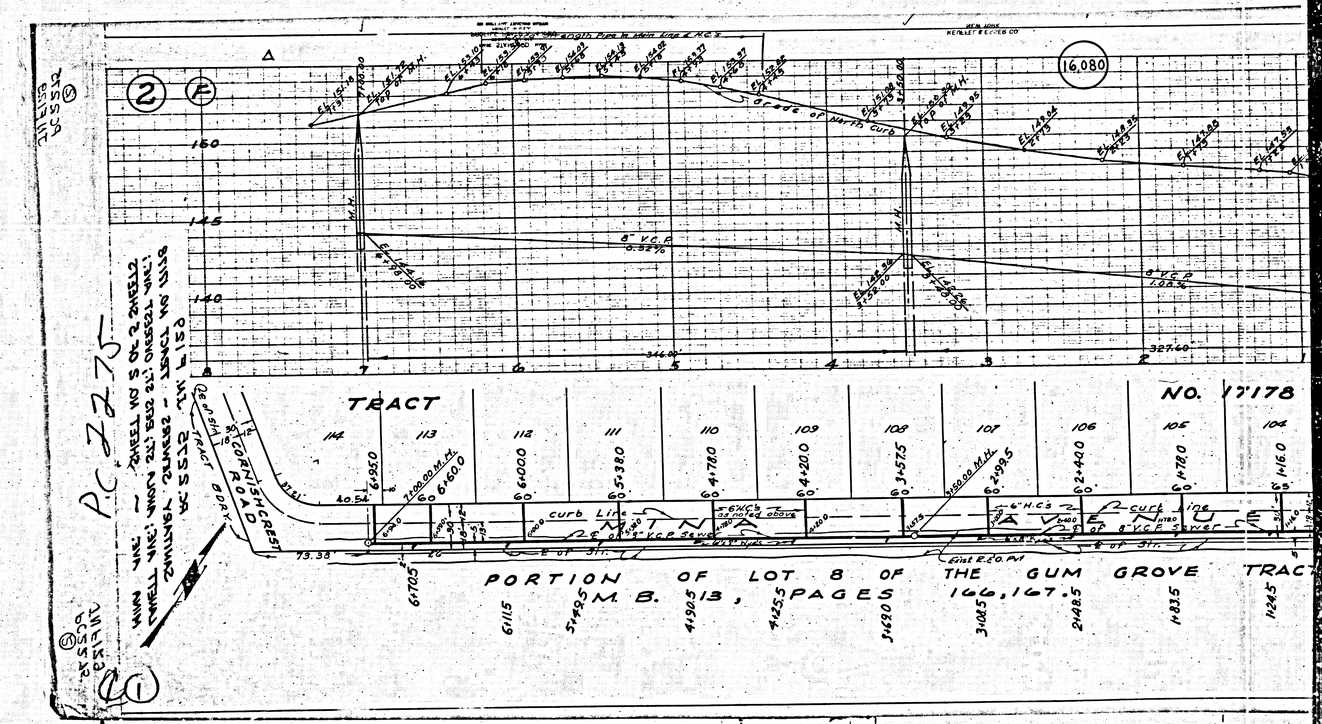
Filed 4-7-53

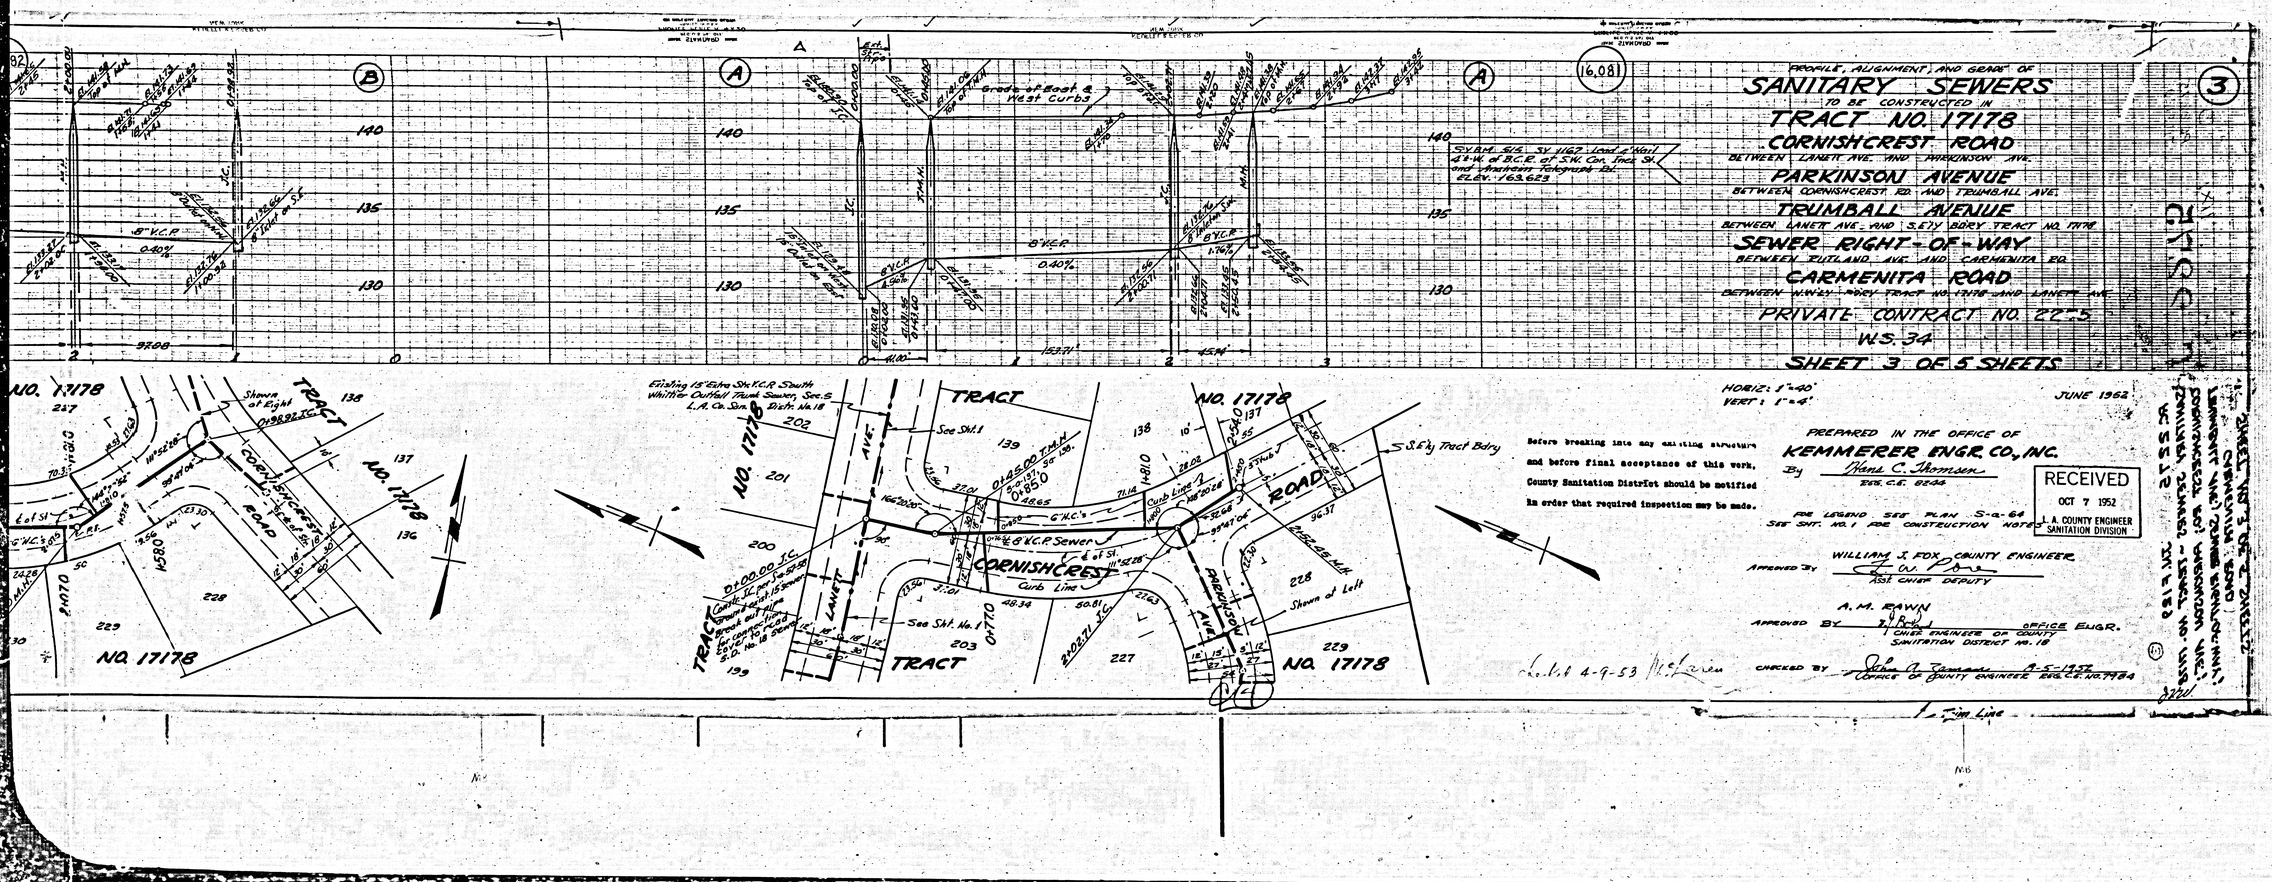
(5)


Grade of East and West curb
Grade of East and West curb
Grade of South curb
Grade of North curb
identical
identical
8" V.C.P.
8" V.C.P.
8" V.C.P.
8" V.C.P.
16077
LANOLA STREET
LANOLA STREET
LANET AVENUE
LANET AVENUE
Curb Line
Curb Line
Curb Line
Curb Line
shown at right
shown at left
shown at left
shown at left
IDENTICAL POINTS
Tract Boundary
TRACT NO. 17178
TRACT NO. 17178
TRACT NO. 17178
TRACT NO. 17178
TRACT NO. 17178
TRACT NO. 17178
Chimney-See Sheet
Chimney-See Sheet
Shown on right Sewer
Shown on right Sewer
Shown on left Sewer
Shown on left Sewer
Shown on left


TRACT
No. 17178
Shown at left
Shown at right
Existing 15" Extra Str.
Connection
Curb Line
Lot 1
Lot 2
16,080
16,079
NO. 17178
TRACT
CORNISH CREST ROAD
REIS STREET
Shown at right
2-curb line
Curb Line
Edge of Str.
Grade of South Curb
Grade of North Curb
6" VCP
8" VCP Sewer
6" H.C.'s
71°03'05" Lt.
OF LOT 8 OF THE GUM GROVE TRACT
MAPS, PAGES 166, 167.


16.080
TRACT
NO. 17178
PORTION OF LOT 8 OF THE GUM GROVE TRACT
M.B. 13, PAGES 166, 167.5
curb Line
AVENUE
P.C. 2275
2-5552 TM 1152
2-5552 TM 1152


A
B
140
135
130
16,081
8"V.C.P.
0.40%
Grade of Road & West Curb
Curb Elevations
Gutter Elevations
Sta.

16,083

Grade of North & South Curbs

16,082

Grade of North & South Curbs

8" V.C.P 3.00%

8" V.C.P 0.40%

8" V.C.R 0.40%

8" V.C.R

6" V.C.P 3.00%

346.00'

265.97'

246.00'

97.08'

TRACT NO. 17178

TRACT

NO. 17178




Curb Line

℄ Curb Line

℄ Trim Line

℄ of St.

Shown at Left

Shown at Right

179°08'57"

111°52'28"

99°41'04"

68°18'32"

8" V.C.P Sewer

6" W.C.P Sewer

6" W.C.'s

G.W.C.'s

M.H.






























1

2

3

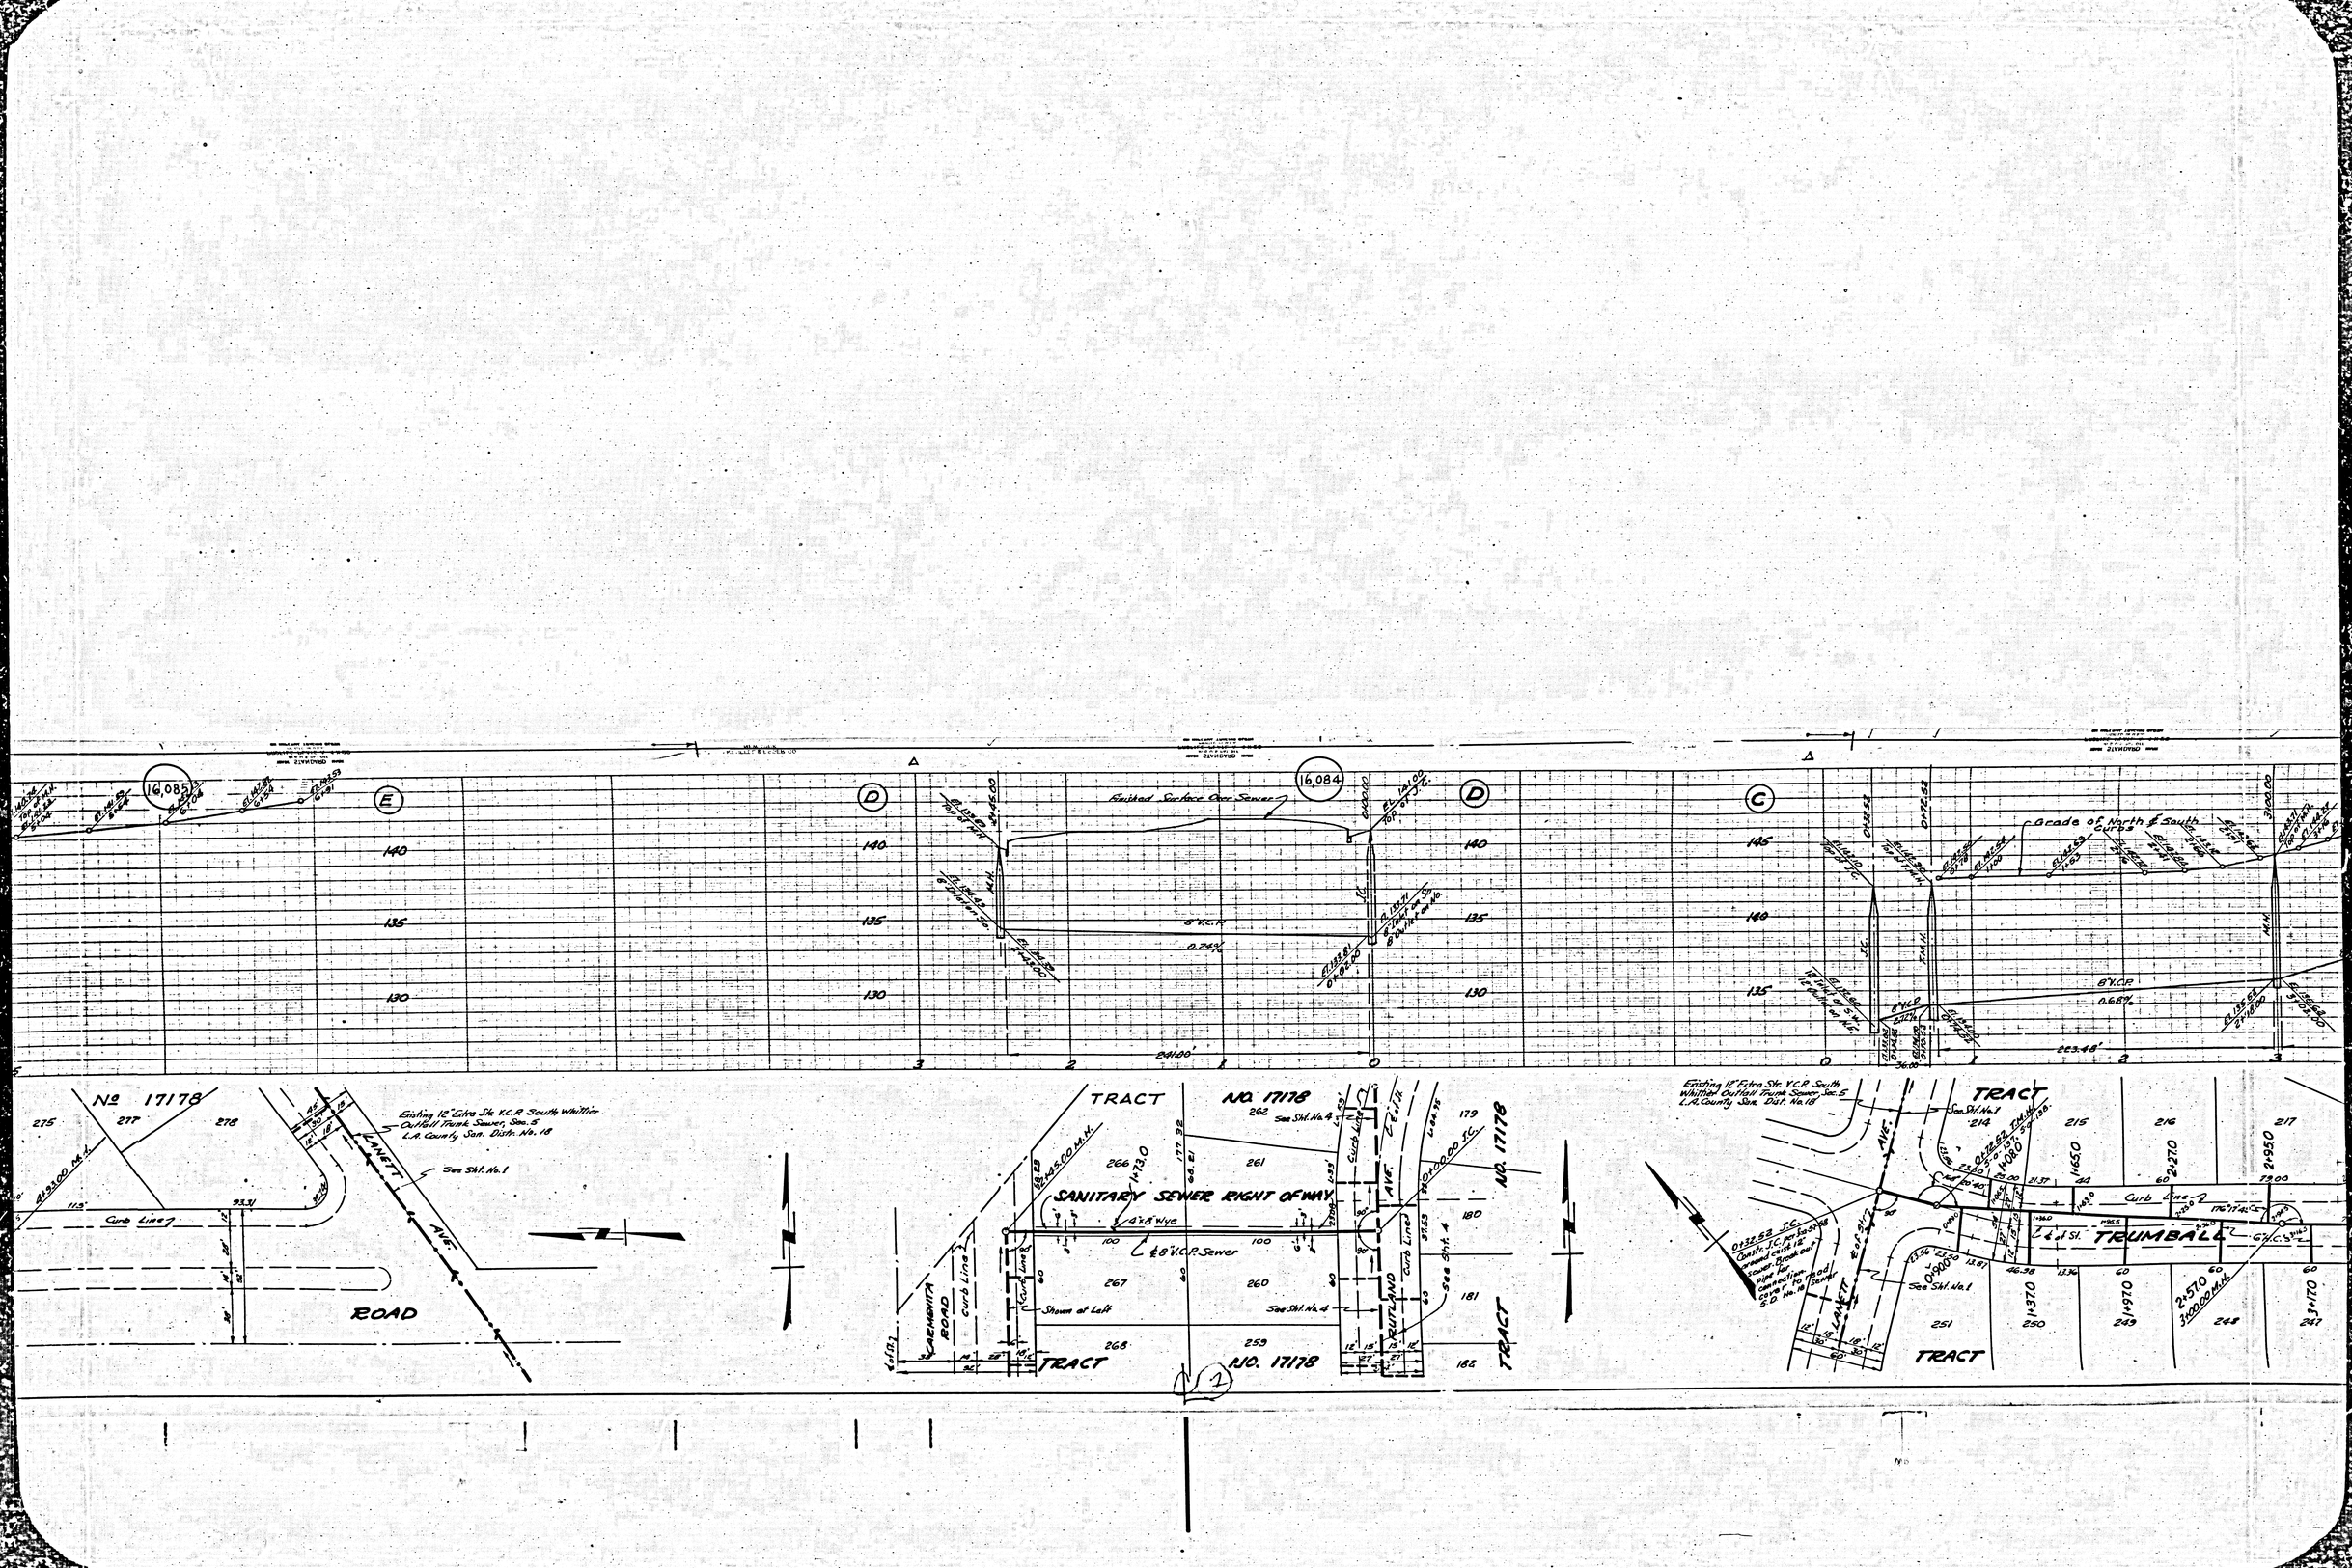
4

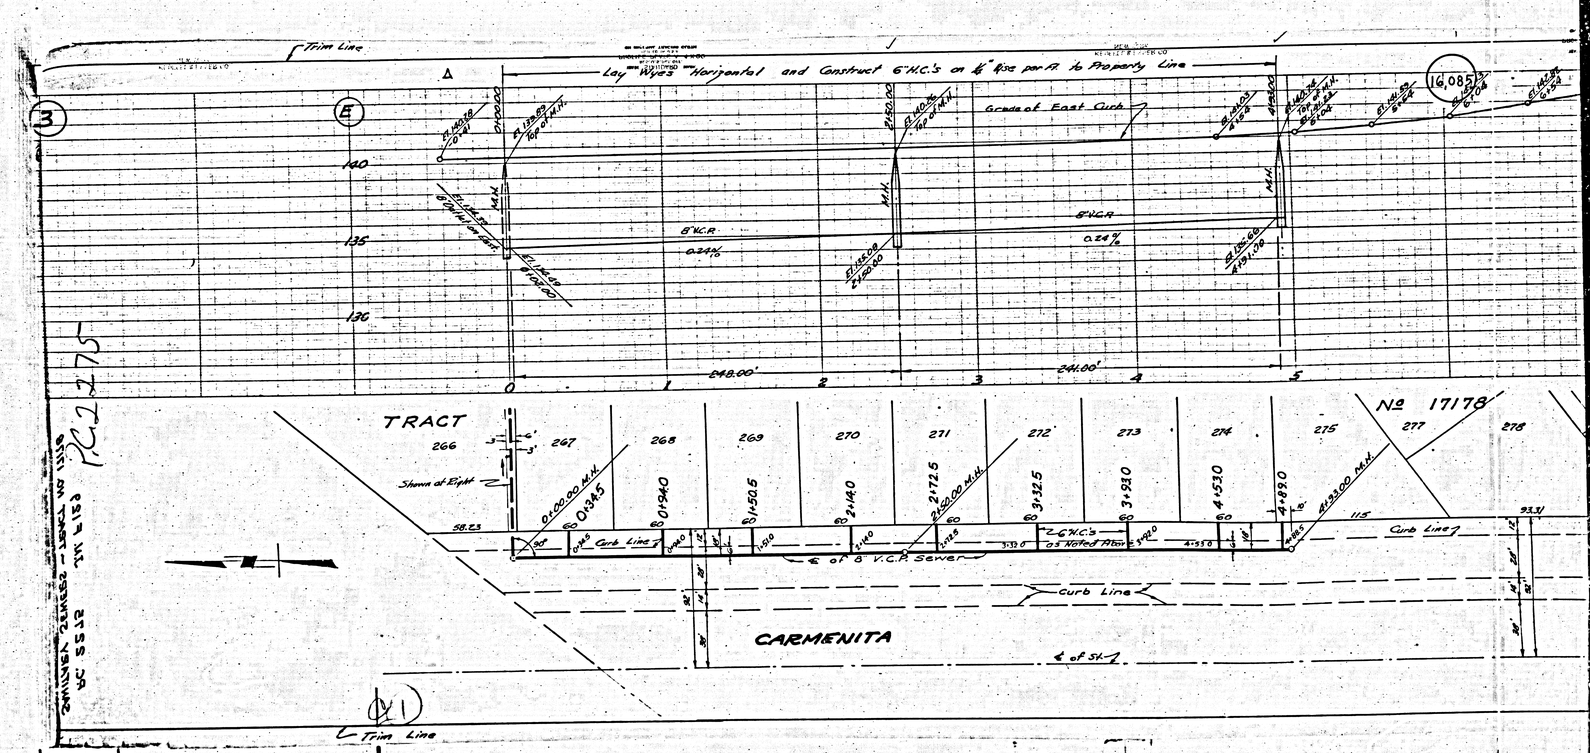
5

6

7

8


16,085
16,084
Finished Surface Conc. Sewer
Grade of North & South
SANITARY SEWER RIGHT OF WAY
TRACT
NO. 17178
Existing 12' Extra Str. V.C.P. South Whittier Outfall Trunk Sewer, Sec. 5 L.A. County San. Distr. No. 18
See Sht. No. 1
See Sht. No. 4
Shown at Left
LANETT AVE.
CARMENITA ROAD
RUTLAND AVE.
TRUMBALL
ROAD
Curb Line
Center Line
8"V.C.P.
0.24%
0.68%
0.90%
2.51%
3.00%



P.C. 2755

P.T. 2812

Rec. 5512

Trim Line

SANITARY SEWERS

TO BE CONSTRUCTED IN

TRACT No. 17178

CLOSE STREET

BETWEEN ZANETT AVE. AND A PT. 40' NLY OF SOUTHLAND AVE.

AMSDELL AVENUE

BETWEEN CLOSE ST. AND 238' ELY

GUILFORD AVENUE

BETWEEN CLOSE ST. AND W'LY END

RUTLAND AVENUE

BETWEEN CLOSE ST. AND ZANETT AVE.

PRIVATE CONTRACT No. 2275

W.S. 34

SHEET 4 OF 5 SHEETS

PROFILE, ALIGNMENT, AND GRADE OF

(4)

(A)

Before breaking into any existing structure and before final acceptance of this work, County Sanitation District should be notified in order that required inspection may be made.

Scale: Horiz. 1"=40'
Vert. 1"=4'

June 1952

PREPARED IN THE OFFICE OF
KEMMERER ENGR. CO., INC.
By Hans C. Thomsen
Reg. C.E. No. 8244

RECEIVED
OCT 7 1952
L. A. COUNTY ENGINEER
SANITATION DIVISION

For Legend See Plan S-a-64
See Sht. No. 1 For Construction Notes

WILLIAM J. FOX, COUNTY ENGINEER.
Approved By: E. W. [illegible]
Asst. Chief Deputy

A. M. RAWN
Approved By: [illegible]
CHIEF ENGINEER OF COUNTY SANITATION DISTRICT NO. 18

CHECKED BY: John A. Thomsen 8-5-1952
DEPUTY OR COUNTY ENGINEER, REG. C.E. NO. 7984

(A)

Identical Point

Shown at Left

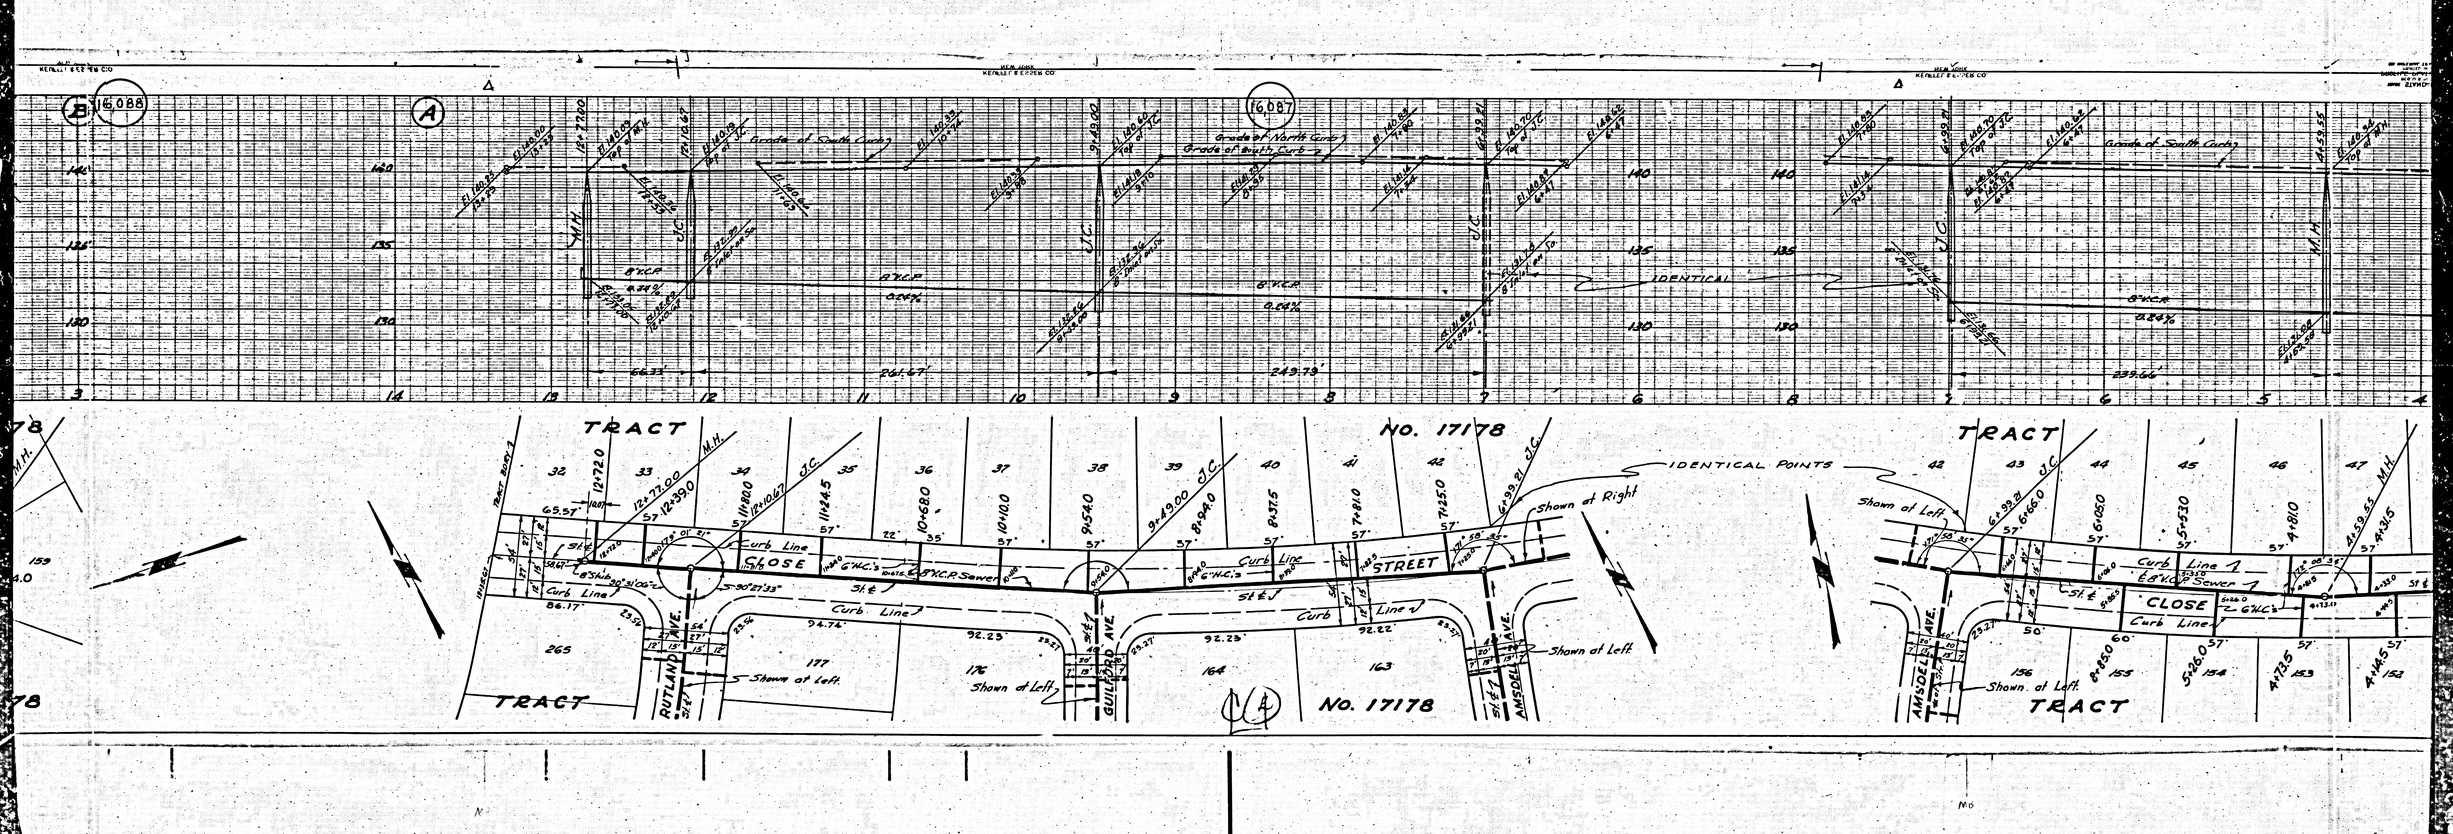
Shown at Right

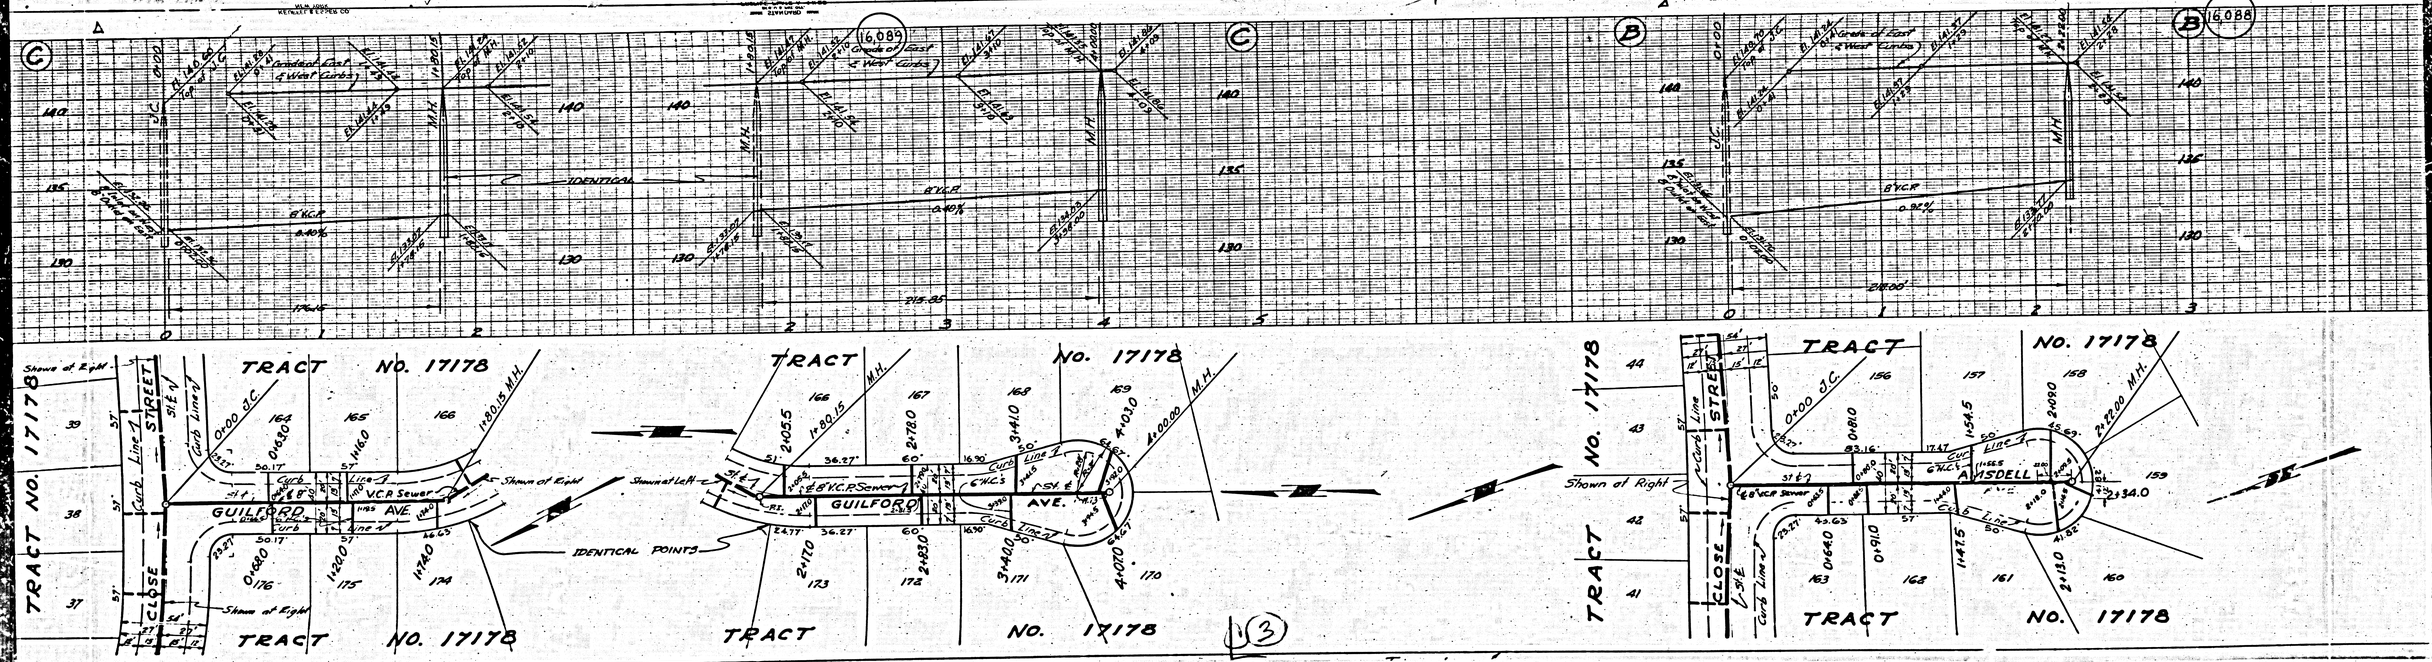
See Sht. No. 1

See Sht. No. 1

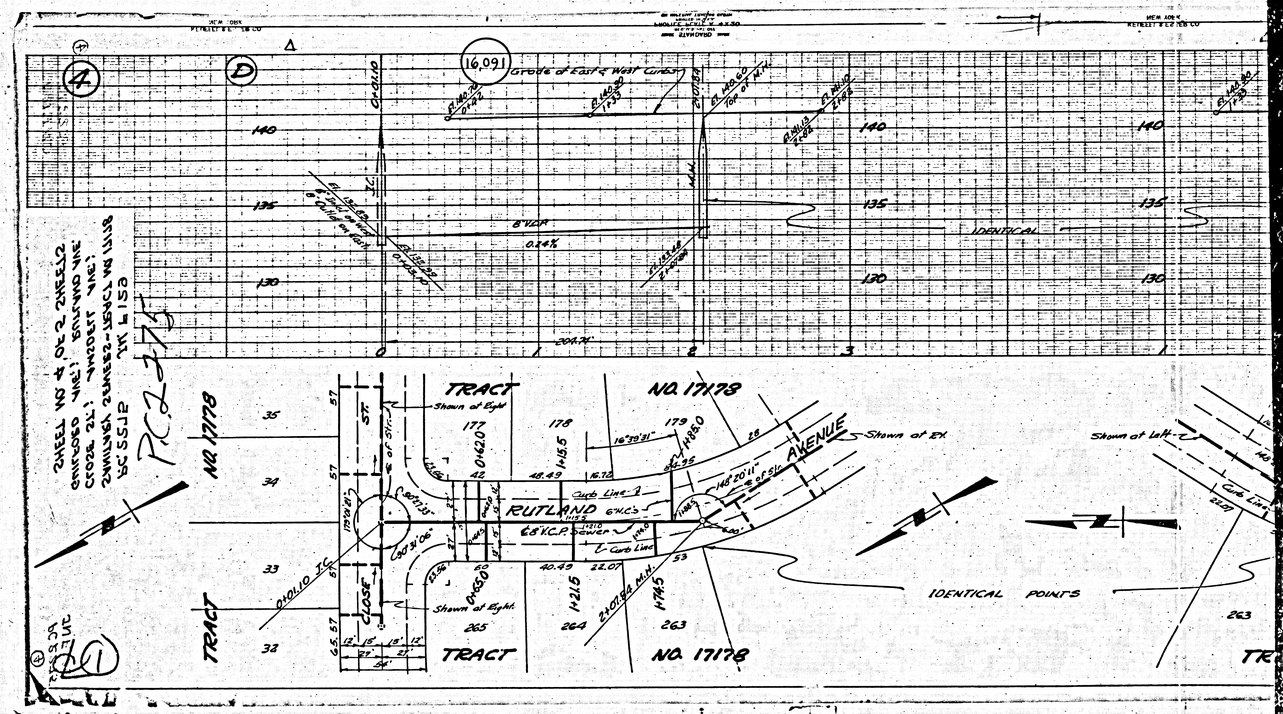
Exist'g 15" South Whittier Out Fall Trunk Sewer San. Distr. No. 18.

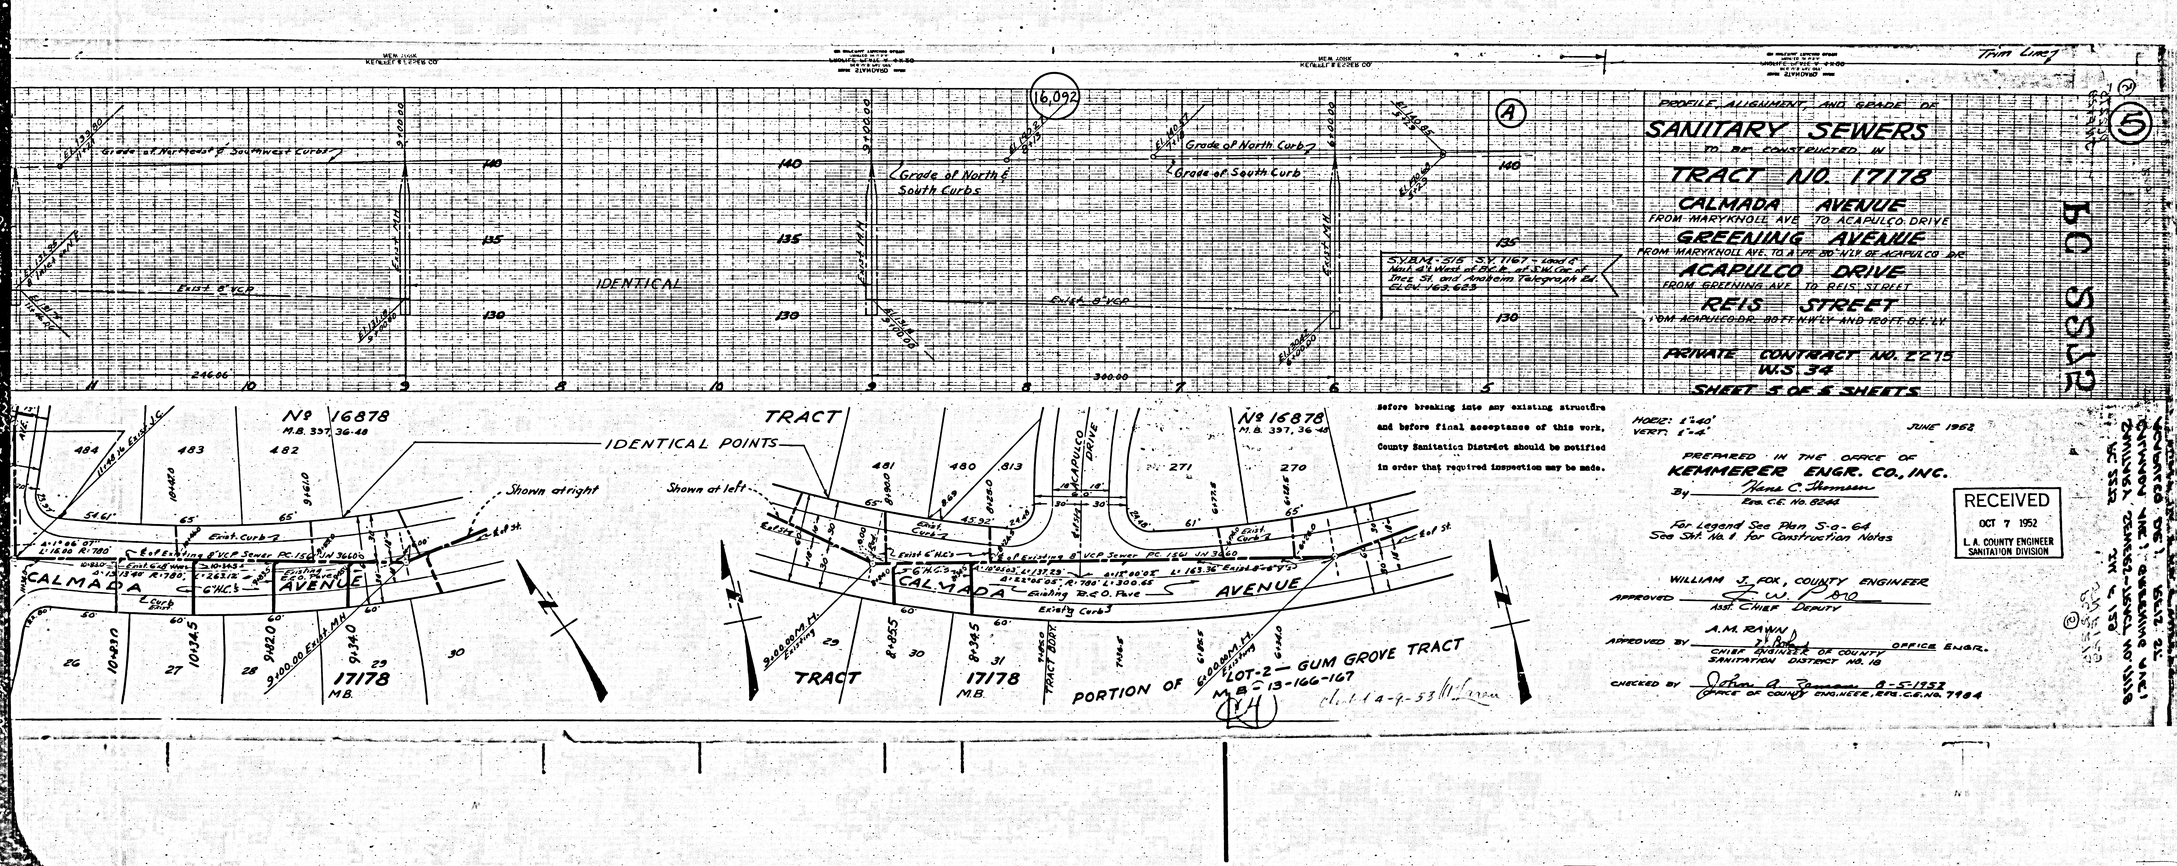
Exist'g Sta. 0+00 Constr. 8" C.P. per Sa-57-58 ground Break existing Sewer. cut pipe for connection cover to road S.D. No. 18 Sewer

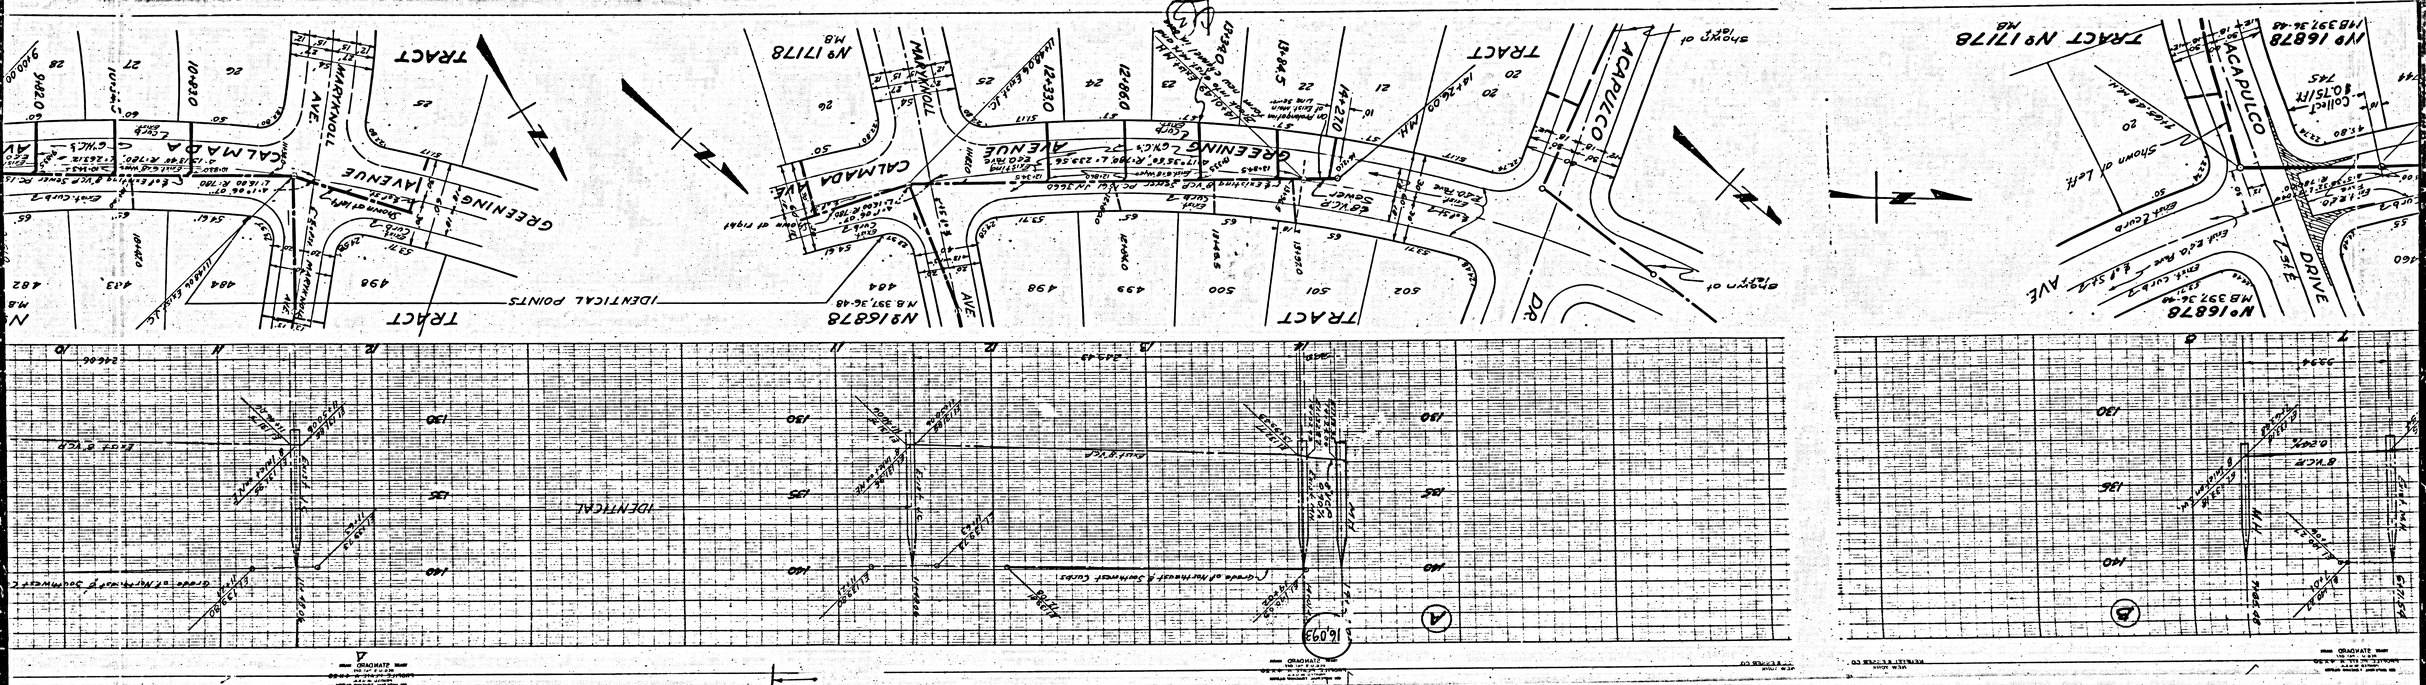

16,088
16,087
TRACT
No. 17178
STREET
CLOSE
RUTLAND AVE.
GUILFORD AVE.
AMSDELL AVE.
IDENTICAL POINTS
Shown at Right
Shown at Left
Curb Line
St. ℄
Grade of South Curb
Grade of North Curb
Grade of South Curb
8"V.C.P.
8"V.C.R.
6"H.C.'s
JC
M.H.
IDENTICAL

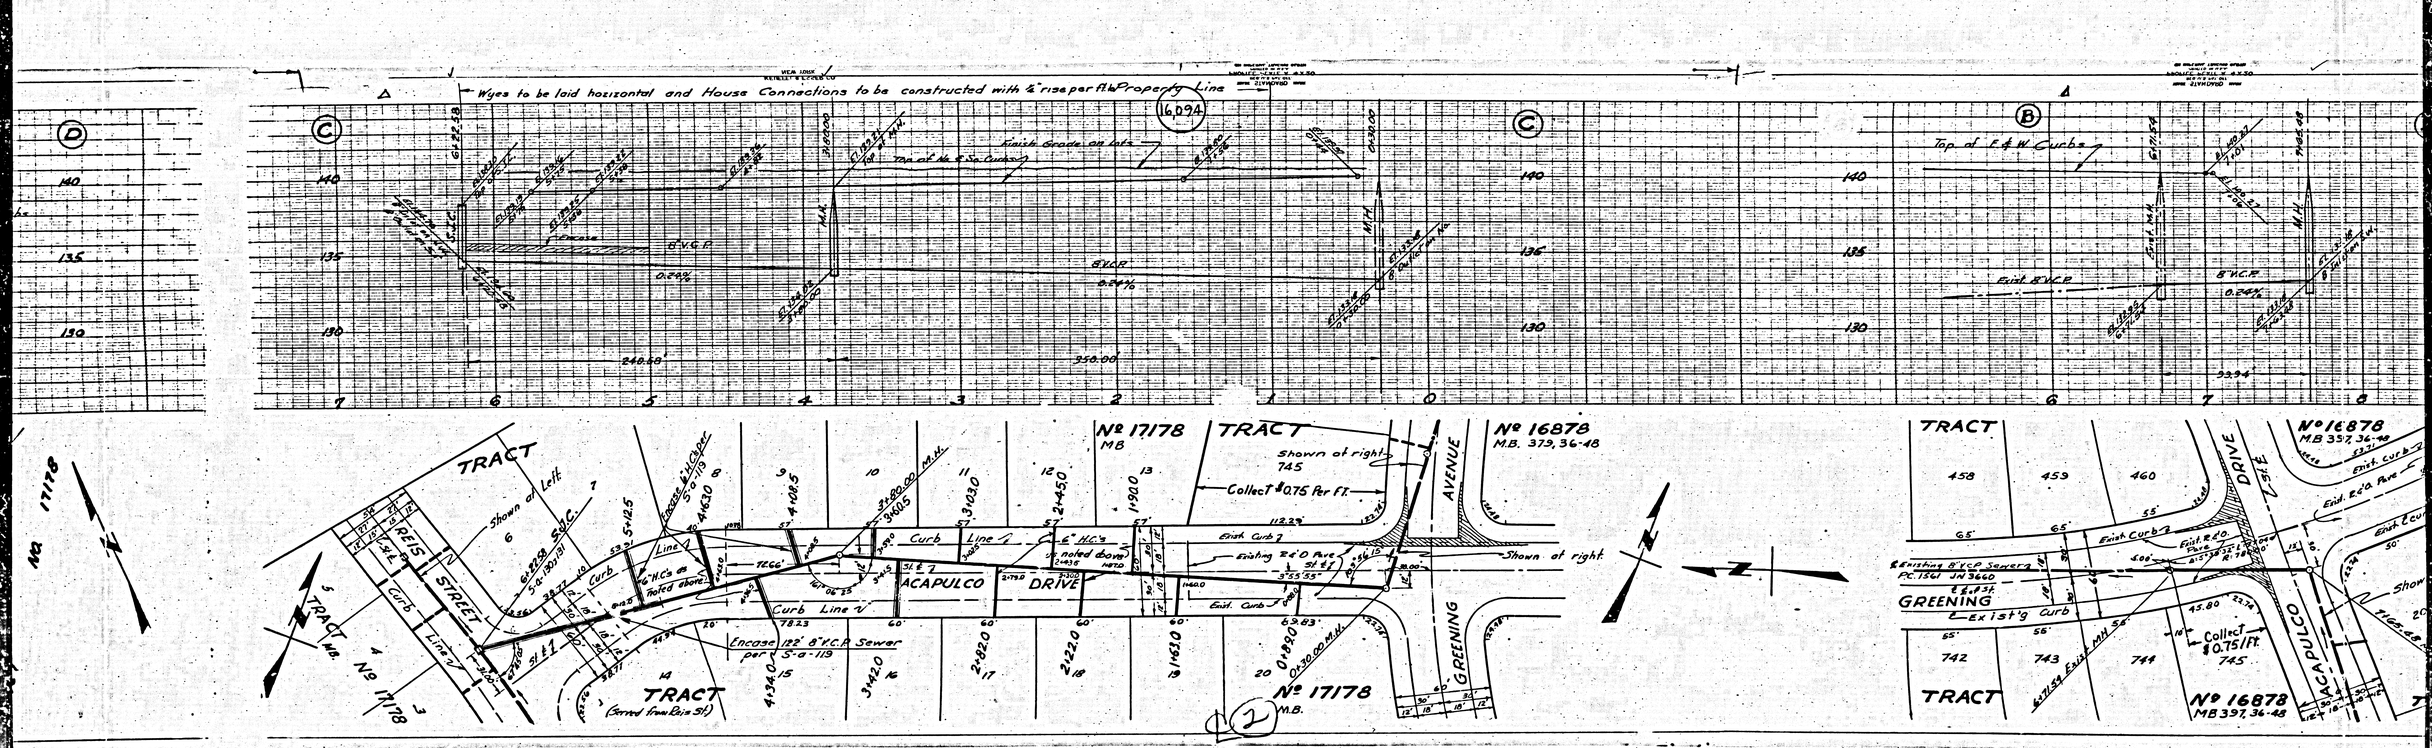

16,089
16,088
IDENTICAL
8"VCP
8"VC.P.Sewer
GUILFORD AVE.
AVISDELL AVE.
CLOSE
STREET
Curb Line
Shown at Right
IDENTICAL POINTS
TRACT NO. 17178
TRACT NO. 17178

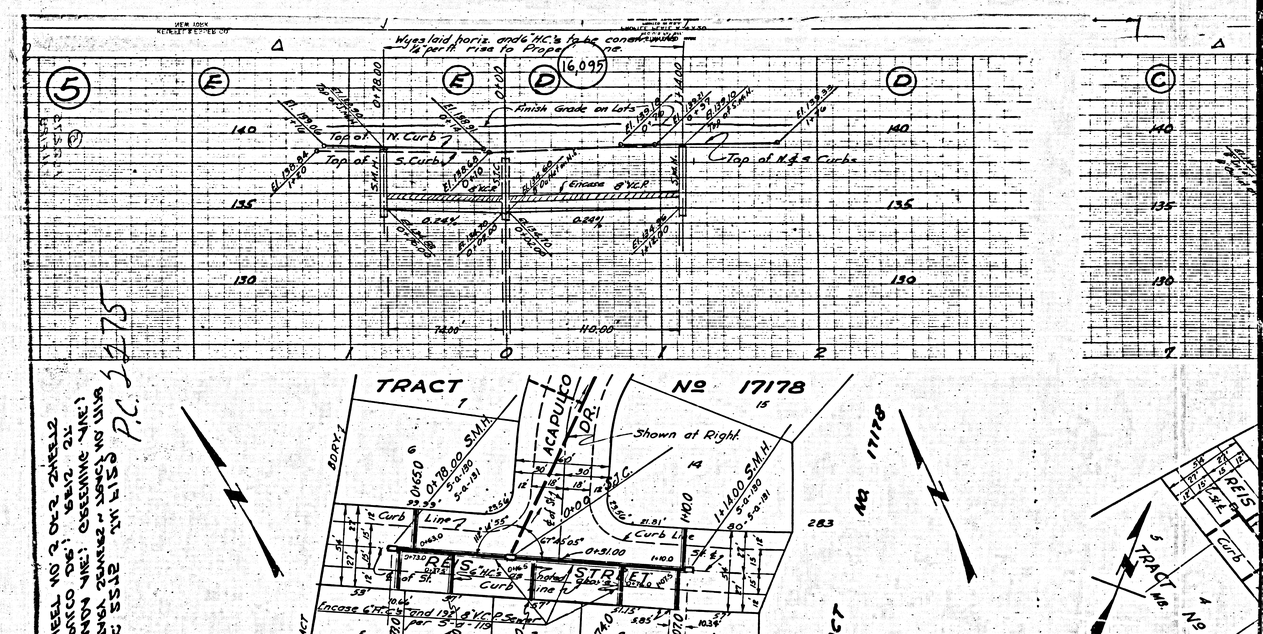
16,090
IDENTICAL
NO. 17178
TRACT
RUTLAND AVENUE
IDENTICAL POINTS
Shown at Left
Shown at Right
See Sht. No. 3
See Sht. No. 1
L. LANE PL.
CLOSE
GUILFORD


16,091
Grade of East & West Curbs
8" VCP
0.24%
IDENTICAL
TRACT
NO. 17178
RUTLAND
AVENUE
Shown of Eight
Curb Line
IDENTICAL POINTS
TRACT
NO. 17178
TRACT
Shown at Left
Shown at Ex
Curb Line
TR


MEN JOHN
KENNEDY & LYONS CO
Grade of Northerly & Southwesterly Curbs
Grade of North & South Curbs
Grade of North Curb
Grade of South Curb
Exist 8" VCP
IDENTICAL
246.06
300.00
16,092
Trim Line
El. Elev. 163.623
PROFILE, ALIGNMENT, AND GRADE OF
SANITARY SEWERS
TO BE CONSTRUCTED IN
TRACT NO. 17178
CALMADA AVENUE
FROM MARYKNOLL AVE. TO ACAPULCO DRIVE
GREENING AVENUE
FROM MARYKNOLL AVE. TO A PT. 80' N'LY OF ACAPULCO DR.
ACAPULCO DRIVE
FROM GREENING AVE. TO REIS STREET
REIS STREET
FROM ACAPULCO DR. 80 FT. N'W'LY AND 100 FT. S'E'LY
PRIVATE CONTRACT NO. 2275
W.S. 34
SHEET 5 OF 6 SHEETS
FD 55 52
(A)
(5)
No 16878
M.B. 337, 36-48
IDENTICAL POINTS
TRACT
Shown at left
Shown at right
CALMADA AVENUE
ACAPULCO DRIVE
Existing B.C.O. Pave
Existing Curb
Exist 6" HC's
8" Existing 8" VCP Sewer
Exist 8" VCP Sewer
Exist MH
Eof St.
17178
M.B.
TRACT
PORTION OF LOT-2- GUM GROVE TRACT
M.B. 13-166-167
HORIZ: 1"=40'
VERT: 1"=4'
JUNE 1952
PREPARED IN THE OFFICE OF
KEMMERER ENGR. CO., INC.
By Hans C. Thomsen
Reg. C.E. No. 8248
For Legend See Plan S-a-64
See Sht. No. 1 for Construction Notes
RECEIVED
OCT 7 1952
L.A. COUNTY ENGINEER
SANITATION DIVISION
WILLIAM J. FOX, COUNTY ENGINEER
APPROVED F. W. Pomo
Asst. Chief Deputy
A.M. RAWN
APPROVED BY J. Rawn
CHIEF ENGINEER OF COUNTY SANITATION DISTRICT NO. 18 OFFICE ENGR.
CHECKED BY John A. Thomson 9-5-1952
OFFICE OF COUNTY ENGINEER, REG. C.E. NO. 7984
Before breaking into any existing structure and before final acceptance of this work, County Sanitation District should be notified in order that required inspection may be made.
CALMADA AVE. SEWER DIST. 1952
GREENING AVE. SEWER DIST. 1952
ACAPULCO DR. SEWER DIST. 1952
REIS ST. SEWER DIST. 1952
CONTRACT NO. 2275
W.S. 34
SHEET 5 OF 6 SHEETS


TRACT
GREENING AVENUE
CALMADA AVENUE
IDENTICAL POINTS
N° 16878
M.B. 397, 36-48
N° 17178
M.B.
ACAPULCO DR.
TRACT N° 16878
M.B. 397, 36-48
TRACT N° 17178
M.B.
ACAPULCO DRIVE
IDENTICAL


Wyes to be laid horizontal and House Connections to be constructed with 2" rise per ft. Property Line
16094
Finish Grade or Lot
Top of C & G Curbs
Top of C & W Curbs
8" V.C.P.
0.24%
240.60'
350.00'
93.94'
TRACT
Shown at Left
Shown at right
Collect $0.75 Per F.F.
112.29'
Existing 24'-0" Pave
Existing Curb
Encase 8" V.C.P. Sewer S-a-119
Encase 12" 8" V.C.P. Sewer per S-a-119
ACAPULCO DRIVE
GREENING AVENUE
No 17178
M.B.
No 16878
M.B. 379, 36-48
M.B 357, 36-48
MB 397, 36-48
Existing 8" V.C.P. Sewer Pc. 1561 Jnt 3460
Collect $0.75/Ft.
Exist. Curb
Exist. 8" V.C.P.
Exist. M.H.
Exist. C.B.
Exist. 24"-0" Pave



P.C. 2775

