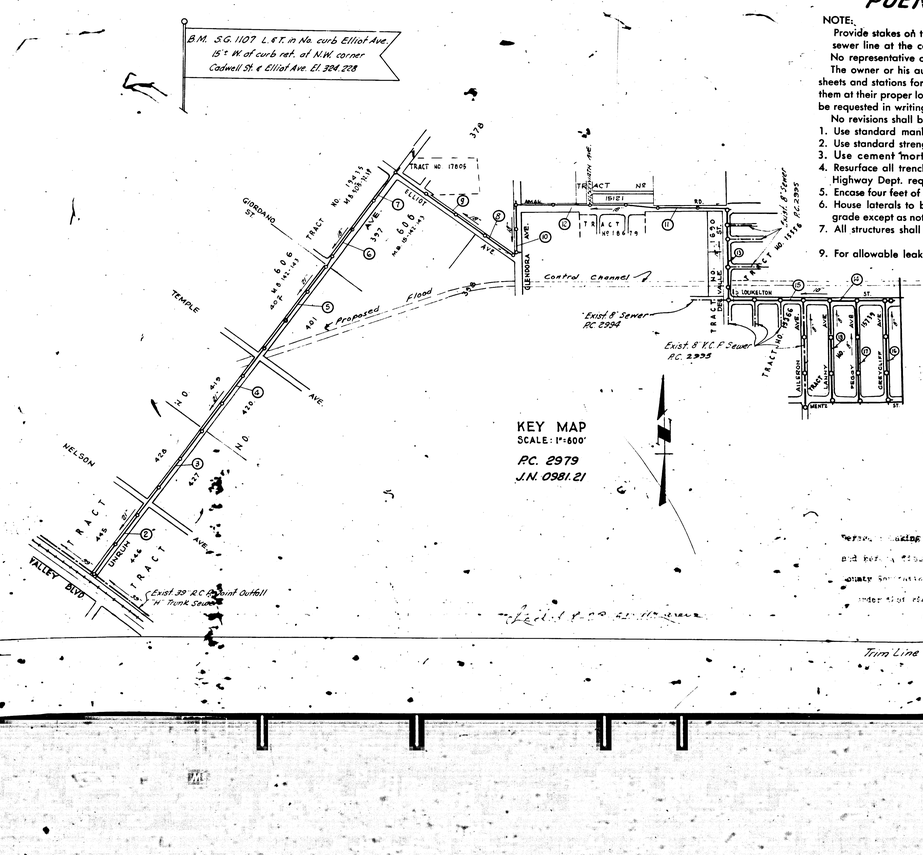
Trim Line

PUENTE BLDG. DIST. Nº 2


B.M. S.G. 1107 L.S.T. in No. curb Elliot Ave. 15± W. of curb ref. at N.W. corner Cadwell St. & Elliot Ave. El. 384.228
TRACT NO 17805
TRACT NO 18121
TRACT NO 18675
TRACT NO 15739
TRACT NO 15738
TRACT NO 14

PAGE 2
P.C. 2979
J.N. 0981.21

18870

COLLECT CHARGE AS INDICATED

EXTRA STRENGTH PIPE

Trim Line

Surface over Sewer

M.H. Tops to be 6" above natural Ground

310
305
300

M.H.

T.M.H. (See detail Page 11)

21" V.C.P. @ 2.80%

351.50

8 7 6 5 4 3 2 1

FUTURE HYDRAULIC GRADE OF C.S.D. J.O."H" UNIT 7

NOTE 2
Lower exist. 21" stub to elev. shown

21" V.C.P. @ 2.0%

346.50

21" V.C.P.

Exist. M.H.

REIMBURSEMENT CHARGE
CALL MAIN OFFICE EXT. 3855

RUNNING TRAPS REQUIRED

TRACT No. 606

M.B. 15-142-143

PROPOSED WIDENING LINE

AVE.

UNRUH

Dirt Surface
℄ of St.

℄ 21" V.C.P. SEWER

Page 3

7+00.00 M.H.

PROPOSED WIDENING LINE

REIMBURSEMENT CHARGE
CALL MAIN OFFICE EXT. 3855

TRACT No. 606

M.B. 15-142-143

RUNNING TRAPS REQUIRED

10' Sanitary Sewer R/W
Exist. 39" R.C.P. Joint
Outfall "H" Trunk Sewer


Trim Line

NELSON

S.P.R.R.
℄ of Right-of-Way

VALLEY BLVD.

R/W

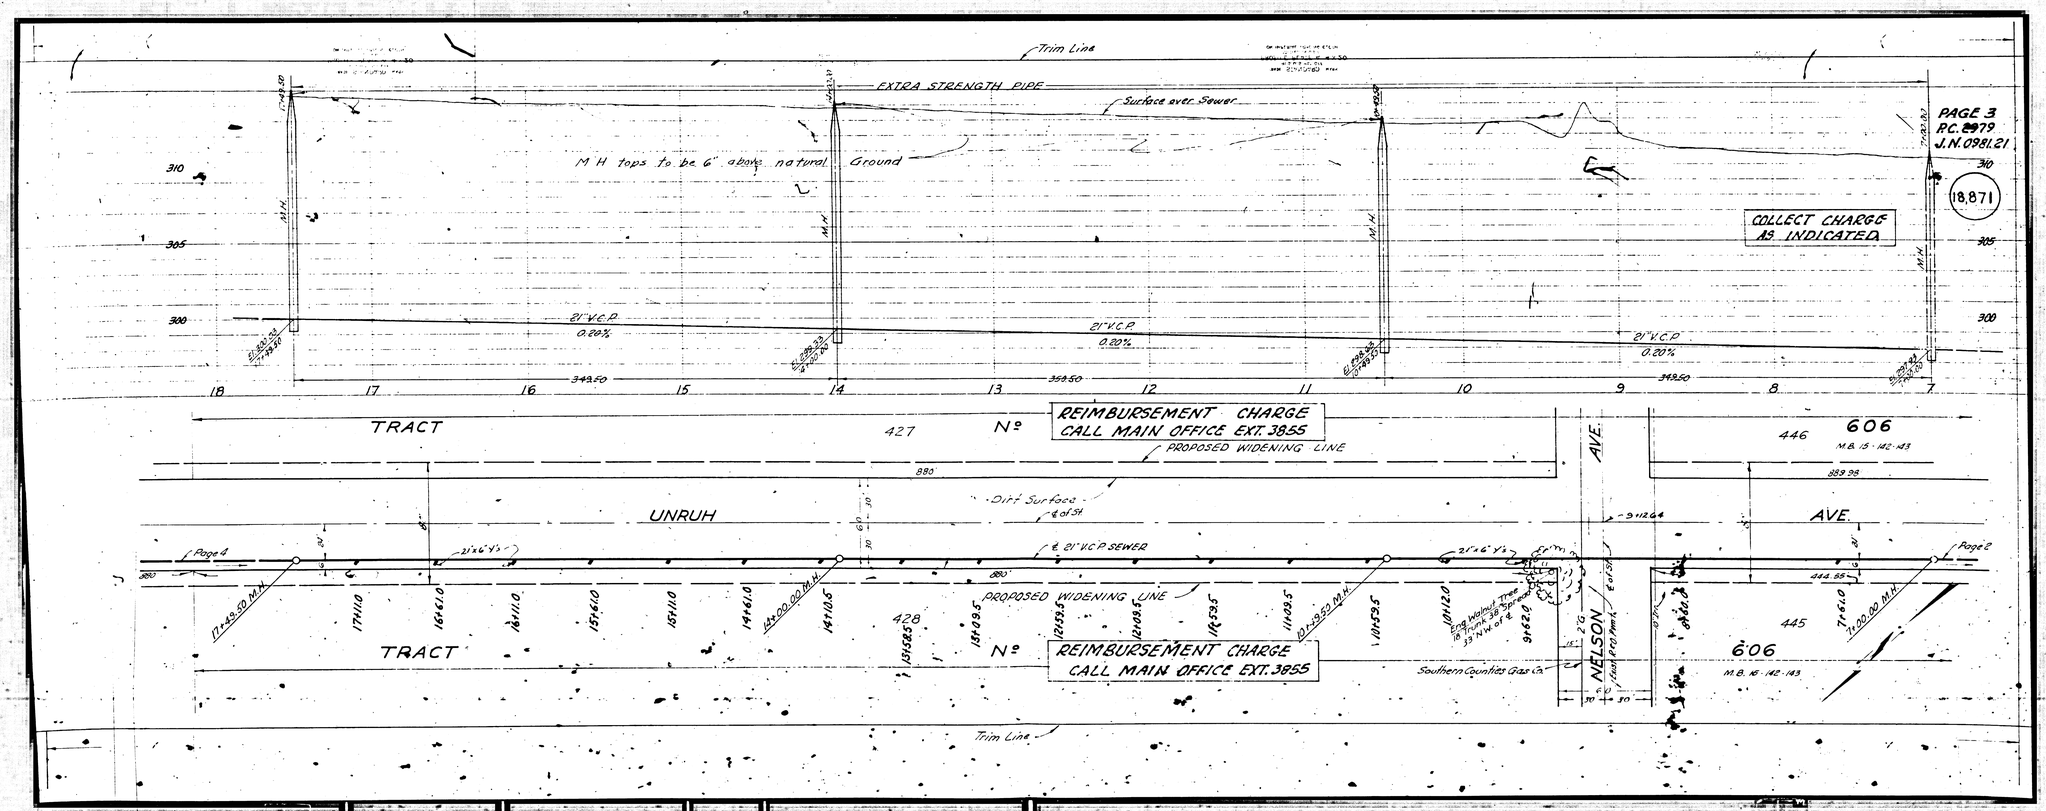
Trim Line
EXTRA STRENGTH PIPE
Surface over Sewer
M H tops to be 6" above natural Ground
PAGE 3
R.C. 2979
J.N. 0981.21
18,871
COLLECT CHARGE AS INDICATED
310
305
300
21" V.C.P. 0.20%
21" V.C.P. 0.20%
21" V.C.P. 0.20%
343.50
359.50
343.50
18
17
16
15
14
13
12
11
10
9
8
7
TRACT
427
Nº
REIMBURSEMENT CHARGE
CALL MAIN OFFICE EXT. 3855
PROPOSED WIDENING LINE
880'
UNRUH
Dirt Surface
℄ of St.
℄ 21" V.C.P SEWER
Page 4
Page 2
AVE.
446
606
M.B. 15 - 142 - 143
389.98
444.85
445
606
M.B. 16 - 142 - 143
428
TRACT
Nº
REIMBURSEMENT CHARGE
CALL MAIN OFFICE EXT. 3855
PROPOSED WIDENING LINE
Southern Counties Gas Co.
NELSON
(Each Pot Mark)
Trim Line

Trim Line

EXTRA STRENGTH PIPE

Surface over Sewer

M.H. tops to be 6' above natural Ground

PAGE 4
P.C. 2979
J.N. 0981.21

COLLECT CHARGE AS INDICATED

18,872

Proposed Flood Control Channel

ENCASEMENT DETAIL NO SCALE

Encased

21" V.C.P. 0.20%

Elev. 305.43 Sta. 27+20.00

Elev. 300.43 Sta. 17+43.50

28 27 26 25 24 23 22 21 20 19 18

TRACT

REIMBURSEMENT CHARGE CALL MAIN OFFICE EXT. 3855

420

Nº

427 606

M.B. 15 - 142-143

PROPOSED WIDENING LINE

Encasements of 21" V.C.P. under proposed Flood Control channel per detail shown above.

UNRUH AVE.

Dirt Surface

12" C.P. Irrig Line

12" C.P. Culvert

Page 5

Page 3

Woven Wire Fence

TEMPLE AVE.

Proposed Channel

Walden Culvert

TRACT

419


Nº 428

606


M.B. 44 - 142-143

REIMBURSEMENT CHARGE CALL MAIN OFFICE EXT. 3855

Trim Line

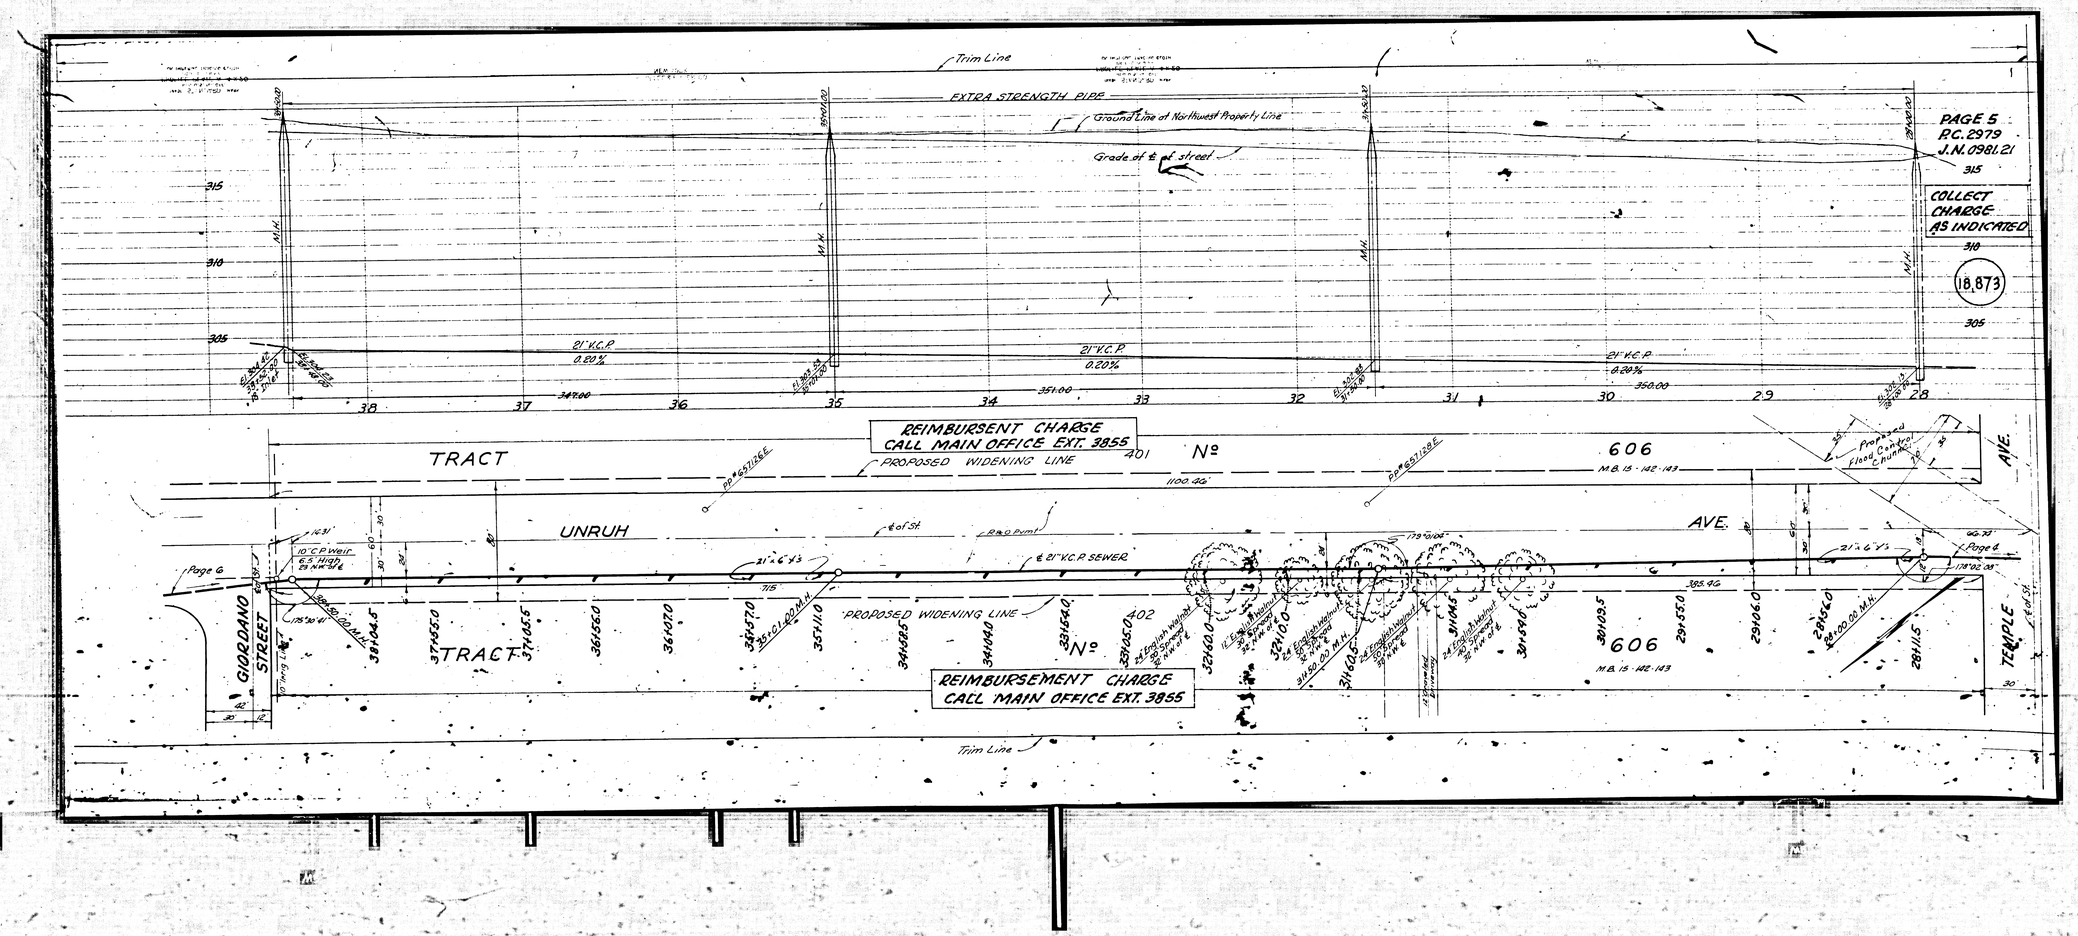
Trim Line
EXTRA STRENGTH PIPE
Ground Line of Northwest Property Line
Grade of ℄ of street
PAGE 5
P.C. 2979
J.N. 0981.21
COLLECT CHARGE AS INDICATED
18,873
315
310
305
M.H.
21" V.C.P.
0.20%
347.00
351.00
350.00
38
37
36
35
34
33
32
31
30
29
28
REIMBURSENT CHARGE
CALL MAIN OFFICE EXT. 3855
TRACT
PROPOSED WIDENING LINE
401
Nº
606
M.B. 15 - 142 - 143
1100.46'
UNRUH
℄ of St.
℄ 21" V.C.P. SEWER
Proposed Concrete Flood Channel
AVE.
Page 6
10' C.P. Weir
6.5' High
29 M.H. ℄
GIORDANO STREET
TRACT
715'
385.46'
REIMBURSEMENT CHARGE
CALL MAIN OFFICE EXT. 3855
TEMPLE
Trim Line


TRAP CASTING & BASE DETAIL

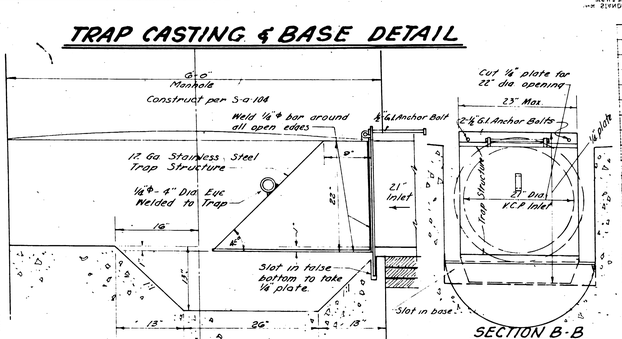


SECTION B-B

NOTE: ALL MATERIALS ARE STAINLESS STEEL UNLESS OTHERWISE NOTED.


SECTION A-A

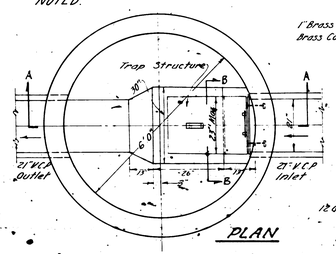



PLAN

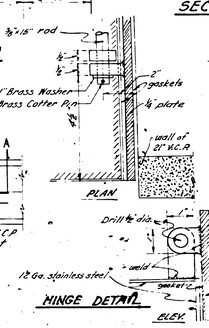


HINGE DETAIL

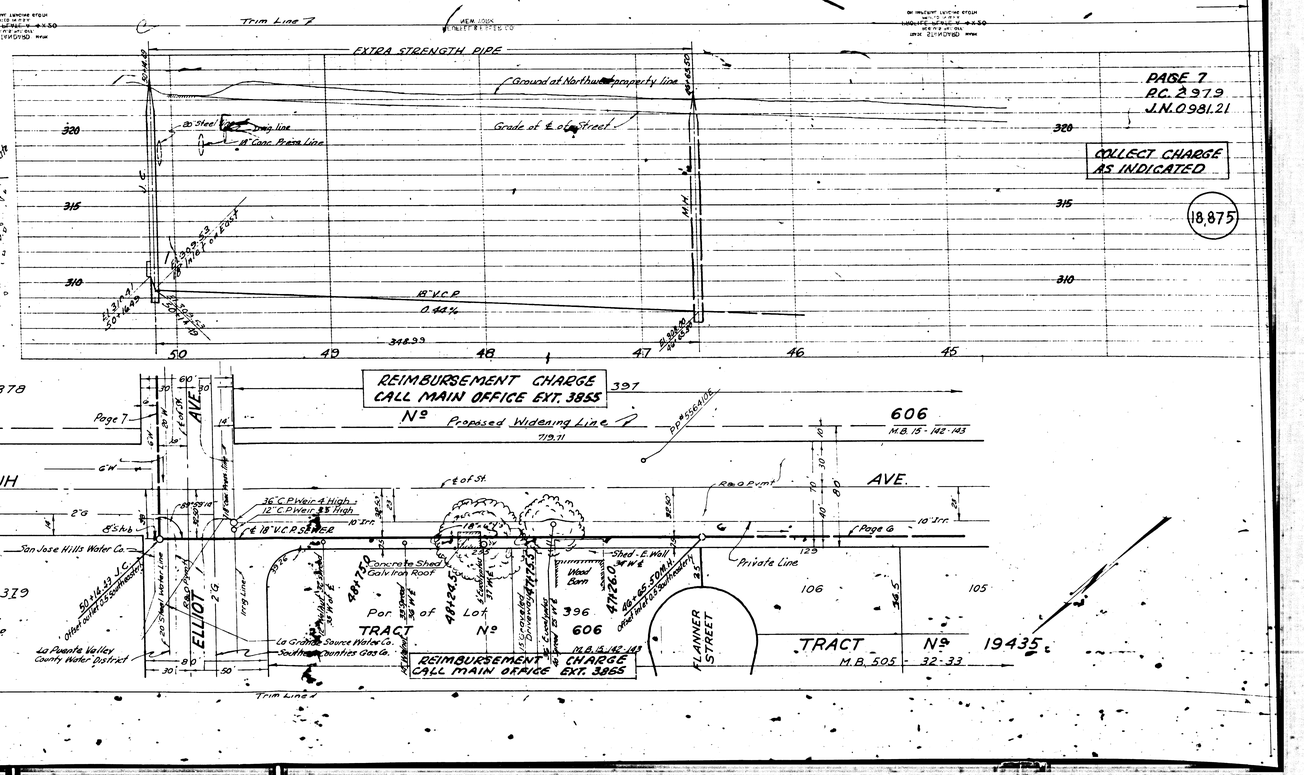

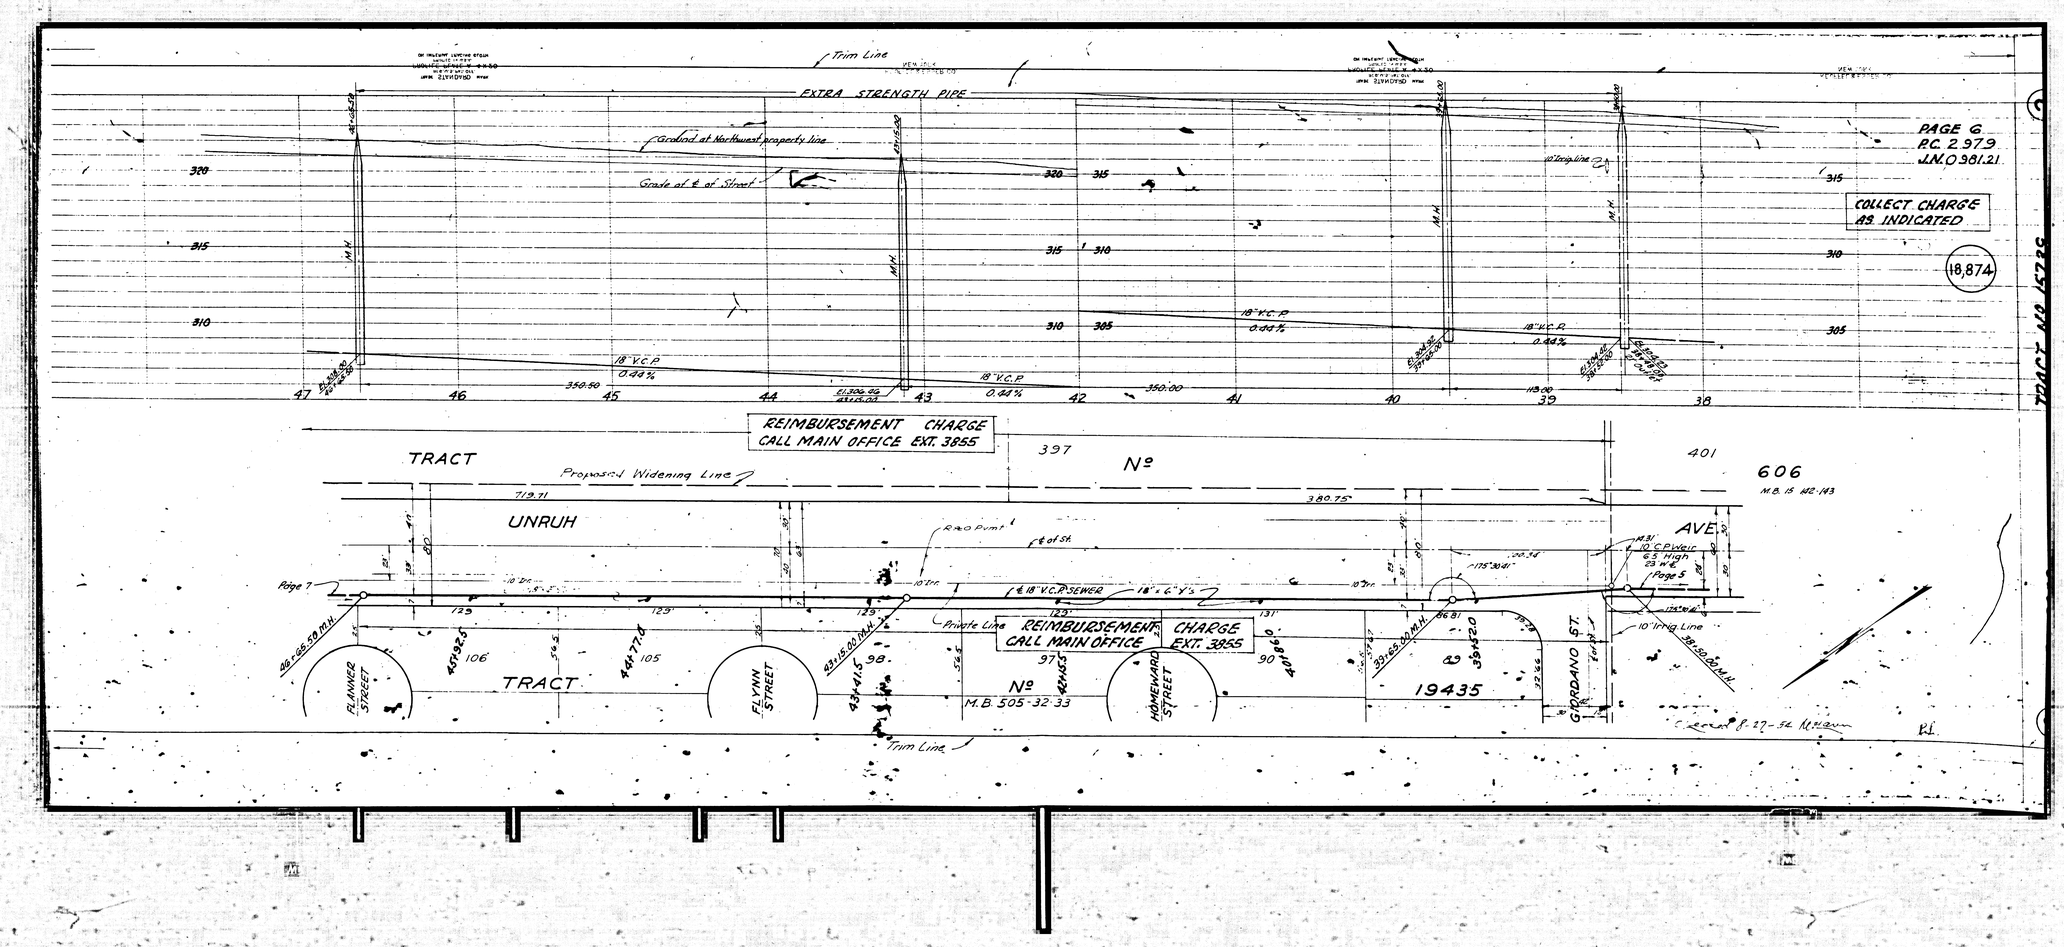
Trim Line
EXTRA STRENGTH PIPE
Ground at Northwest property line
Grade at ℄ of Street
18" V.C.P. 0.44%
PAGE 6
P.C. 297.9
J.N.O 981.21
COLLECT CHARGE AS INDICATED
18,874
REIMBURSEMENT CHARGE CALL MAIN OFFICE EXT. 3855
TRACT
Proposed Widening Line
UNRUH
AVE.
Page 7
Page 5
Private Line
10" Irrig. Line
FLANNER STREET
FLYNN STREET
HOMEWARD STREET
GIORDANO ST.
TRACT
Nº
M.B. 505-32-33
19435
606
M.B. 15 M2-143
Trim Line

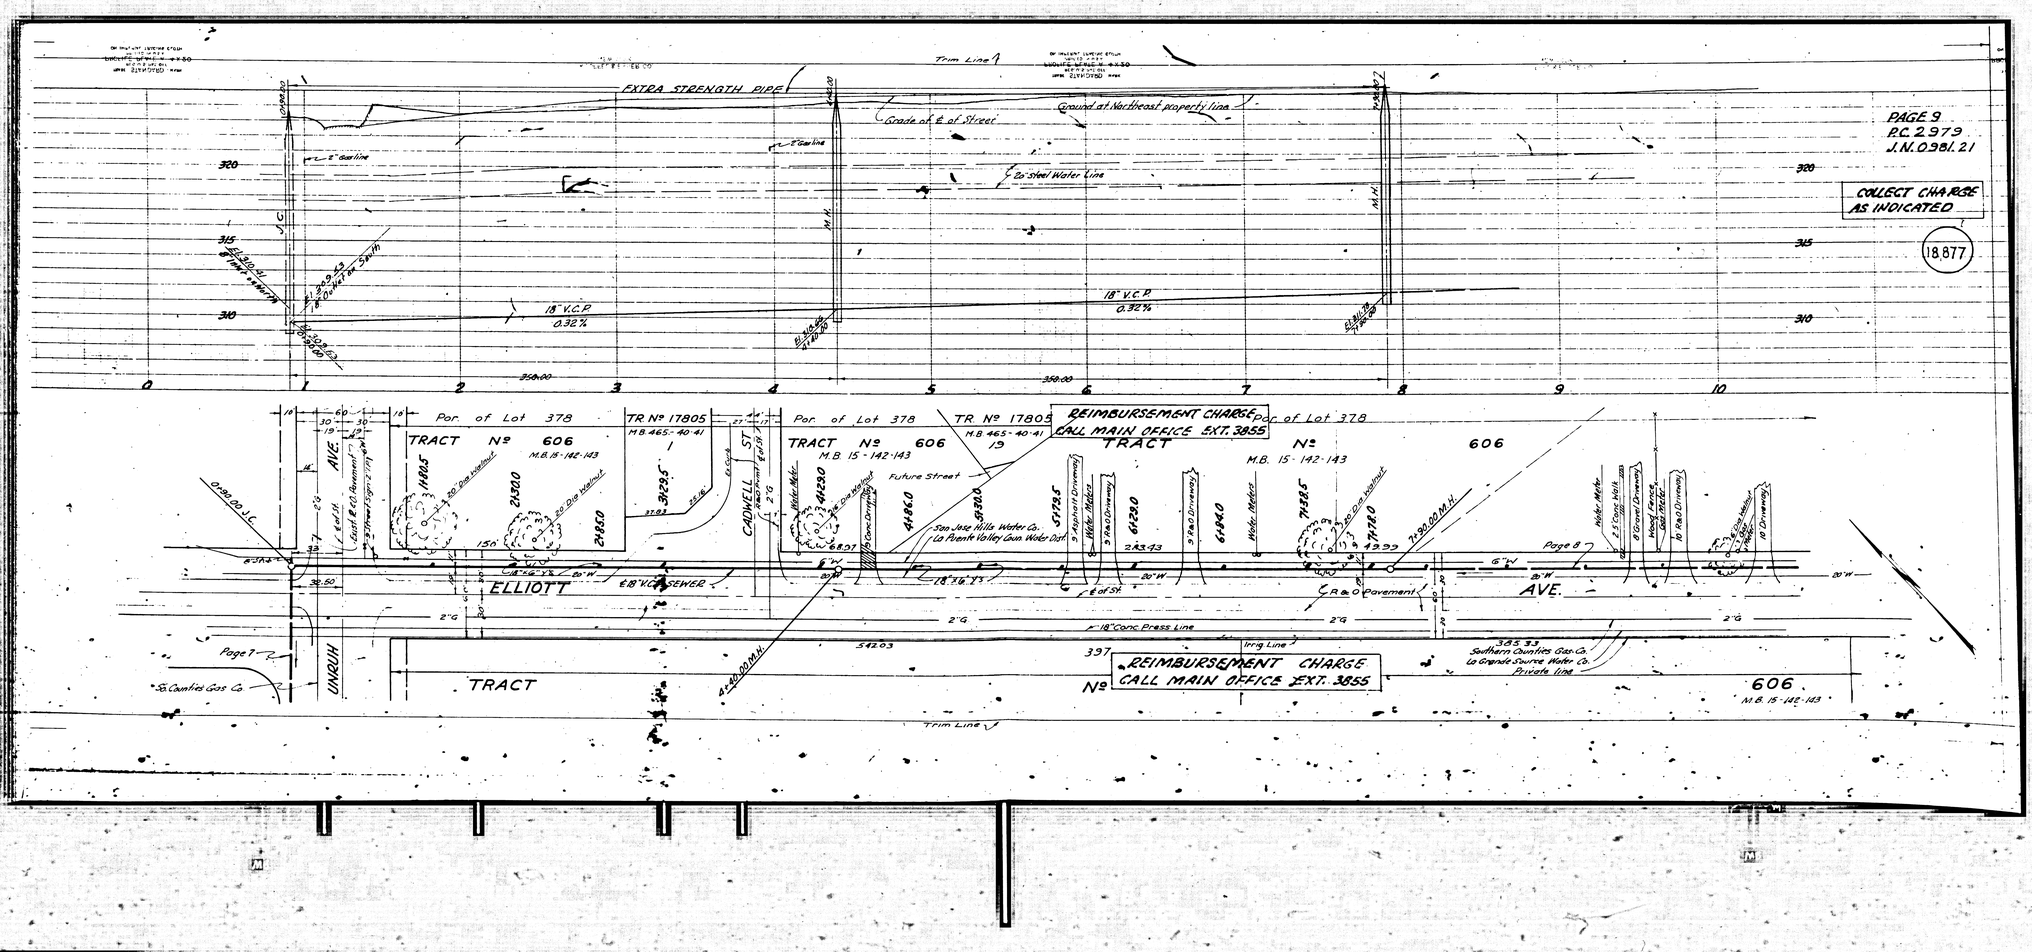

Trim Line
EXTRA STRENGTH PIPE
Grade of E of Street
Ground at Northeast property line
8" Gas line
6" Steel Water Line
18" V.C.P.
0.32%
18" V.C.P.
0.32%
350.00
350.00
320
315
310
0
1
2
3
4
5
6
7
8
9
10
PAGE 9
P.C. 2979
J.N. 0981.21
COLLECT CHARGE AS INDICATED
18,877
REIMBURSEMENT CHARGE
CALL MAIN OFFICE EXT. 3855
Por. of Lot 378
TR Nº 17805
M.B. 465-40-41
TRACT Nº 606
M.B. 15-142-143
Por. of Lot 378
TR Nº 17805
M.B. 465-40-41
TRACT Nº 606
M.B. 15-142-143
Por. of Lot 378
TRACT Nº 606
M.B. 15-142-143
CADWELL ST.
Future Street
Water Meters
San Jose Hills Water Co.
La Puente Valley County Water Dist.
3 Asphalt Driveways
3 R&D Driveways
3 R&D Driveways
Water Meters
2 R&D Driveways
Water Meters
8 Ground Driveways
Wood Fence
Gate Meter
10 R&D Driveways
18 Driveways
Page 8
AVE.
ELLIOTT
E.B.V.C.P. SEWER
E of St.
C.R.&G. Pavement
18" Conc. Press Line
Irrig. Line
Page 7
So. Counties Gas Co.
UNRUH
TRACT
REIMBURSEMENT CHARGE
CALL MAIN OFFICE EXT. 3855
Nº
Southern Counties Gas Co.
La Grande Source Water Co.
Private line
606
M.B. 15-142-143
Trim Line

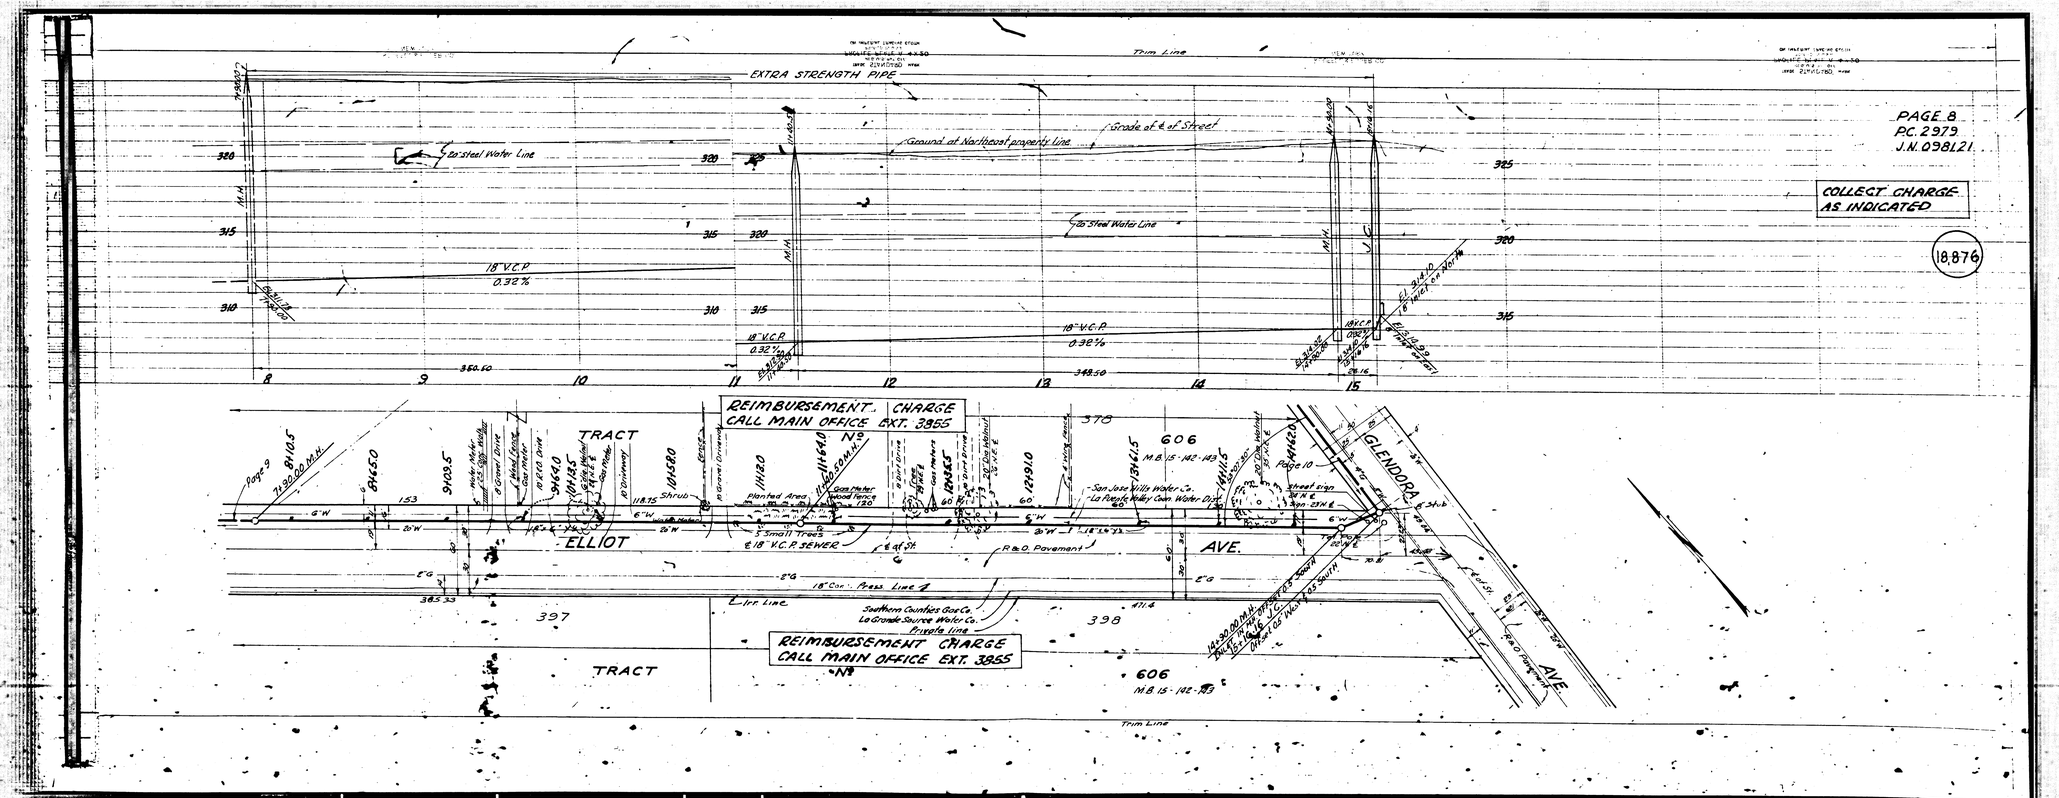
EXTRA STRENGTH PIPE
Trim Line
Ground at Northeast property line
Grade of ℄ of Street
6"ø Steel Water Line
18" V.C.P. 0.32%
PAGE 8
PC. 2979
J.N. 098121
COLLECT CHARGE AS INDICATED
18,876
REIMBURSEMENT CHARGE CALL MAIN OFFICE EXT. 3855
TRACT
ELLIOT
AVE.
GLENDORA
Page 9
Page 10
Planted Area
Shrub
5 Small Trees
℄18" V.C.P. SEWER
℄ of St.
R & D. Pavement
18" Conc. Press. Line
Elec. Line
Southern Counties Gas Co.
La Grande Source Water Co.
Private Line
San Jose Hills Water Co.
La Puente Valley Coun. Water Dist.
606
M.B. 15-142-143
397
398
TRACT
606
M.B. 15-142-143
Trim Line

PAGE 10
P.C. 2979
J.N. 0981.21

COLLECT CHARGE AS INDICATED

18,878

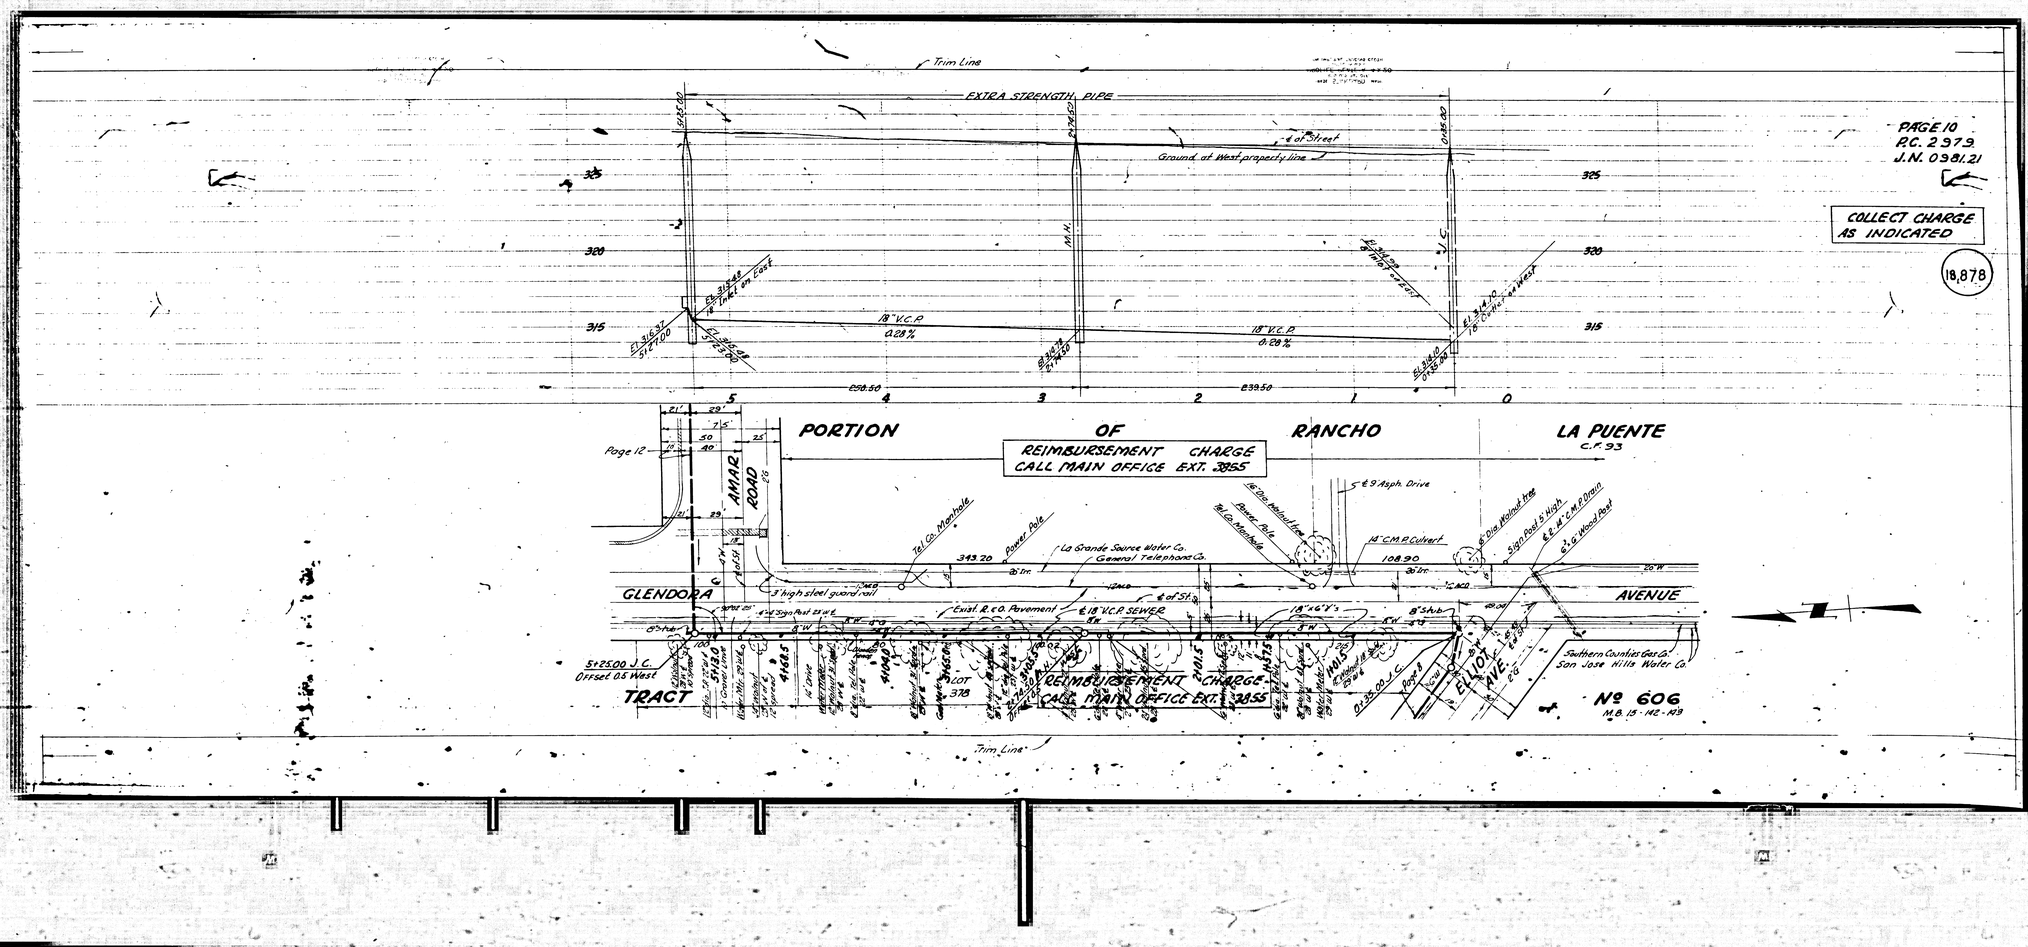

PAGE 12
P.C. 2979
J.N. 0981.21

COLLECT CHARGE AS INDICATED

18,880

Trim Line

EXTRA STRENGTH PIPE

1-4' Conc Box Culv.

18" V.C.P. 0.28%

Grade of North curb

THIS AREA TO BE ANNEXED TO SAN. DIST. Nº 15 BEFORE CONNECTION

PORTION OF RANCHO LA PUENTE TRACT C.F. 93

REIMBURSEMENT CHARGE CALL MAIN OFFICE EXT. 3855

Nº 15121 M.B. 471-35

Nº 18679 M.B. 474-46,45

Page 10

Page 11

GLENDORA AVE.

AMAR ROAD

FICKEWIRTH AVE.

Wooden Guard Rail

Metal Cover

Exist. Rock & Oil Pavement

Exist Curb & 2' Conc. Gutter

Gas Meter

Water Meter

Shrubs - 3 high

Shrubs 5 high

Cherry

14 Dia. Walnut tree

10 Dia. trees

2 high wood picket fence

Wire fence

Southern Counties Gas Co.

San Jose Hills Water Co.

The Citrus Association

Los Angeles Suburban Water Co.

General Telephone Co.

THIS AREA TO BE ANNEXED TO SAN. DIST. Nº 15 BEFORE CONNECTION

REIMBURSEMENT CHARGE CALL MAIN OFFICE EXT. 3855

PORTION OF RANCHO LA PUENTE TRACT C.F. 93

Trim Line

PAGE 11
P.C. 2979
J.N. 0981.21

COLLECT CHARGE AS INDICATED

18,879

Trim Line

EXTRA STRENGTH PIPE

Ground at North property line

Grade of North curb

Bottom of Ditch (To be abandoned in future)

18" V.C.P. 0.28 %

18" V.C.P. 0.28 %

18" V.C.P. 0.28 %






TRIM LINE

P. C. 2979
J. N. 0981.21
PAGE 14

18,882

NO CHARGE FOR CONNECTION

Grade of North Curb

10" V.C.P. 0.40%

10" V.C.P. 0.60%

258.00 | 255.00 | 253.00 | 74.00

PORTION OF RANCHO LA PUENTE

SANITARY SEWER Future Widening Line

RIGHT OF WAY

So. Counties Gas Co.

10" V.C.P. Sewer

LOUKELTON ST.

Curb Line

Page 15

Page 18

Page 17

Page 16

San Jose Hills Water Co.

ALLERON AVE.

LANNY AVE.

PEGGY AVE.

GREYCLIFF AVE.

TRACT NO. 15739

TRIM LINE

P.C. 2979
J.N. 0981.21
PAGE 13

(18,881)

COLLECT CHARGE AS INDICATED

Trim line

EXTRA STRENGTH PIPE IN MAIN LINE

Grade of East Curb

℄ surface over Sewer

12" V.C.P. 0.20% 187.00

12" V.C.P. 0.20% 144.00

12" V.C.P. 0.20% 256.00'

12" V.C.P. 0.20% 207.20'

10" V.C.P. 2.00% 114.00'

Ultimate concrete channel

Exist earth channel 6 pipes

Encase 30" ℄ 12" VCP for 3-a 119

Exist 8" V.C.P. Sewer P.C. 2995 J.N. 0982.91

Exist 8" V.C.P. Sewer P.C. 2995 J.N. 0982.91 San Jose Hills Water Co. So. Counties Gas Co.





Sanitary Sewer R/W

Note: Place Baffle Board in channel to cut off all flow to West to satisfaction of Sewer Maintenance Superintendent. Exist M.H. at Sta. 9+93.00

TRACT 1 — 24 — 25 — 48 — 49 — 158 — TRACT NO. 15366 M.B. 399-42,44

TRACT NO. 15556 M.B. 504-40,41

TRACT NO. 16900 M.B. 22-64

ROAD — ALLEY — POCONO ST. — LANKWOOD ST. — PUENTE CR. — CONNECTION ST. — STREET

DEL VALLE — AMAR

NO CHARGE FOR CONNECTION

REIMBURSEMENT CHARGE CALL MAIN OFFICE EXT. 3855

THIS AREA TO BE ANNEXED TO SAN. DIST. NO. 15 BEFORE CONNECTION


PROPOSED PUENTE CR.

Trim line

P.C. 2979
J.N. 0981.21
PAGE 15

NO CHARGE
FOR CONNECTION


18,883

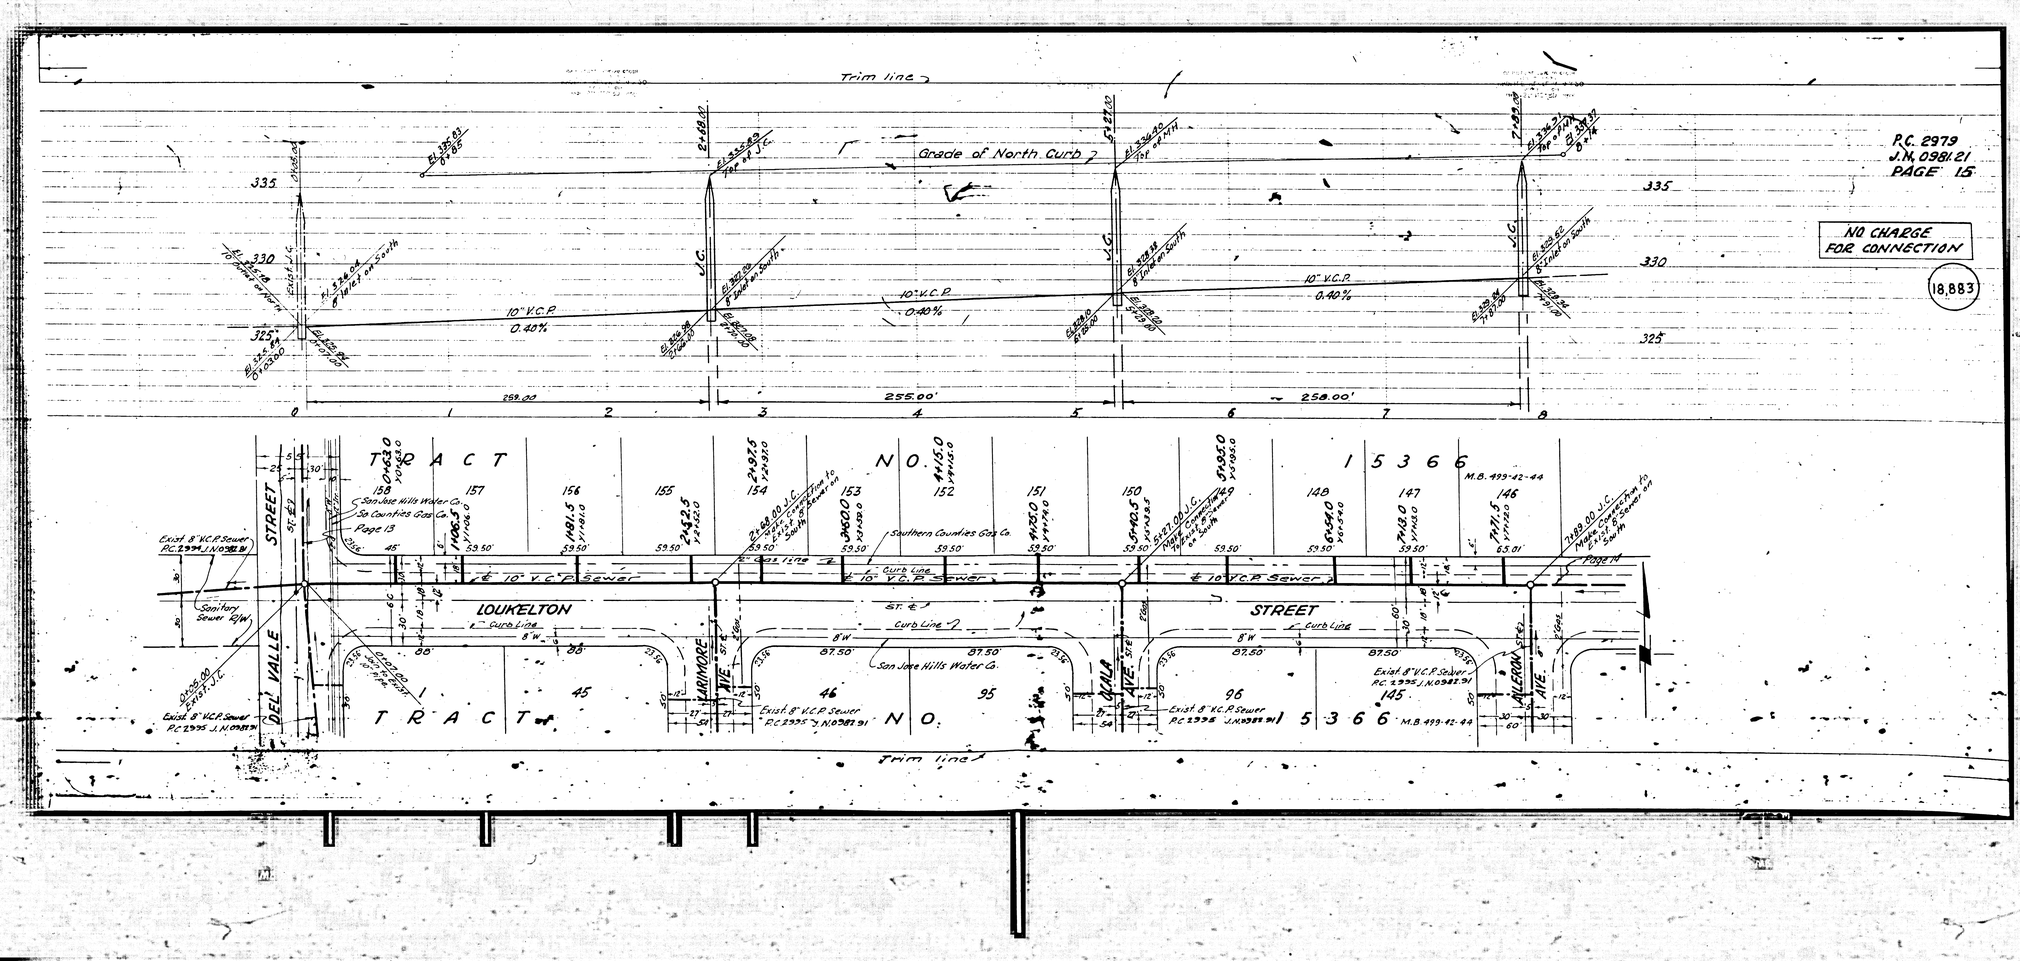


P.C. 2979
J.N. 0981.21
PAGE 16

NO CHARGE FOR CONNECTION

18,884

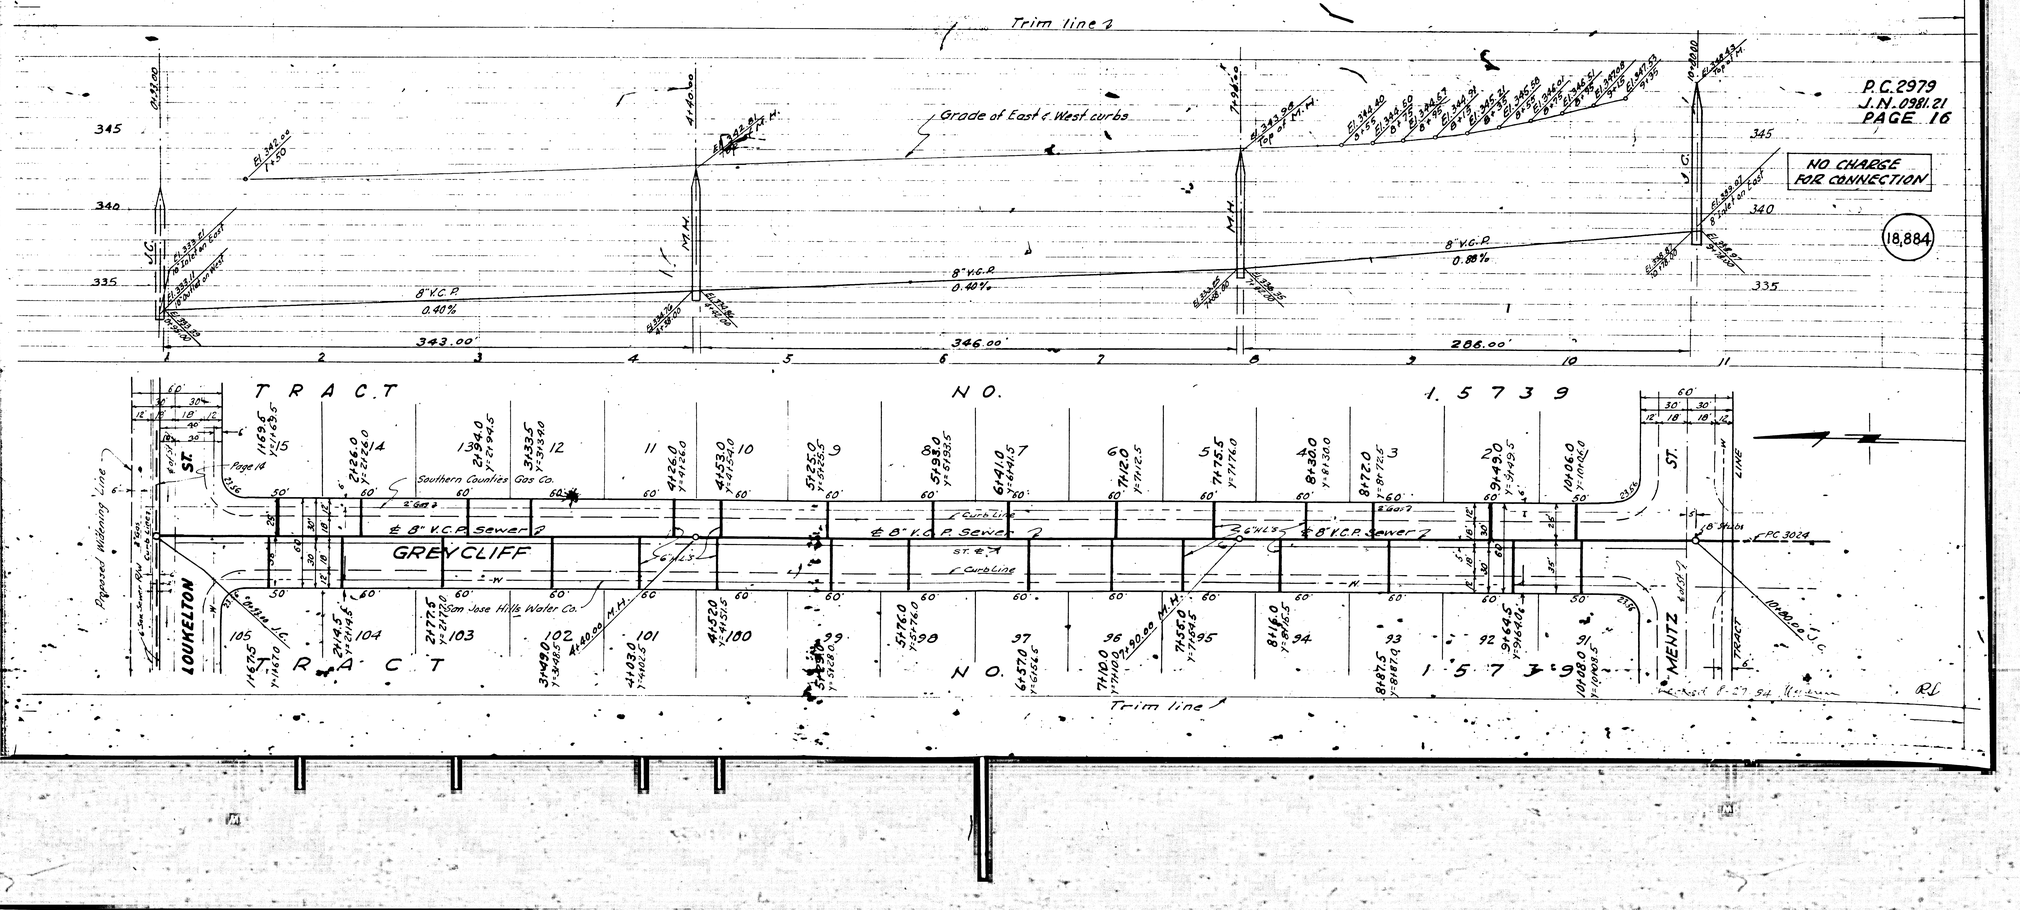

PAGE 18
P.C. 2979
J.N. 0981.21
18,886
NO CHARGE FOR CONNECTION

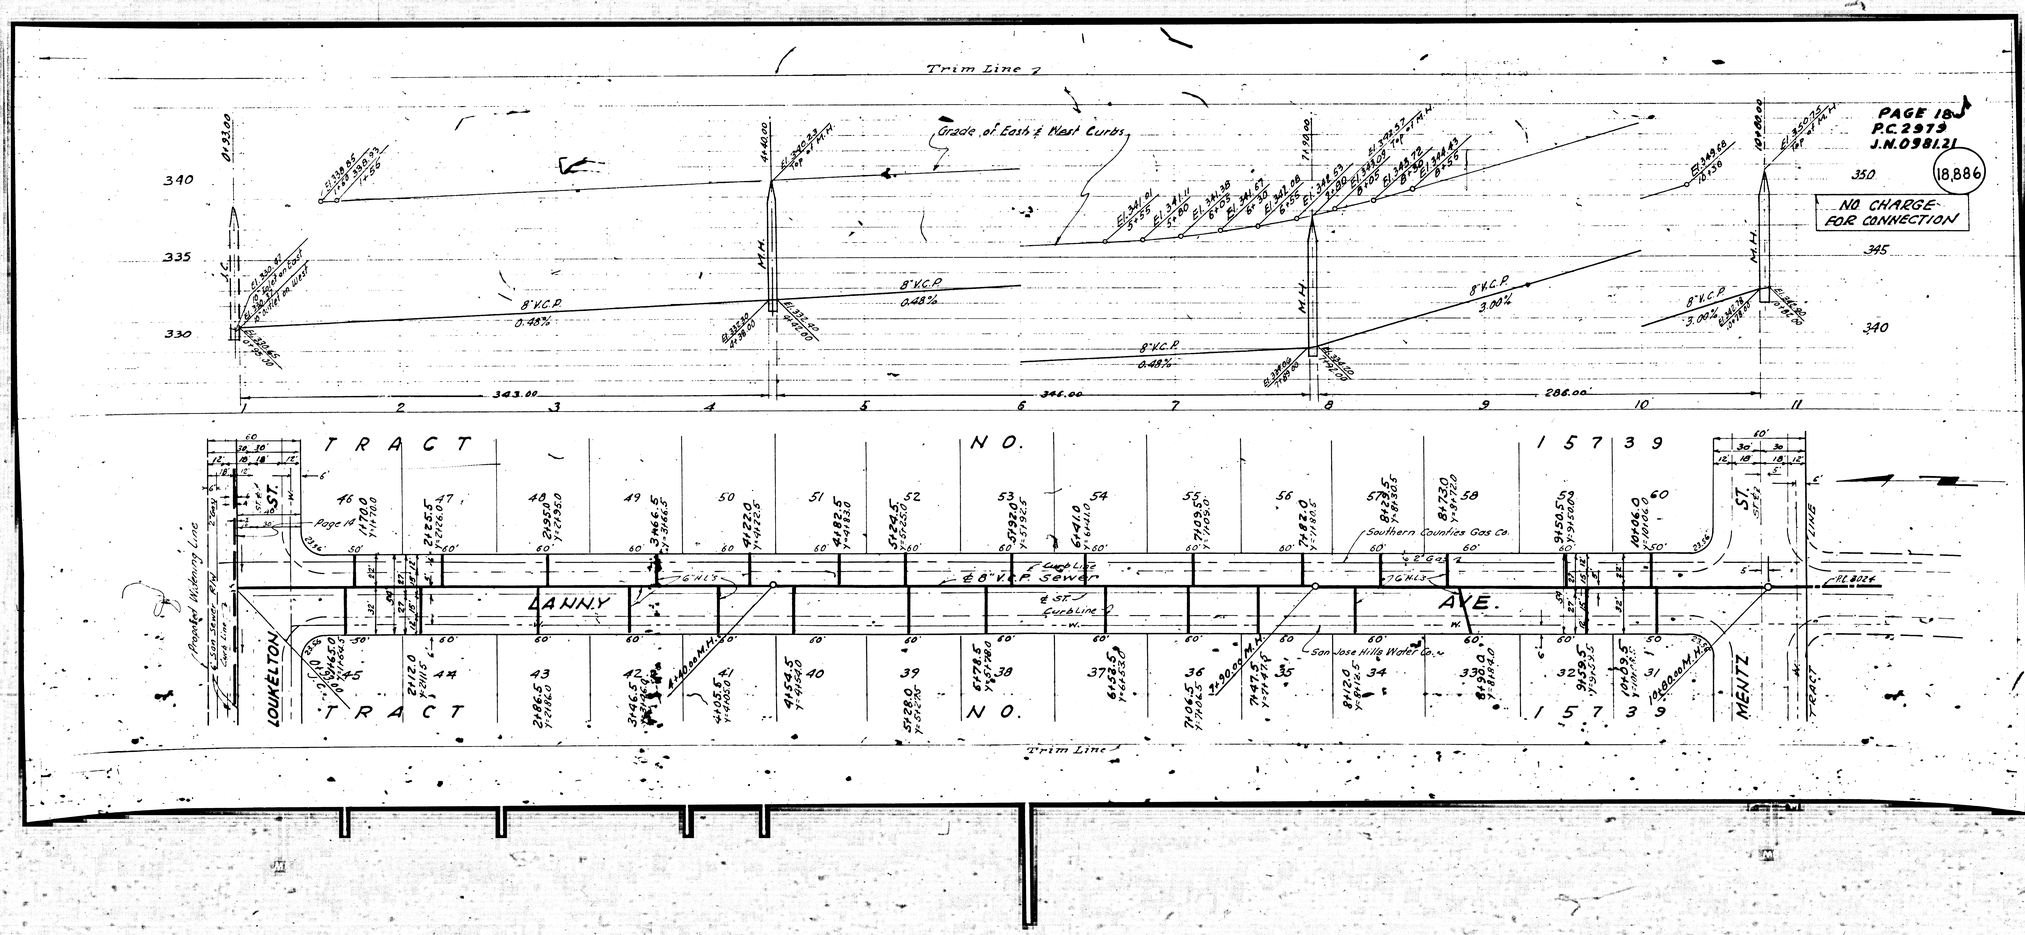

P.C. 2979
J.N. 0981 21
PAGE 17

NO CHARGE FOR CONNECTION

18,885

