Trim Line

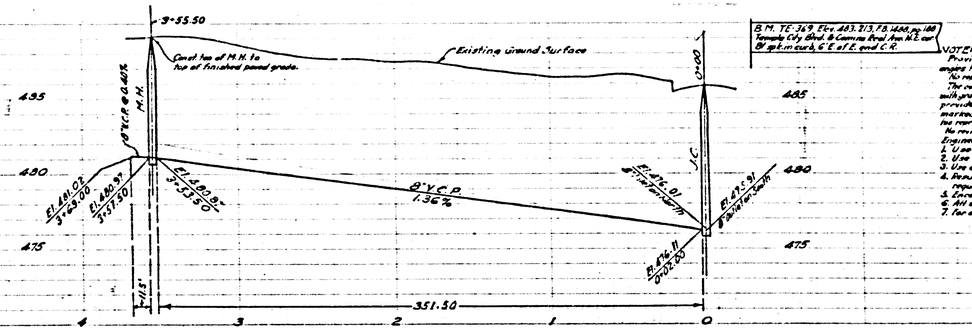

B.M. TC-369 Elev. 483.213 FB 1486 pg 188
Temple City Blvd & Camino Real Ave. N.E. cor.
Elgin curb, 6'E of E. end C.R.

TEMPLE CITY BLDG. DIST. N°5

NOTE:
Provide plotter on the property lines or property lines produced at right angles to the sewer line at the corners of each construction.
No representative of the County Engineer will survey or layout any portion of the work.
The owner or his authorized representative shall furnish the County Engineer with grade stakes and shall not be allowed in trench and T branches until shall provide cribbing for them at their proper locations with stakes showing clearly marked. Any change in location shall be requested in writing by the owner or his representative.
No revisions shall be made in these plans without the approval of the County Engineer.
1. Use standard manhole frames and covers, S-a-117.
2. Use standard strength pipe.
3. Use cement mortar for all vitrified clay pipe joints.
4. Repair base will trench within paved area to meet L.A. County Road Dept. requirements in accordance with permit.
5. Provide four feet of ground cover over sewer mains with poles, S-a-119
6. All structures shall be brick sewer structures, S-a-104.
7. For allowable leakage test, see formula No. 1, Spec's, Sec. 61

PROFILE, ALIGNMENT AND GRADE OF
SANITARY SEWERS
TO BE CONSTRUCTED IN
A
SANITARY SEWER RIGHT OF WAY

RC. 3714
Page 1

(22,300)

PRIVATE CONTRACT NO. 3714
W.S. 44
1 SHEET

Scale: VERT. 1"=5'
HORIZ. 1"=50'

Nov. 1955

PREPARED IN THE OFFICES OF
HAROLD A WILSON

BY Harold A Wilson
Reg. C.E. No. 8046

FOR LEGEND, SEE PLAN No. 3-a-64

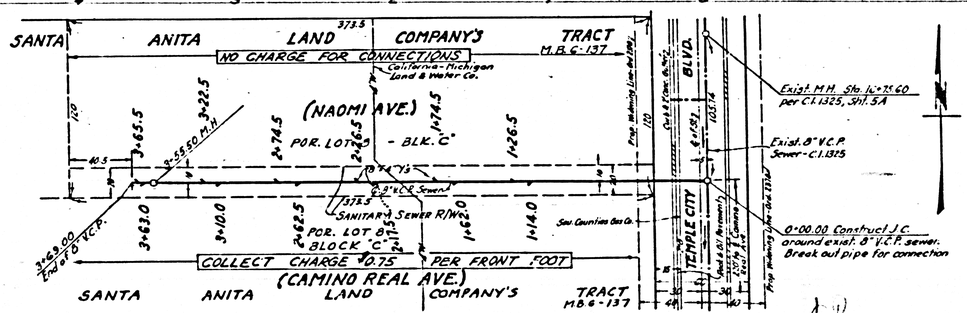

CONNECTION CHARGES AS INDICATED
H. 7.79 Jennings 8-17-56

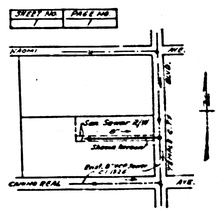

INDEX MAP
Scale: 1"=300'
P.C. 3714

NOTE:
Grades to which this improvement is to be constructed are shown on plans and profiles. Grade points for top of curbs, center line of streets, or center line of alleys are shown by circles on profiles. All grade between designated points the grade shall be established as a uniform line or straight line shown between such points.
Elevations are on Mean Sea Level datum of 1929.
This drawing and the data hereon are hereby approved as a part of the Contract Documents and shall be constructed according to specifications on file in the office of the County Engineer and shall be prosecuted only in the presence of the County Engineer.
Before work can be started, the contractor and/or his representative must secure a permit from the L.A. County Road Dept. 108 W. 2nd. St. and make a deposit with the County Engineer Room 354, 225 South Broadway, sufficient to cover the cost of construction inspection and record plans.
Acceptance of this plan by the County of Los Angeles does not constitute a representation as to the accuracy of the location of or the existence or non-existence of any utility and to the accuracy of the location of or the existence or non-existence of any underground utility, pipe, or structure within the limits of this project. This note applies to all sheets.
If work is to be done on a State Highway, a permit must be obtained from the State of California Division of Highways, 120 South Spring Street.

COUNTY OF LOS ANGELES, CALIFORNIA

Approved, John A. Lambie, County Engineer
By A. P. Collins
Assistant Engineer

Approved, A.H. Brown
CHIEF ENG. & SAN. DIST. No. 15
By J. Brahmer
Office Engineer

Checked by 9K Dida 8-17-56
Office of County Engineer, Reg. C.E. No. 9406

Checked 3-28-56 HWilson

Trim Line

RC 3714

APPROVED