LENNOX BLDG. DIST. NO. 7

PROFILE ALIGNMENT AND GRADE OF P.C. 4317

SANITARY SEWERS PAGE 1

TO BE CONSTRUCTED IN

PRIVATE RIGHT OF WAY SOUTH OF 159TH STREET

PRIVATE CONTRACT NO. 4317

W.S. 26, [illegible]

1 SHEET ; 2 PAGES

SCALE: VERT. 1"=5' HORIZ. 1"=40' FEBRUARY [illegible] 1957

25,035

PREPARED IN THE OFFICES OF

SOUTH BAY ENGINEERING COMPANY

By Raymond L. Bayley REG. C.E. NO. 7191

FOR LEGEND SEE PLAN NO. S-A-64

NOTES:

GRADES TO WHICH THIS IMPROVEMENT IS TO BE CONSTRUCTED ARE SHOWN ON PLANS AND PROFILES. GRADE POINTS FOR TOP OF CURBS, CENTER LINE OF STREETS, OR CENTER LINE OF ALLEYS ARE SHOWN BY CIRCLES ON PROFILES AT ALL POINTS BETWEEN DESIGNATED POINTS THE GRADE SHALL BE ESTABLISHED SO AS TO CONFORM TO A STRAIGHT LINE DRAWN BETWEEN SAID DESIGNATED POINTS.

ELEVATIONS ARE IN FEET ABOVE U.S.B.M. [illegible] DATUM OF 1929.

THIS DRAWING AND THE DATA HEREON ARE HEREBY MADE A PART OF THE SPECIFICATIONS.

WORK SHALL BE CONSTRUCTED ACCORDING TO SPECIFICATIONS ON FILE IN THE OFFICE OF THE COUNTY ENGINEER AND SHALL BE PROSECUTED ONLY IN THE PRESENCE OF THE COUNTY ENGINEER.

BEFORE WORK CAN BE STARTED, THE CONTRACTOR MUST OBTAIN A PERMIT TO EXCAVATE IN COUNTY STREETS FROM THE L. A. COUNTY ROAD DEPT., 108 W. 2ND ST. AND MAKE A DEPOSIT WITH THE COUNTY ENGINEER, ROOM 234 HALL OF RECORDS, 320 NO. BROADWAY SUFFICIENT TO COVER THE COST OF CONSTRUCTION INSPECTION AND RECORD PLANS.

APPROVAL OF THIS PLAN BY THE COUNTY OF LOS ANGELES DOES NOT CONSTITUTE A REPRESENTATION AS TO THE ACCURACY OF THE LOCATION OR THE EXISTENCE OR NON-EXISTENCE OF ANY UNDERGROUND UTILITY PIPE, OR STRUCTURE WITHIN THE LIMITS OF THIS PROJECT. THIS NOTE APPLIES TO ALL PAGES.

IF WORK IS TO BE DONE IN A STATE HIGHWAY, A PERMIT MUST BE OBTAINED FROM THE STATE OF CALIFORNIA, DIVISION OF HIGHWAYS, 120 SOUTH SPRING STREET.

BENCH MARK: S.Y. 3A33. EL. 58.083. L.F.R. IN E.B. SIDE 8' CONC. TYPE 70 TRAFFIC SIGNAL. 55' SE. OF 18" N. OF C.L. INT. OLIVE ST. & AVALON BLVD.

CONNECTION CHARGES AS INDICATED

L. Custer 7-3-57

NOTE: THE CONTRACTOR SHALL NOTIFY THE CONSTRUCTION AND STORM DRAIN DIVISION BY TELEPHONE, MADISON 9-4747, EXT. 362, AT LEAST 24 HOURS BEFORE STARTING ANY WORK UNDER THIS CONTRACT.

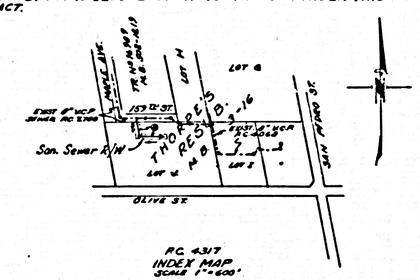

P.C. 4317 INDEX MAP
SCALE 1"=600'

COUNTY OF LOS ANGELES, CALIFORNIA

APPROVED, JOHN A. LAMME, COUNTY ENGINEER

APPROVED, A. M. RAWN, CHIEF DEPUTY ENGINEER

CO. SAN. DIST. NO. 8

BY C. H. Hughes SANITATION ENGINEER

BY J. J. Oosterhuis OFFICE ENGINEER

CHECKED BY Carl B. Pearson 7/3/57

OFFICE OF COUNTY ENGINEER, SPEC. C. E. NO. 10,631

APPROVED BY INDUSTRIAL WASTE DIVISION

By Arthur Pillsbury DATE 7/2/57

P.C. 4317 PAGE 2

CONNECTION CHARGES AS INDICATED

25,036

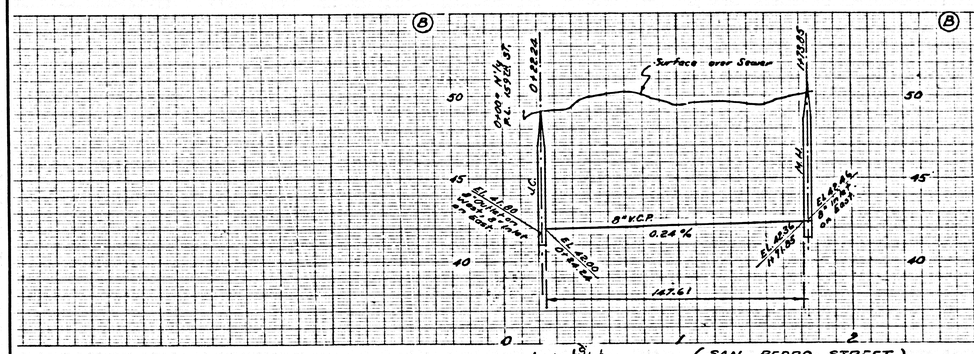

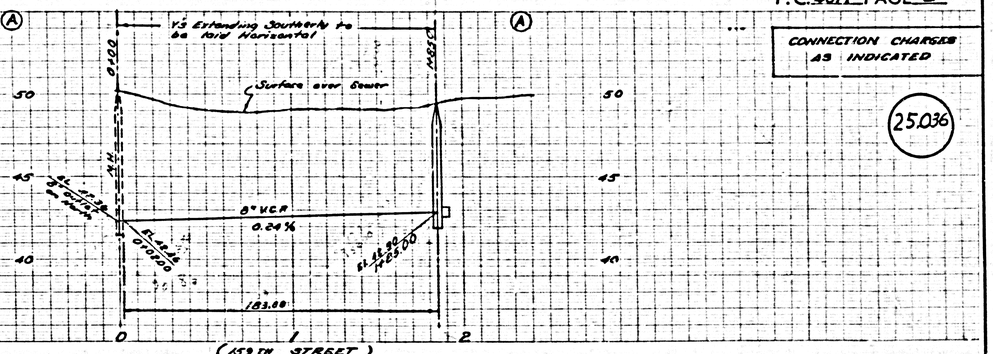

FILED