


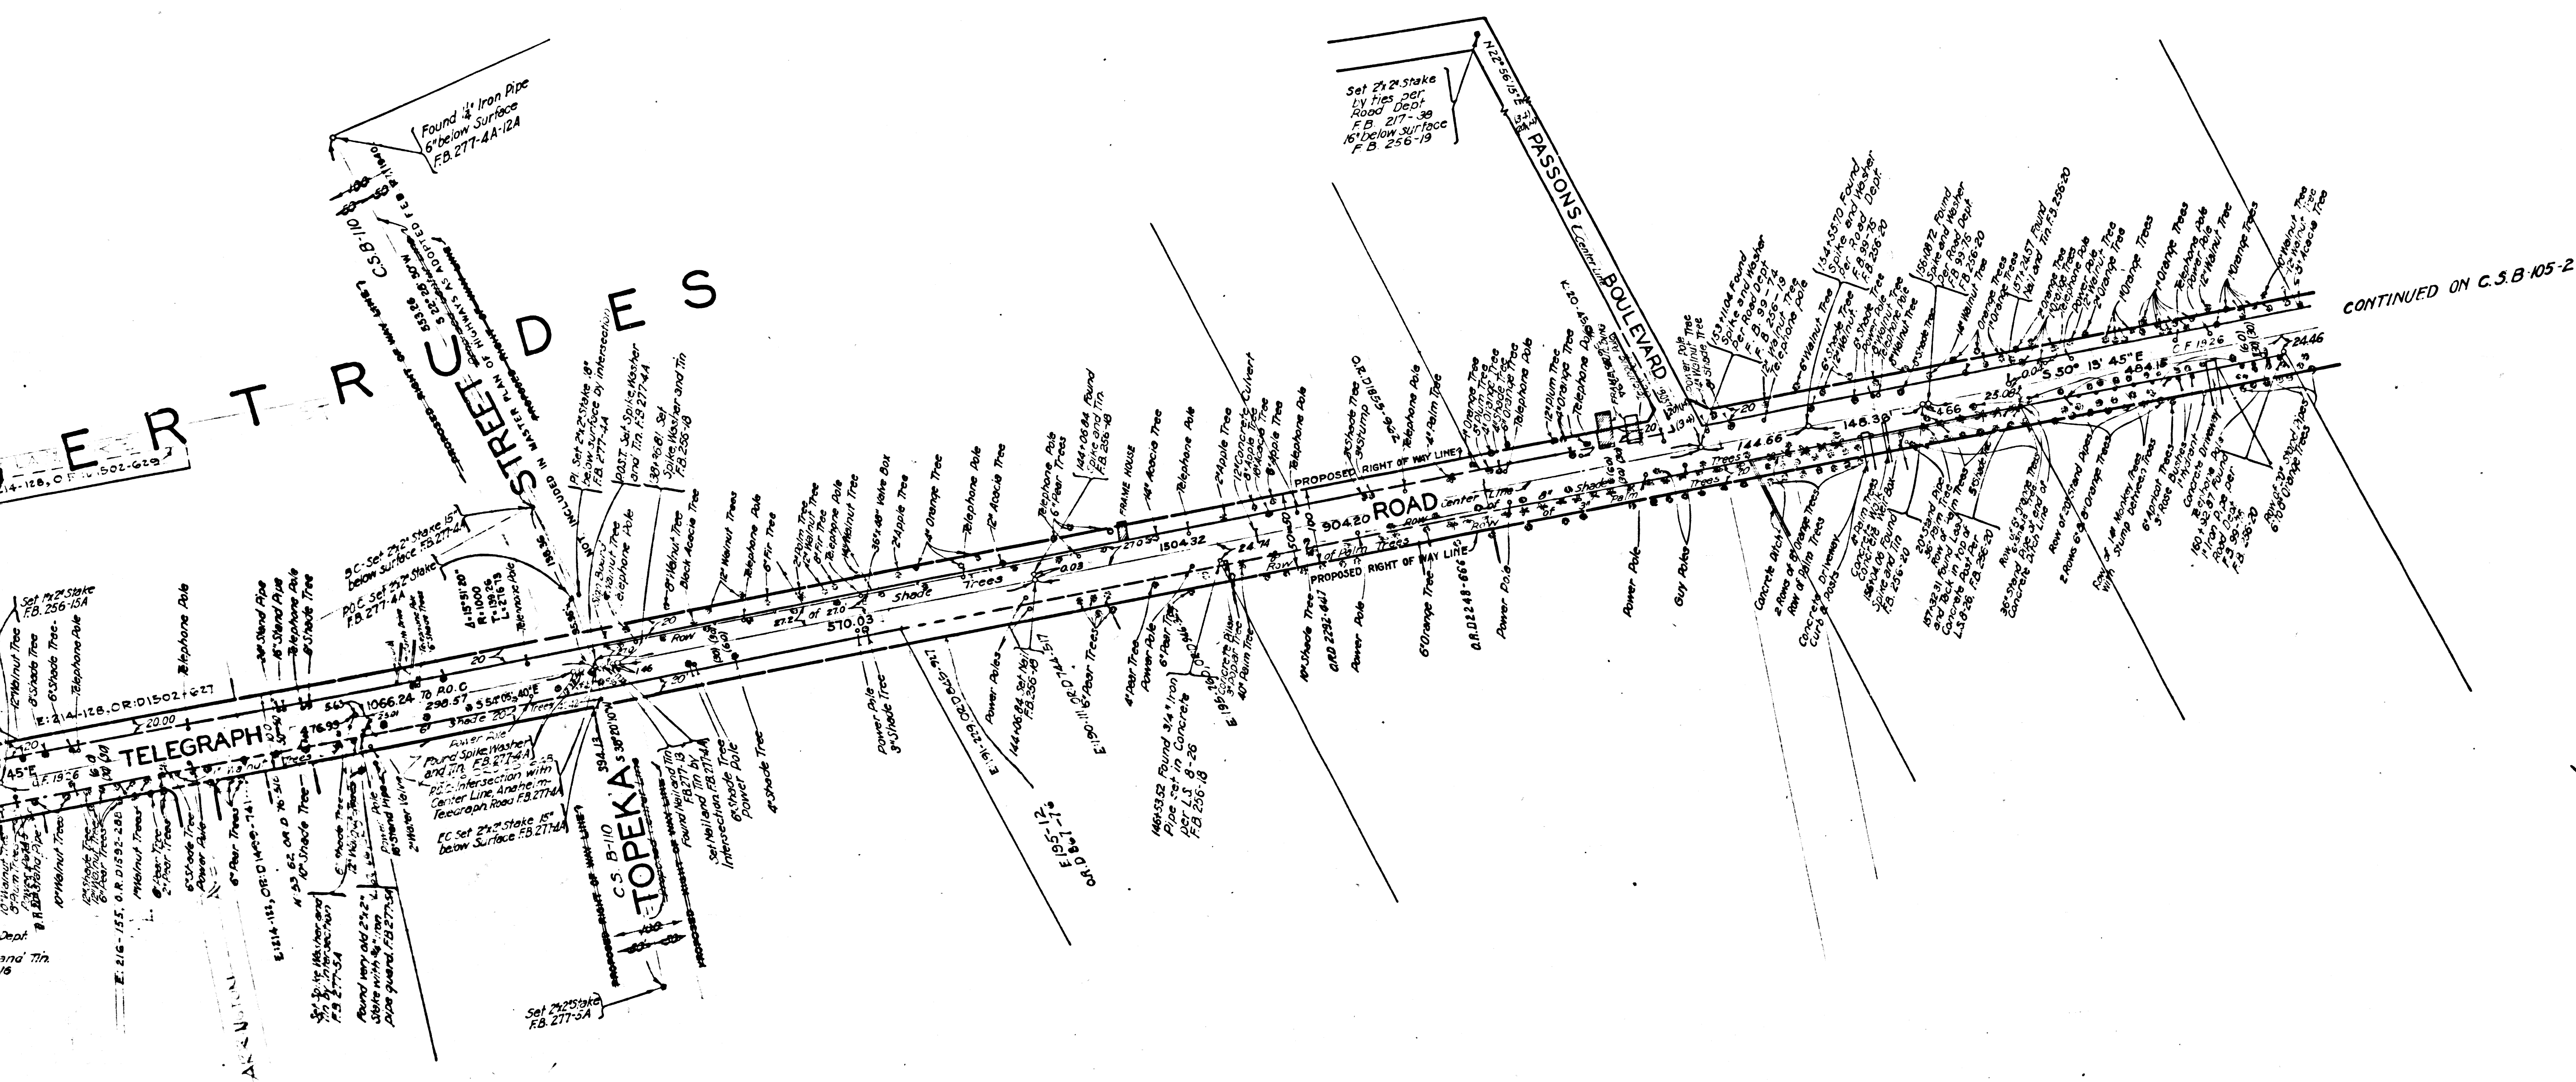

MAP OF
ANAHEIM TELEGRAPH ROAD
 FROM
 A.T. & S.F. RAILWAY
 TO
 NORWALK AND PUENTE MILLS ROAD

COUNTY SURVEYORS MAP N^o B-105
 SHEET 1 OF 2 SHEETS
 SCALE - 1 INCH = 100 FT.

ACQUISITION AND IMPROVEMENT DISTRICT N^o 22
 WORK ORDER N^o 4022

J. E. ROCKHOLD - COUNTY SURVEYOR
 SURVEYED JAN. TO AUG. 1927

SURVEYED UNDER INSTRUCTIONS OF THE
 BOARD OF SUPERVISORS PER ORDER DATED
 SEPT. 13, 1926

BEARINGS ARE BASED ON THE BEARING OF
 ANAHEIM TELEGRAPH ROAD PER C.S.B. 85W

F.B. 256-4, 132 & F.B. 265-111, 121

FIELD WORK BY - C.V. CRUMLEY


OFFICEWORK BY A.A. ROESER
 C.J. TERBY
 W.J. LUCAS

CHECKED BY K.R.M.P. PERSON


Revised, Feb. 1946. - J.D. Price.

CSB 105-1
 A1 OF A5

Anaheim Telegraph Road declared a Public Highway
 60 feet wide on February 3rd 1872, as per Frank
 Leary's survey in 1872 as shown upon C.S.B. 679
 See D-24-1991 - Min. Book S-143
 Sht. 33
 Sht. 36

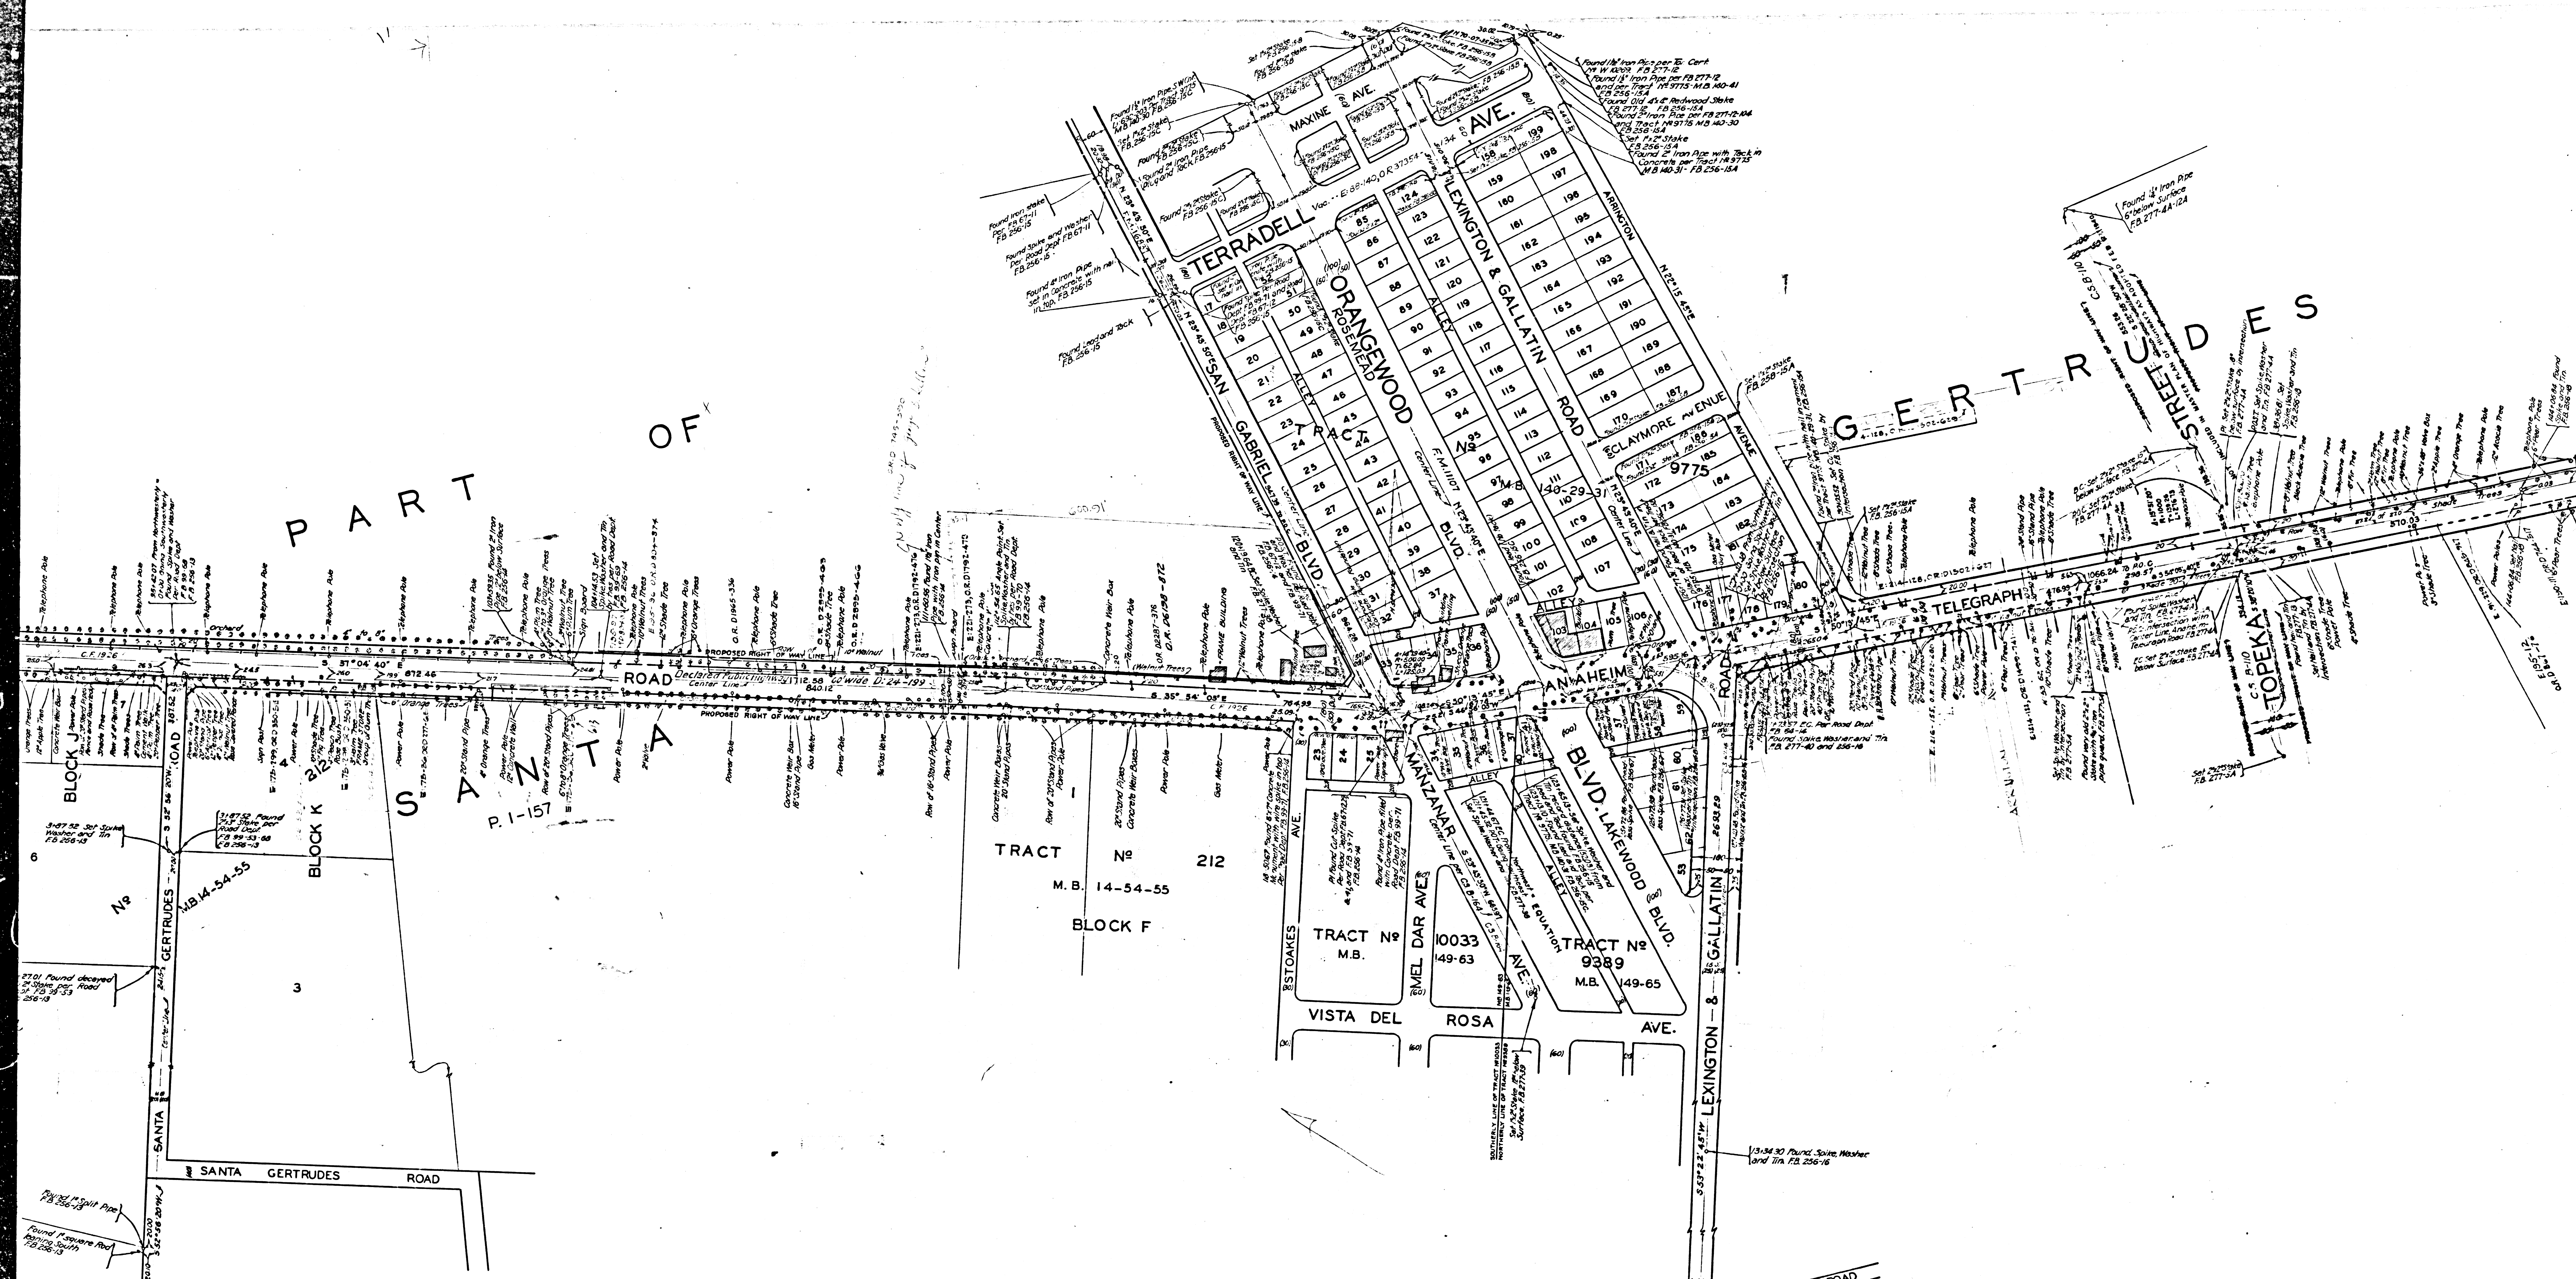

CSB 105-1
A2 OF A5

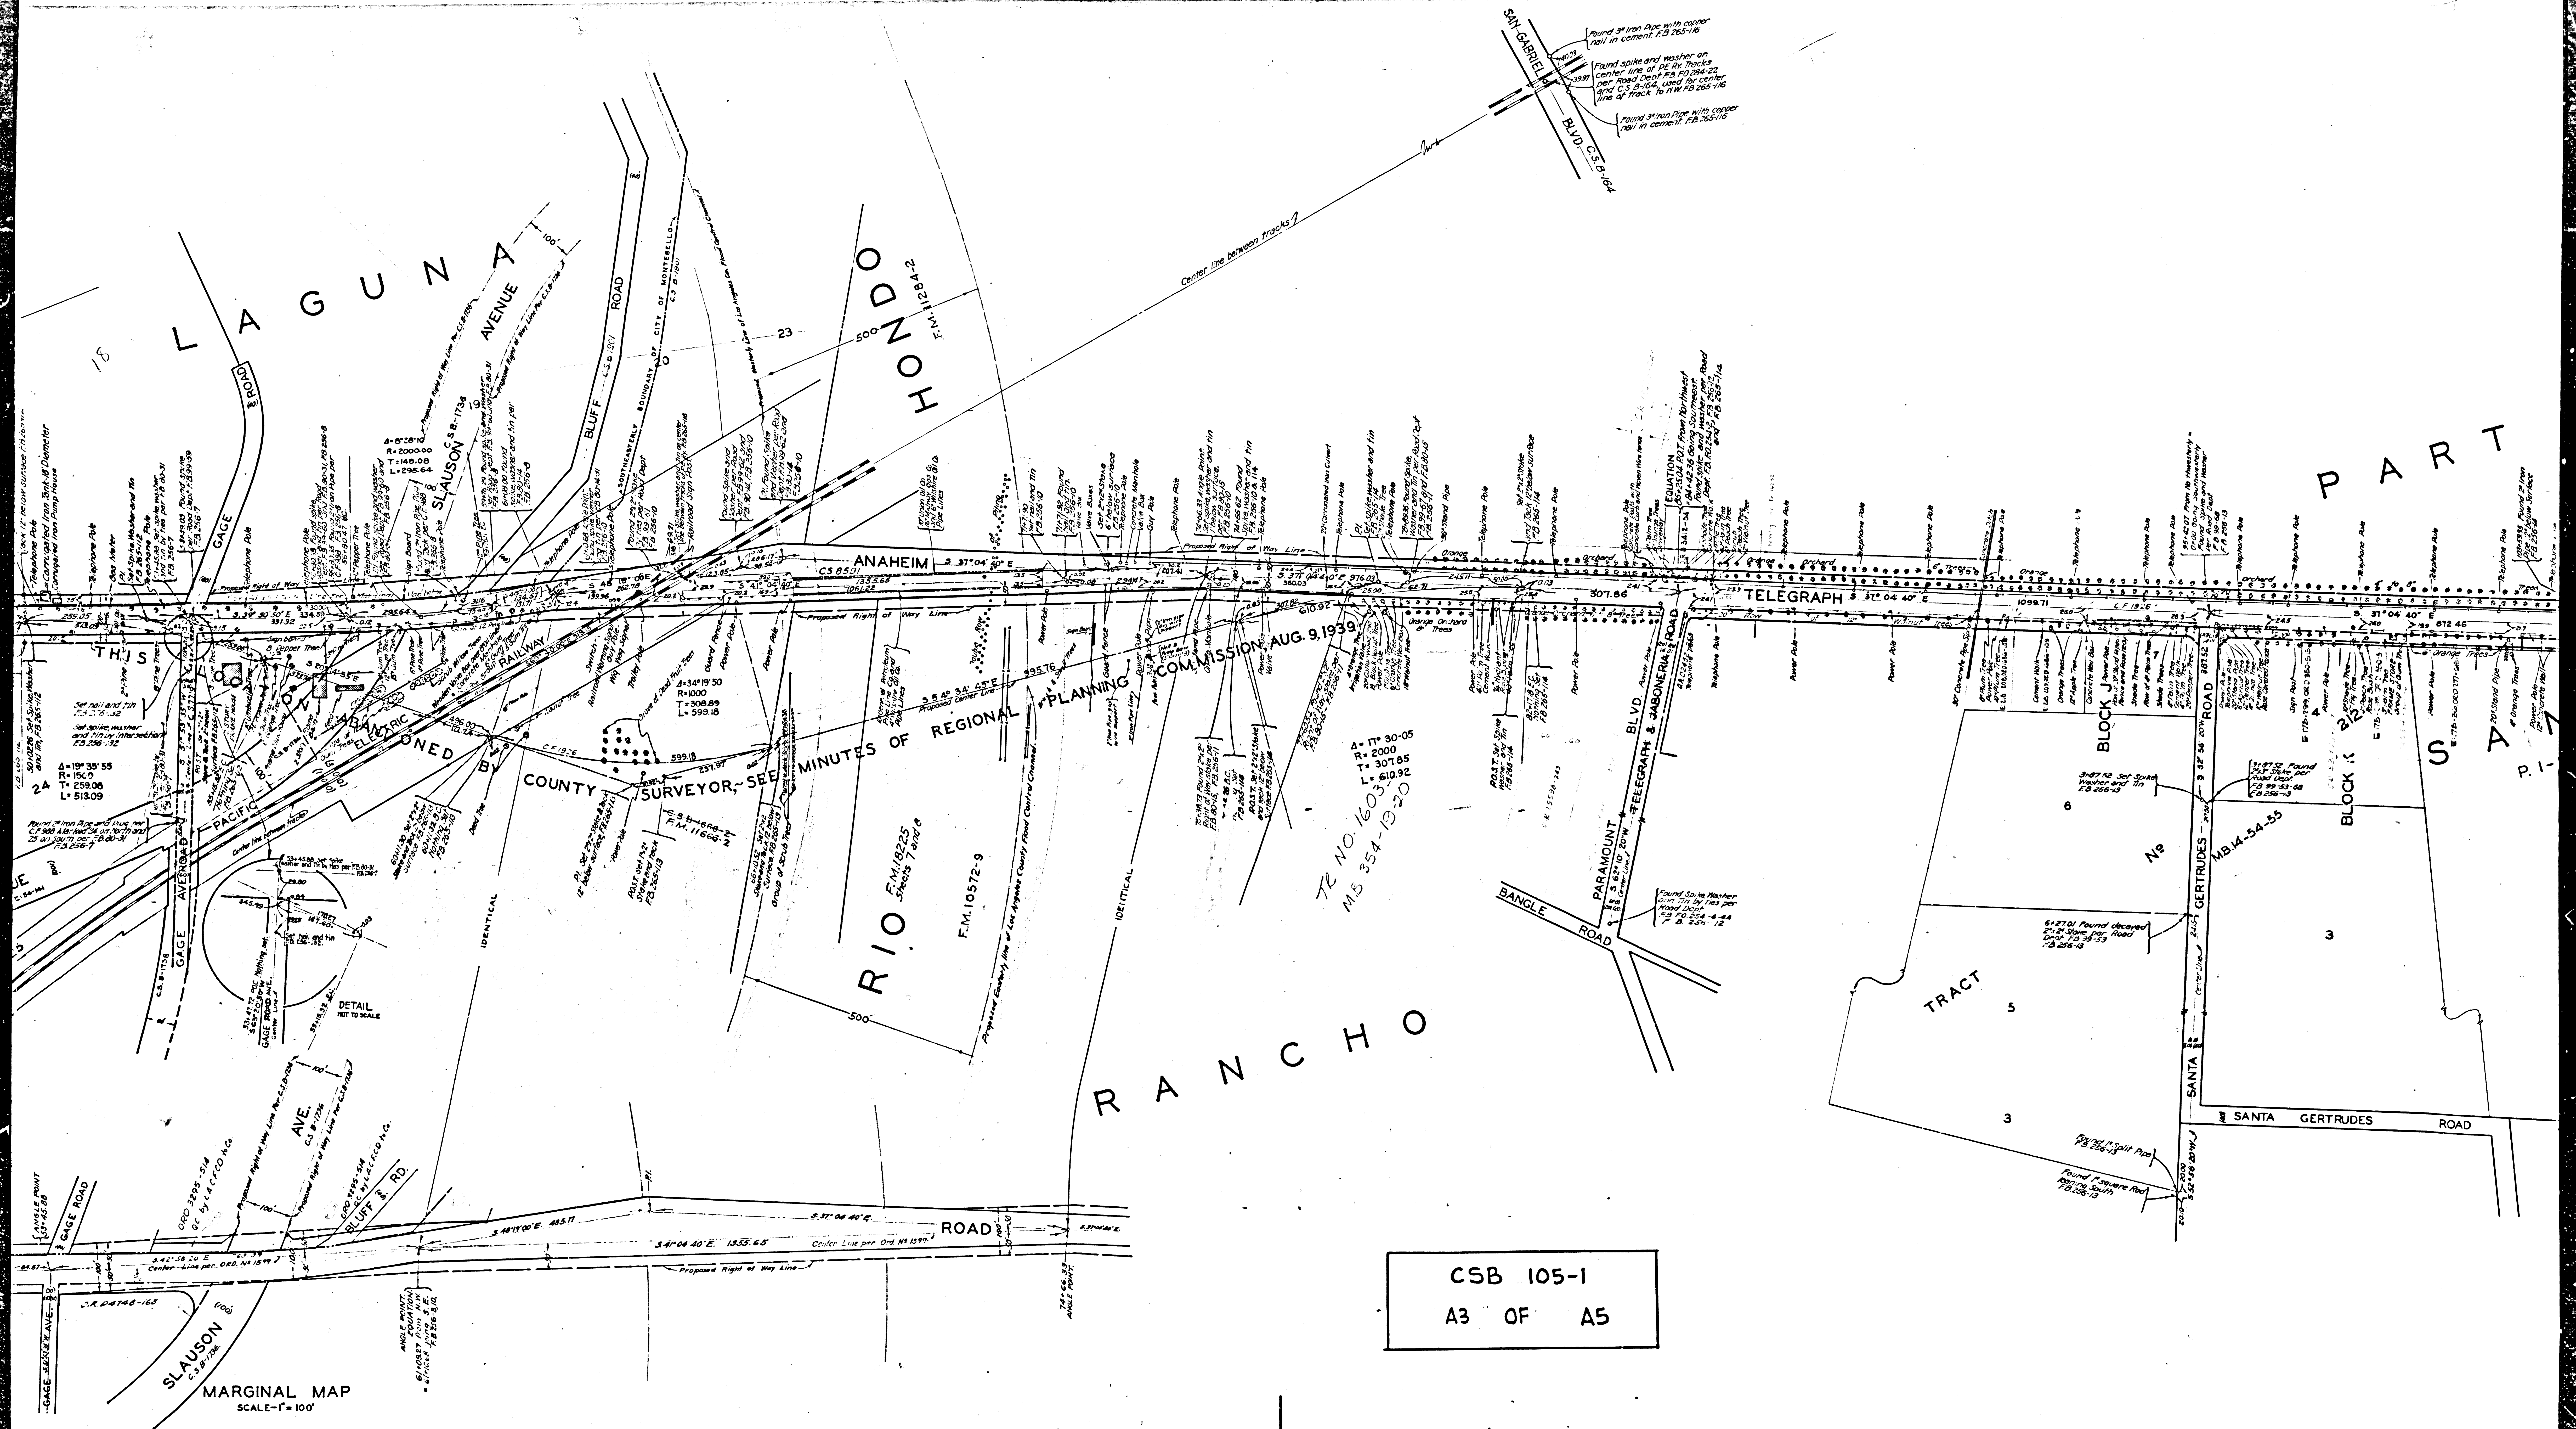

CSB 105-1
A3 OF A5

