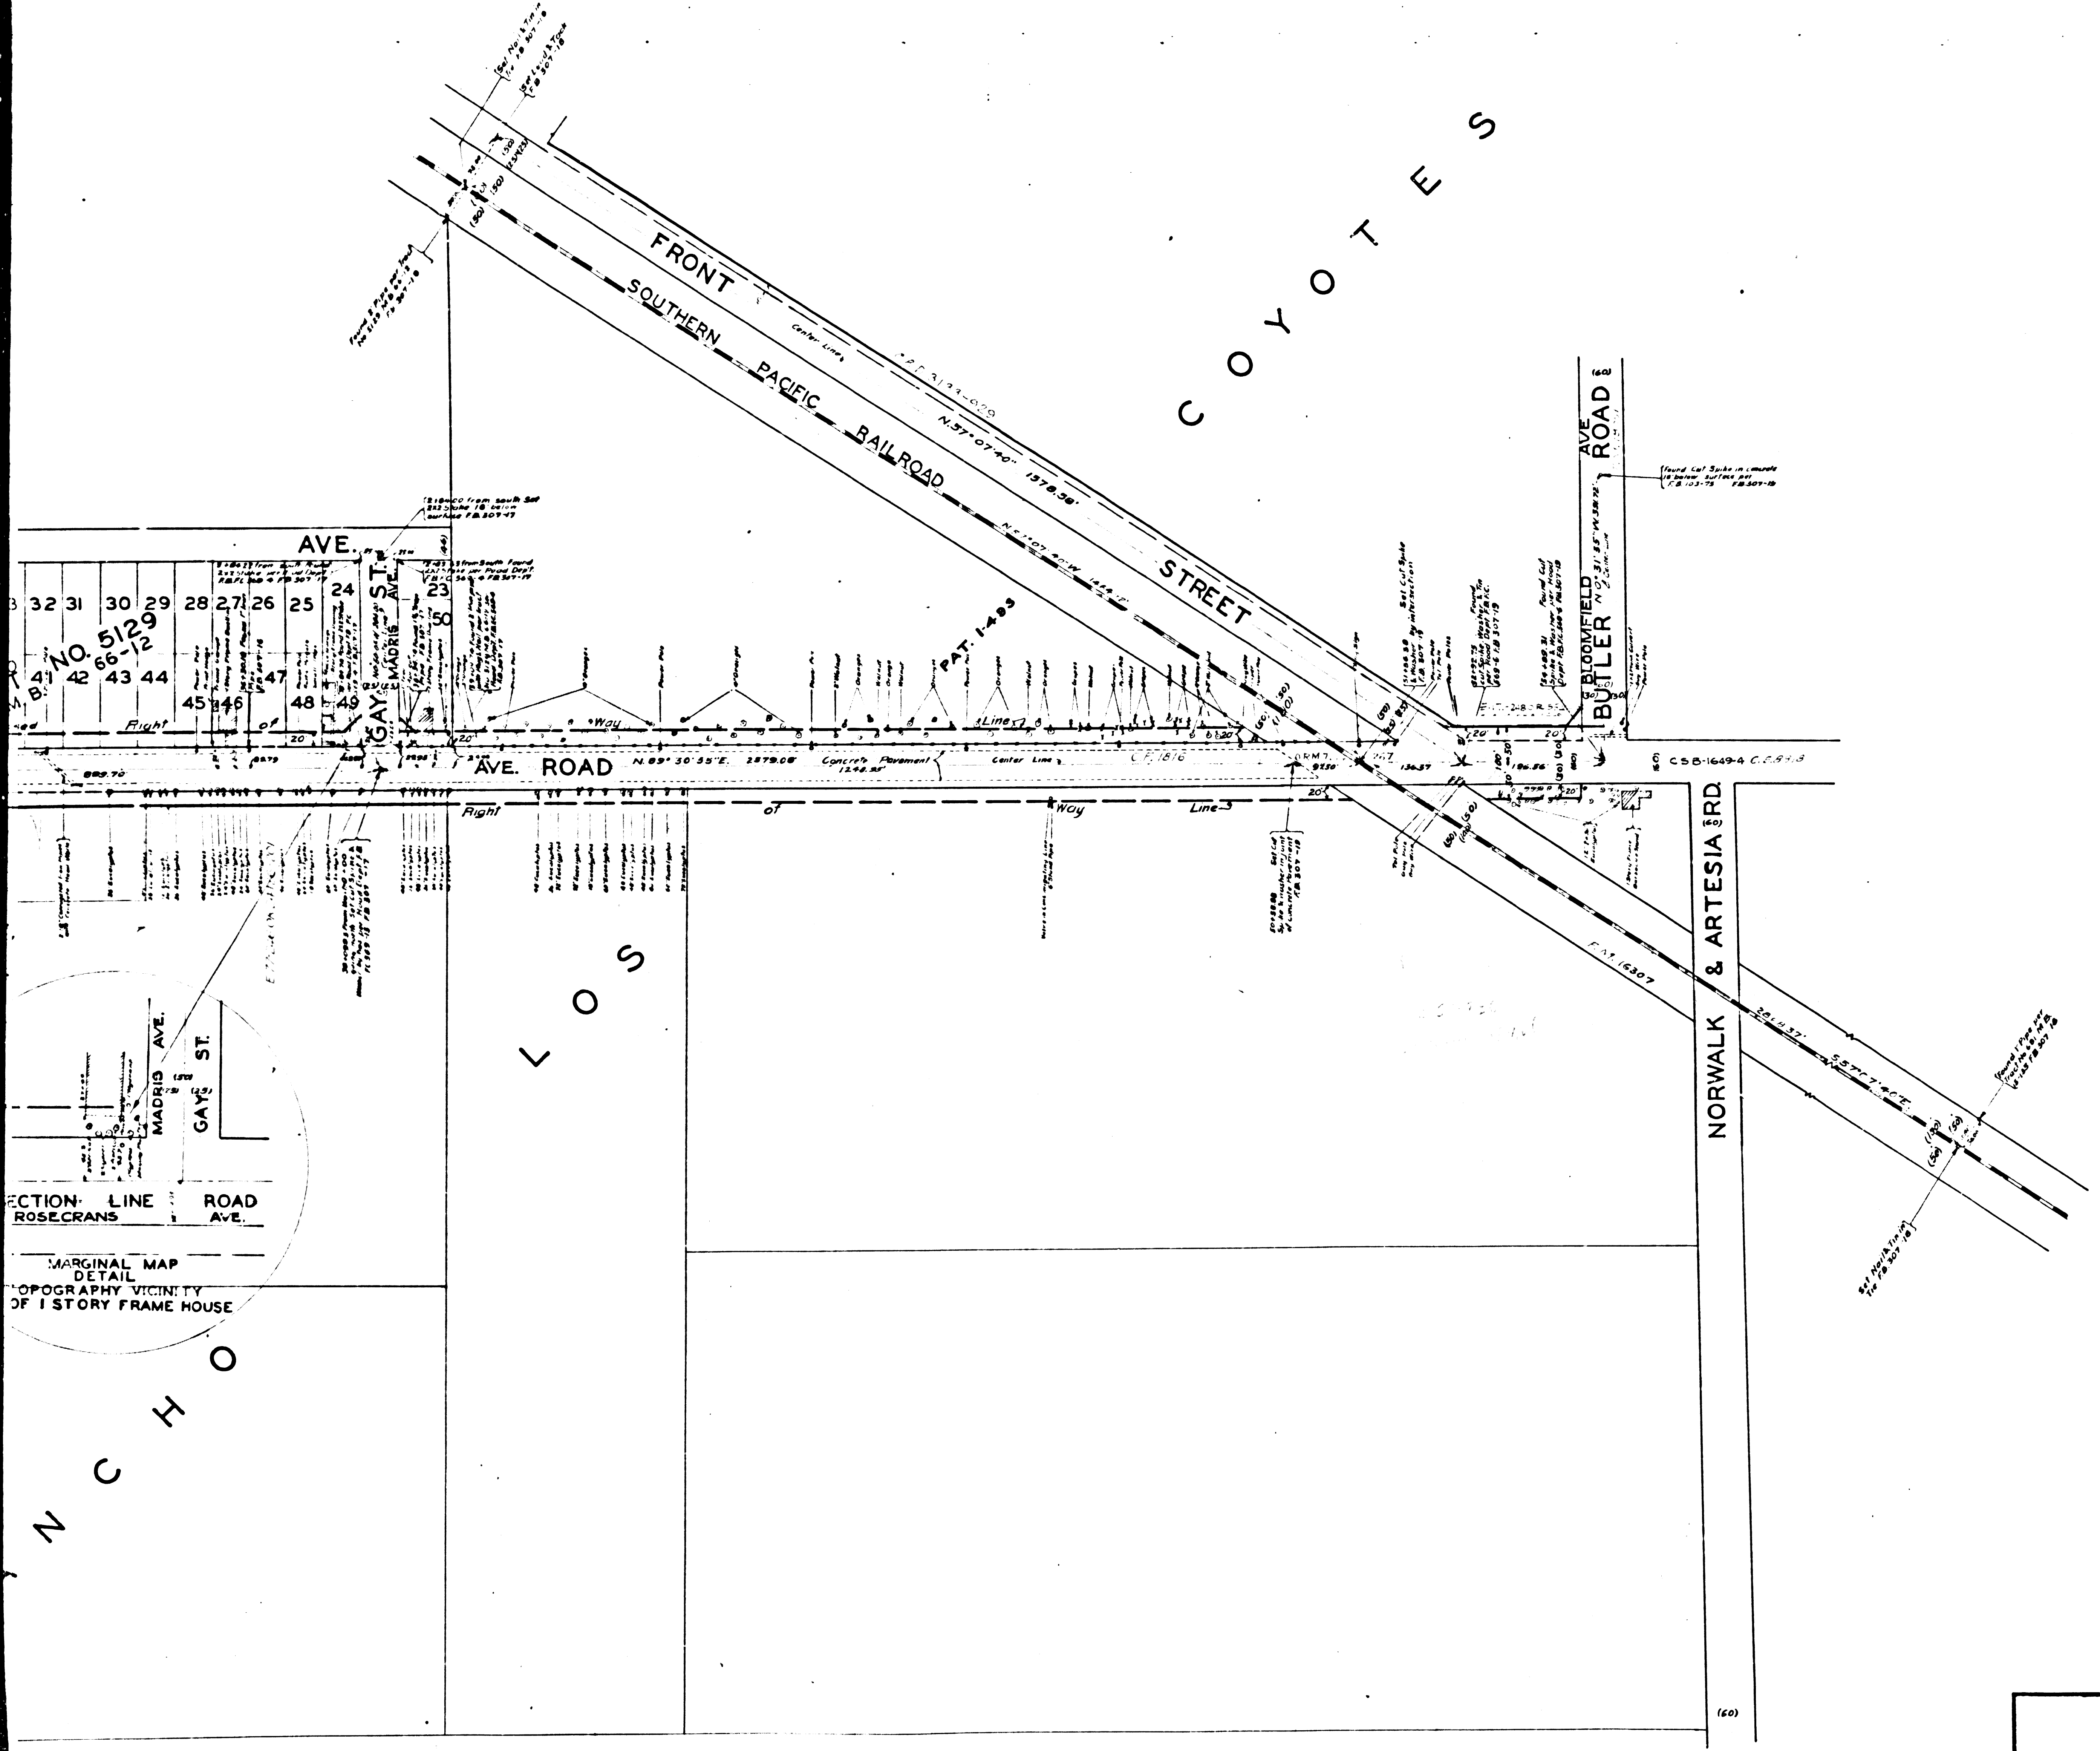

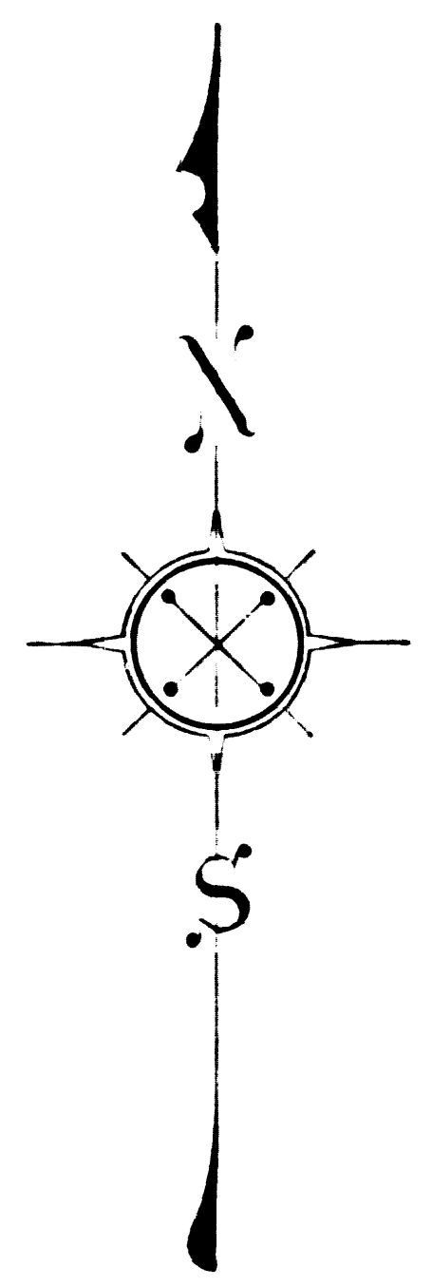

MAP OF

SECTION LINE ROAD ROSECRANS AVE.

FROM

MAIN STREET PIONEER BLVD.

TO

BUTLER ROAD BLOOMFIELD AVE.

COUNTY SURVEYORS MAP Nº B-108
SCALE - 1. INCH = 100 FT.

ACQUISITION AND IMPROVEMENT DISTRICT Nº 154
WORK ORDER Nº 4154

J.E.ROCKHOLD - COUNTY SURVEYOR
SURVEYED NOV. & DEC. 1927

SURVEYED UNDER INSTRUCTIONS OF THE
BOARD OF SUPERVISORS PER ORDER DATED
SEPT. 6, 1927
BEARINGS ARE BASED ON THE BEARING OF
FIRST STREET PER C. S. 8883

F.B. 307-1-38

FIELD WORK BY A.W. VAN FLEET
OFFICE WORK BY. . . . H E. CLYNE
CHECKED BY. . . . D. M. FINLEY
Sht. 33

CSB 108
A1 OF A2

Section Line Road changed to Rosecrans Ave. D-19-105

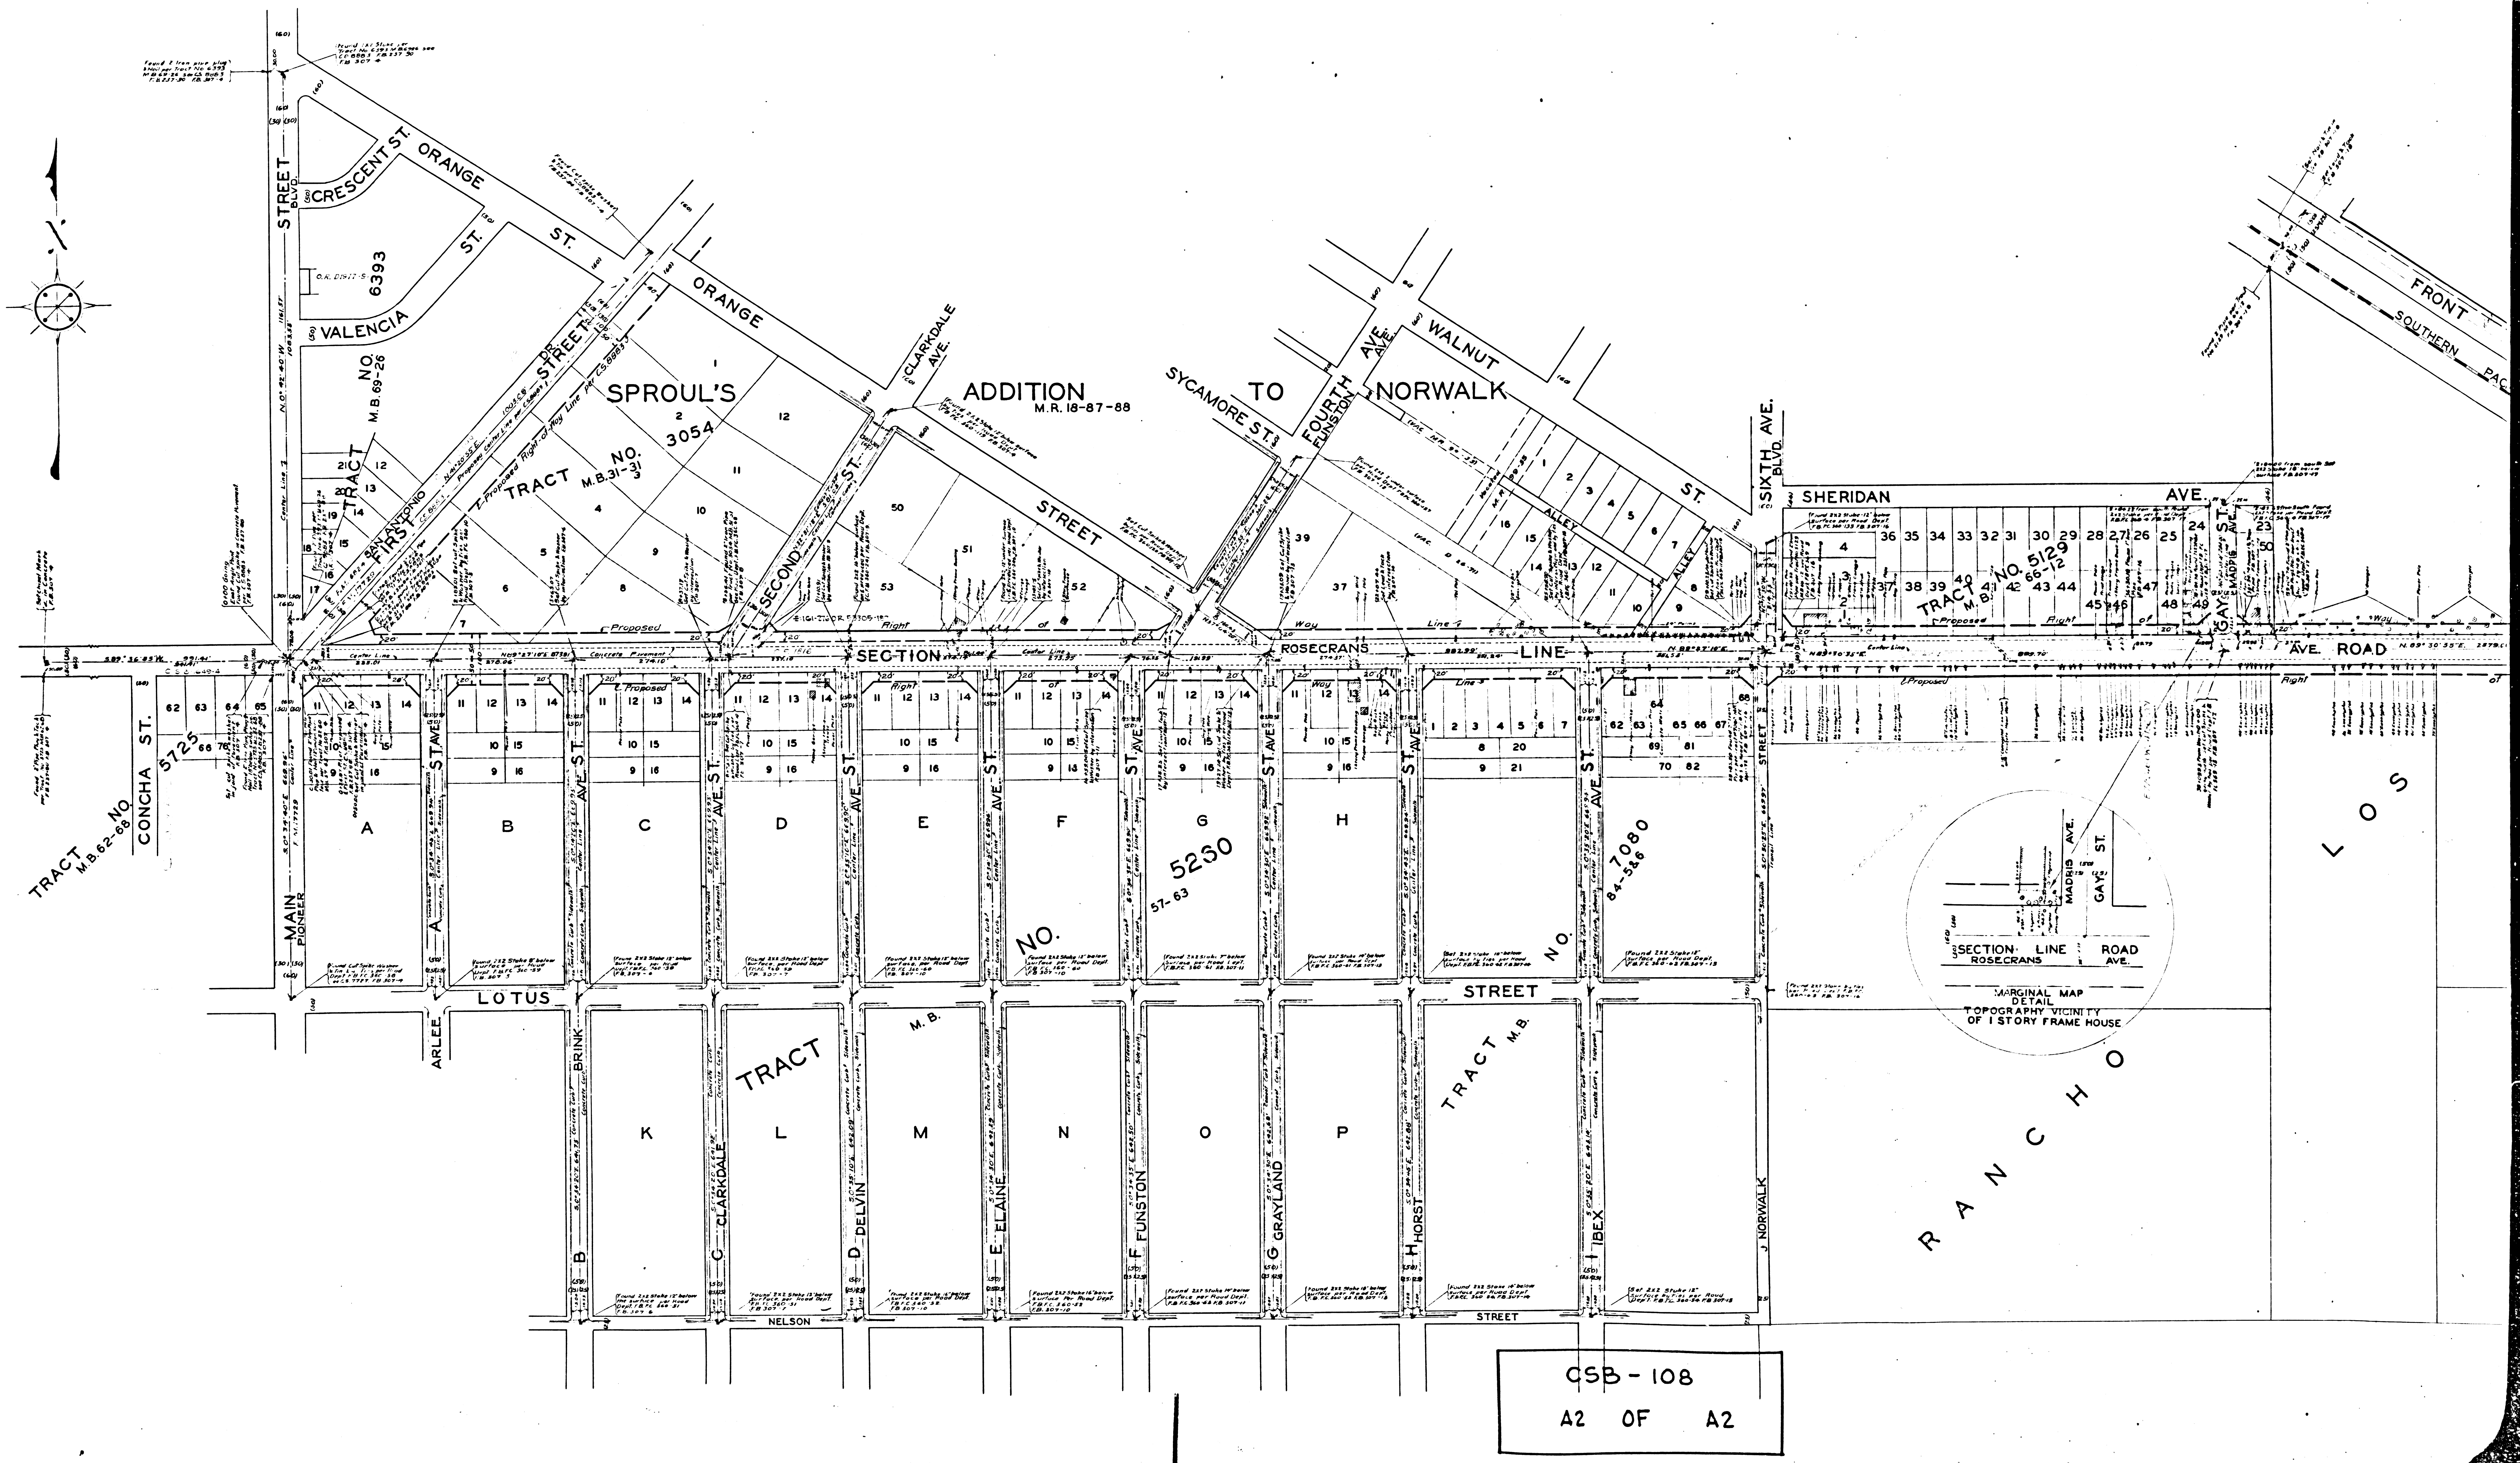

CSB - 108

A2 OF A2