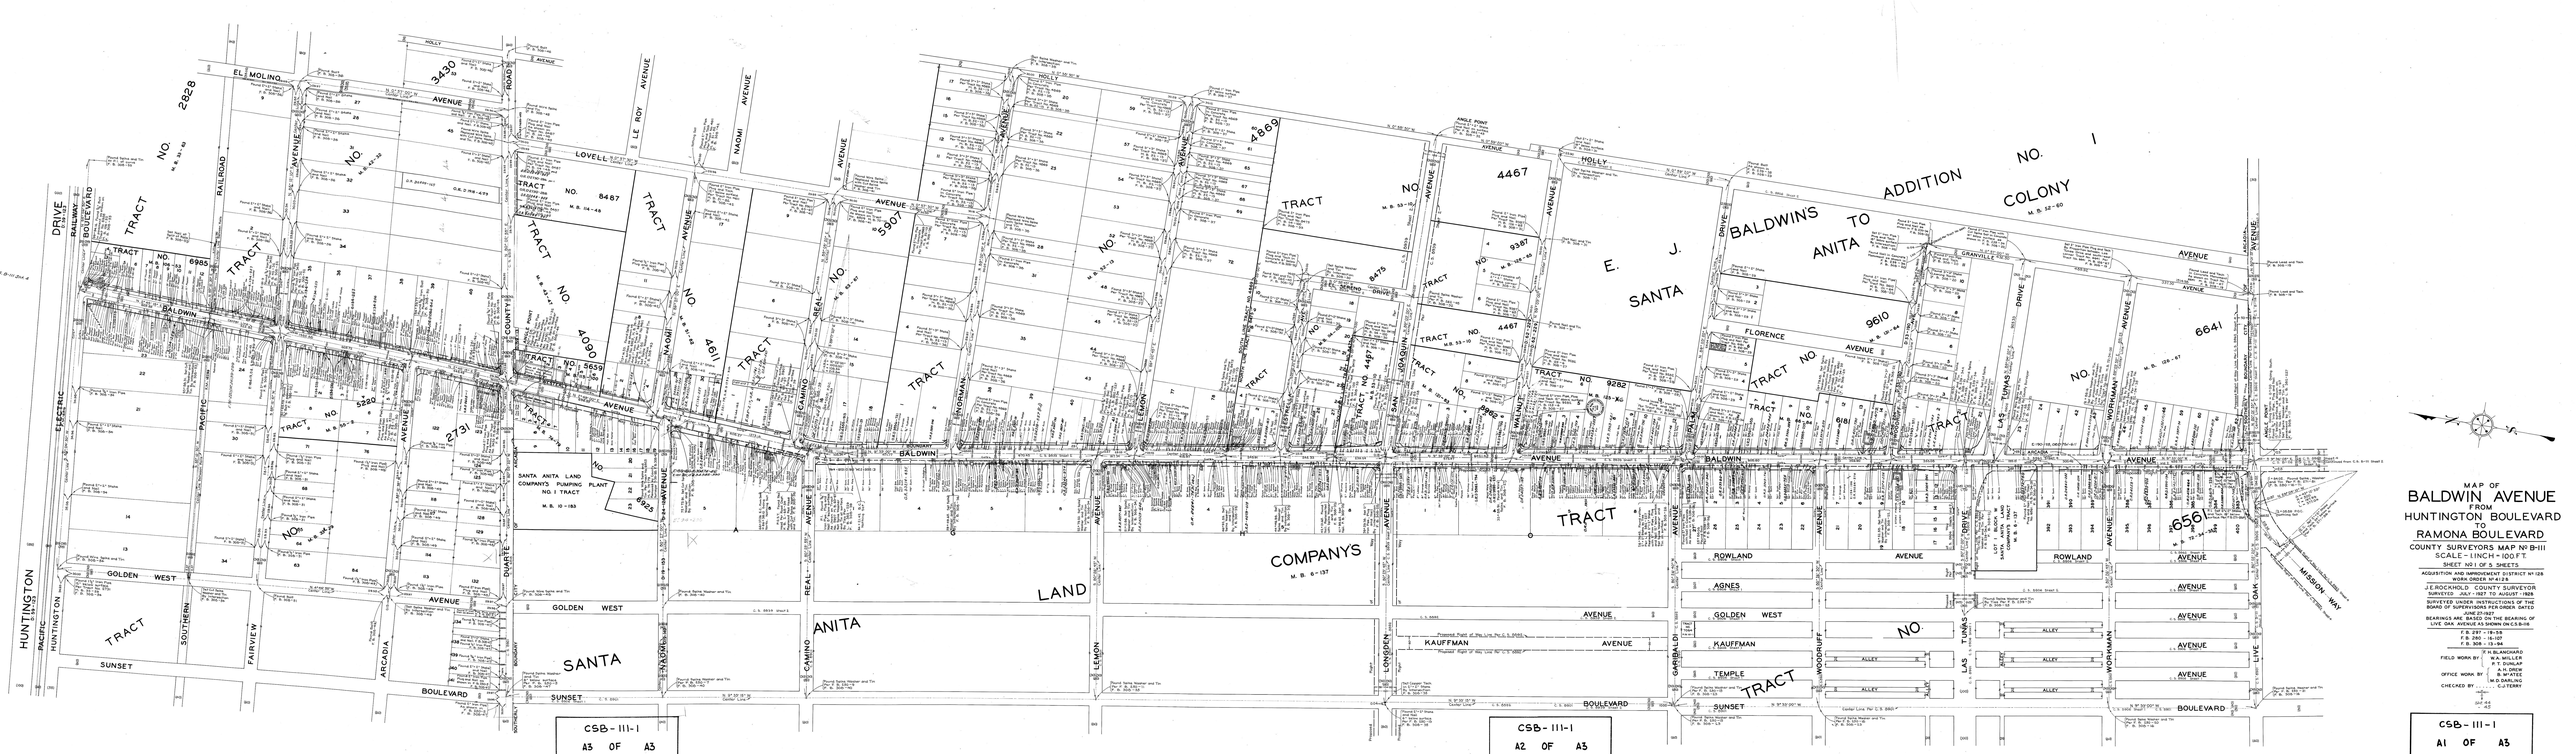
MAP OF
BALDWIN AVENUE
FROM
HUNTINGTON BOULEVARD
TO
RAMONA BOULEVARD
COUNTY SURVEYORS MAP Nº B-111
SCALE - 1 INCH = 100 FT
SHEET Nº 1 OF 5 SHEETS
ACQUISITION AND IMPROVEMENT DISTRICT Nº 128
WORK ORDER Nº 4123
J.E.ROCHKIND, COUNTY SURVEYOR
SURVEYED JULY - 1927 TO AUGUST - 1928
SURVEYED UNDER INSTRUCTIONS OF THE BOARD OF SUPERVISORS PER ORDER DATED JUNE 21-1927
BEARINGS ARE BASED ON THE BEARING OF LIVE OAK AVENUE AS SHOWN ON C.S.B-16
F.B. 297 - 18-59
F.B. 298 - 16-96
F.B. 308 - 11-96
FIELD WORK BY: R.W.LANCHARD, R.F.GUILLER, R.F.DUNLAP, A.C.DREW
OFFICE WORK BY: B.M.YATES, M.D.DARLING
CHECKED BY: C.J.TERRY
CSB - 111 - 1
A1 OF A3
CSB - 111 - 1
A2 OF A3
CSB - 111 - 1
A3 OF A3
HUNTINGTON
BALDWIN
AVENUE
GOLDEN WEST
SUNSET
BOULEVARD
SANTA ANITA LAND COMPANYS
M. B. 6-137
SANTA ANITA LAND COMPANY'S PUMPING PLANT NO. 1 TRACT
M. B. 10-153
E. J. BALDWINS ADDITION TO SANTA ANITA COLONY
M. B. 32-60
TRACT NO. 4467
TRACT NO. 9610
TRACT NO. 6641
TRACT NO. 6656
TRACT NO. 9282
TRACT NO. 4467
TRACT NO. 5659
TRACT NO. 4090
TRACT NO. 4611
TRACT NO. 5997
TRACT NO. 8487
TRACT NO. 2828
TRACT NO. 3430
TRACT NO. 2731
TRACT NO. 5220
TRACT NO. 6985
TRACT NO. 9387
TRACT NO. 8475
TRACT NO. 4467
TRACT NO. 8625
TRACT NO. 4869
ROWLAND
AGNES
GOLDEN WEST
KAUFFMAN
TEMPLE
ALLEY
MISSION WAY
LAS TUNAS
WORKMAN
LIVE OAK
GARIBALDI
WOODRUFF
LOMBARDY
LEMON
CAMINO REAL
ARCADIA
CLARTE
FAIRVIEW
SOUTHERN
PACIFIC
ELECTRIC
RAILWAY
DRIVE
BOULEVARD
EL MOLINO
LOVELL
HOLLY
LE ROY
NAOMI
ENCINO
ENGRAM
SAN PEDRO
WALNUT
FLORENCE
GRANVILLE
ARCADIA
RAILROAD
COUNTY
ROAD
PALMA
SAN GABRIEL
DRIVE