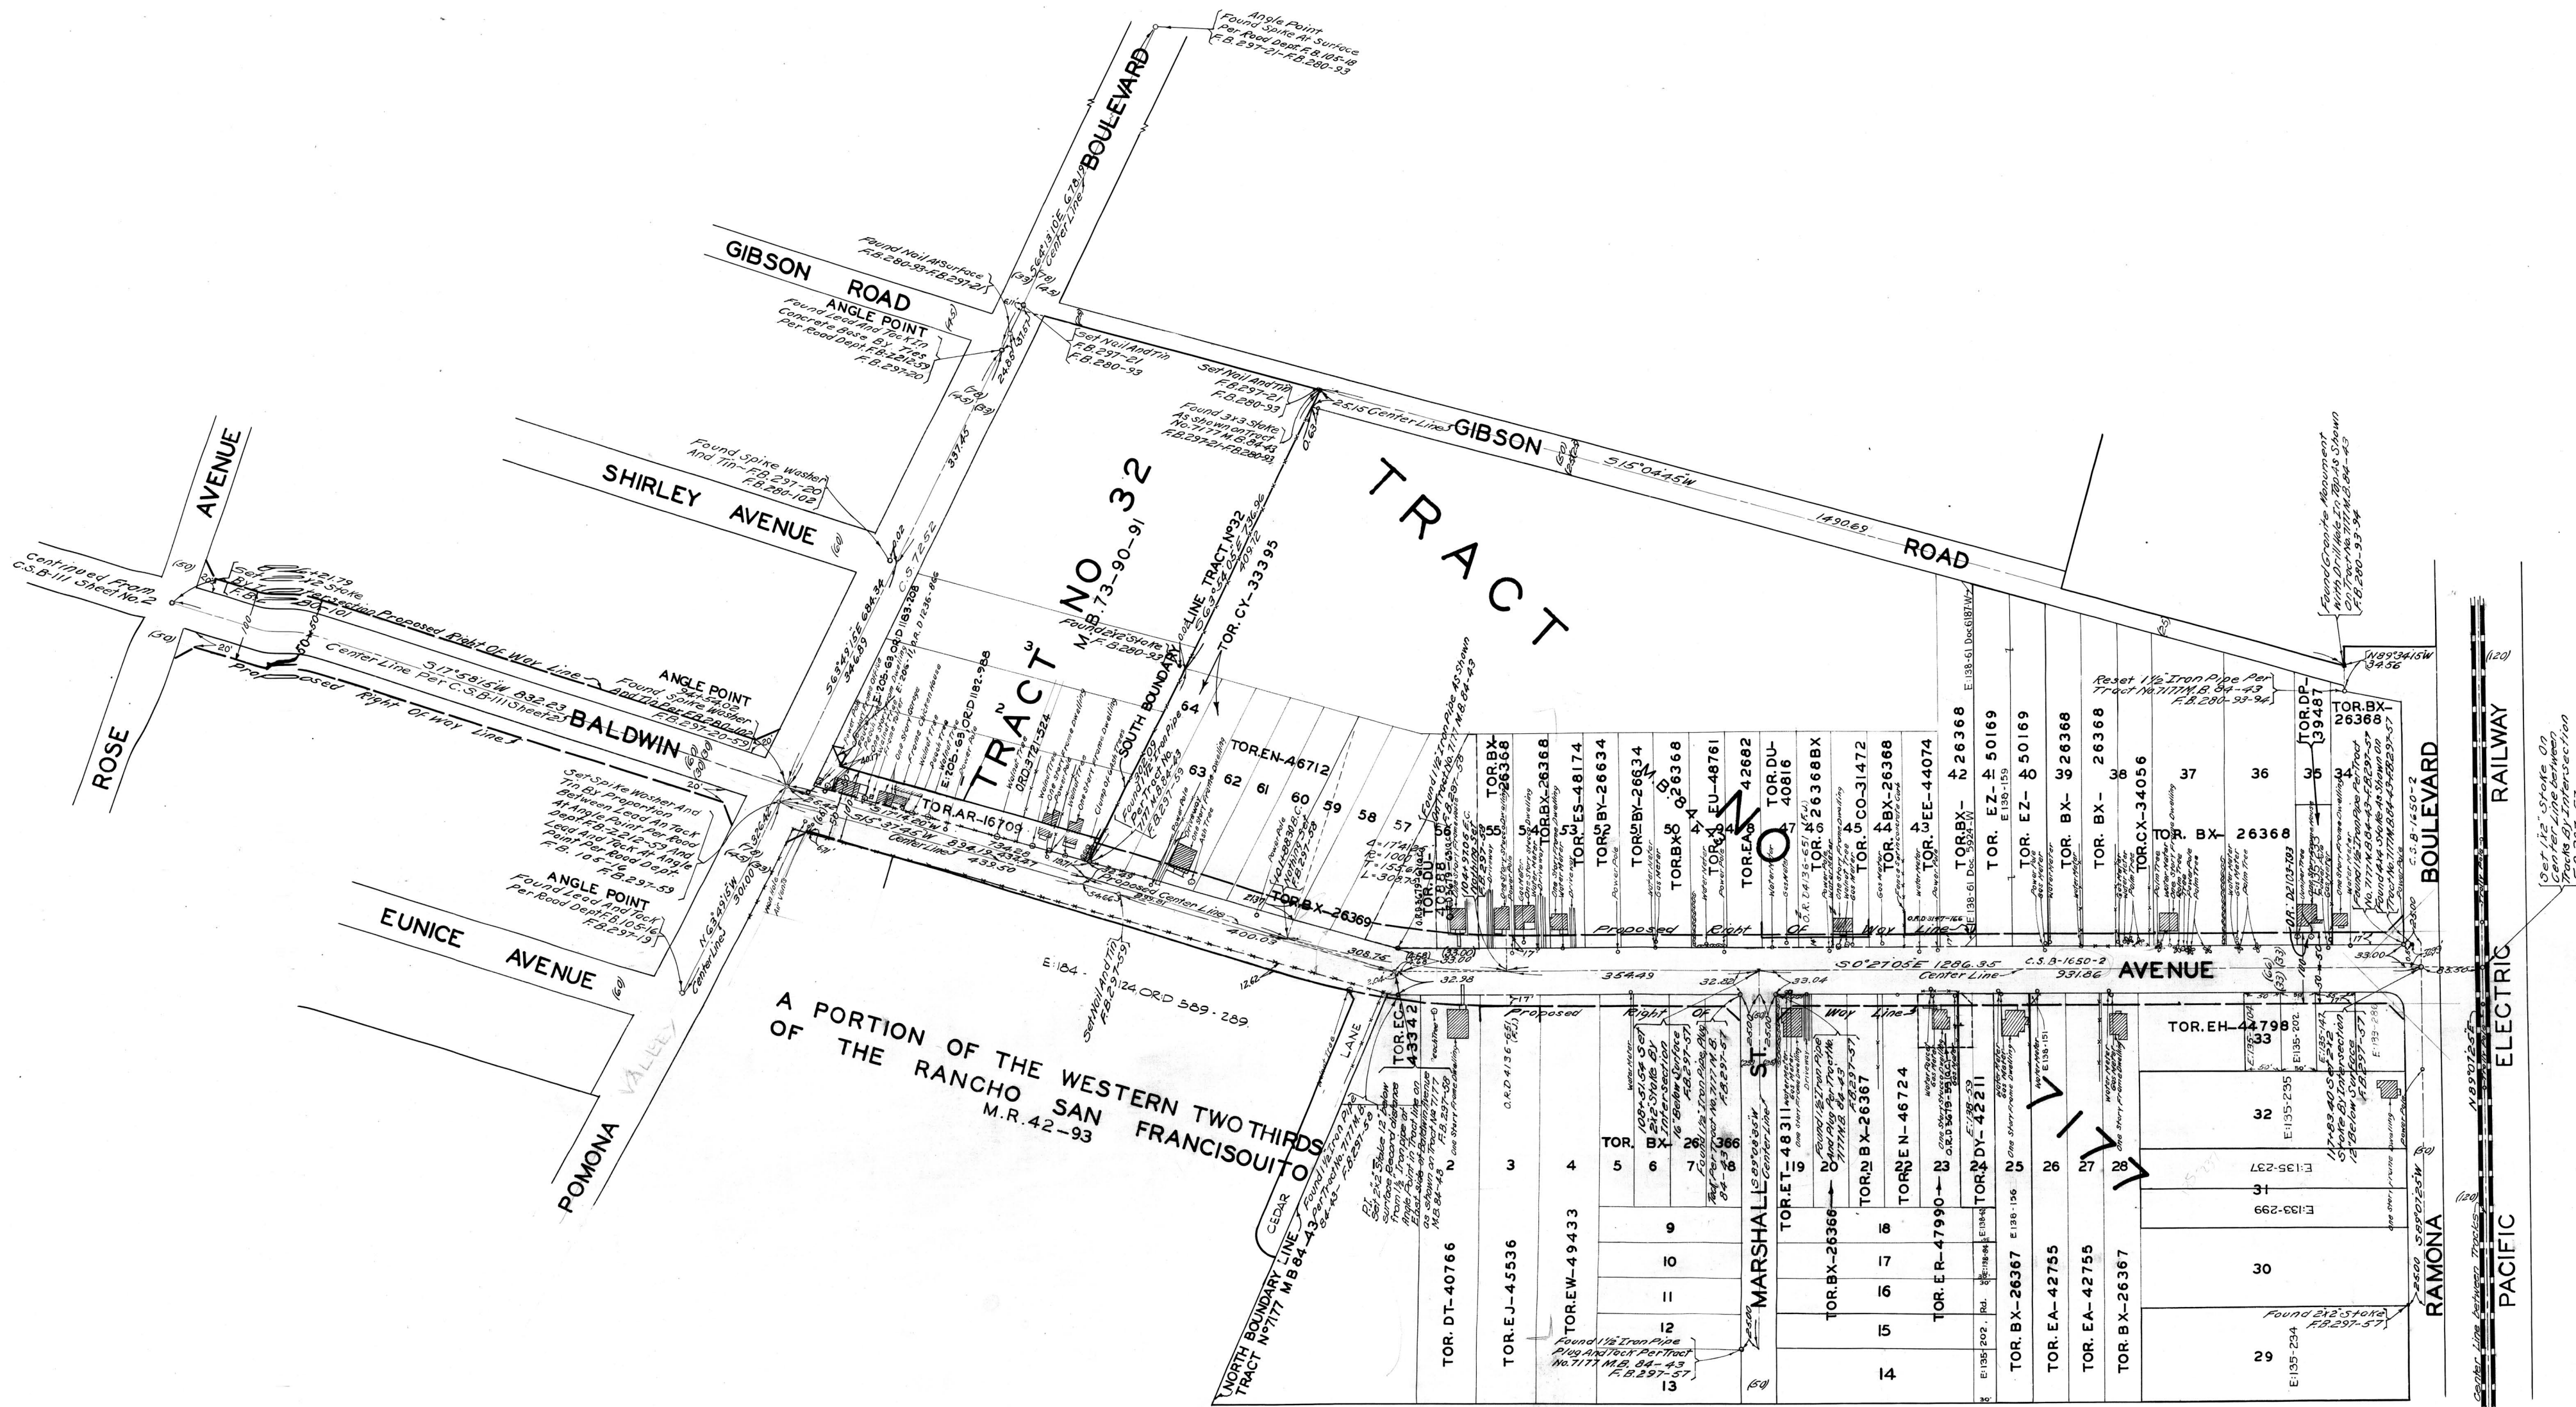


MAP OF
BALDWIN AVENUE
FROM
HUNTINGTON BOULEVARD
TO
RAMONA BOULEVARD
COUNTY SURVEYORS MAP NO B-III
SCALE - 1 INCH = 100 FT.
SHEET NO 3 OF 5 SHEETS
ACQUISITION AND IMPROVEMENT DISTRICT NO 128
WORK ORDER NO 4128

J.E. ROCKHOLD COUNTY SURVEYOR
SURVEYED JULY - 1927 TO AUGUST - 1928
SURVEYED UNDER INSTRUCTIONS OF THE
BOARD OF SUPERVISORS PER ORDER DATED
JUNE 27-1927
BEARINGS ARE BASED ON THE BEARING OF
LIVE OAK AVENUE AS SHOWN ON C.S.B-116
F.B. 297 - 19-58
F.B. 280 - 16-107
F.B. 308 - 13-94

FIELD WORK BY { F. H. BLANCHARD
W. A. MILLER
P. T. DUNLAP
OFFICE WORK BY { A. H. DREW
B. M. ATEE
M. D. DARLING
CHECKED BY C. J. TERRY