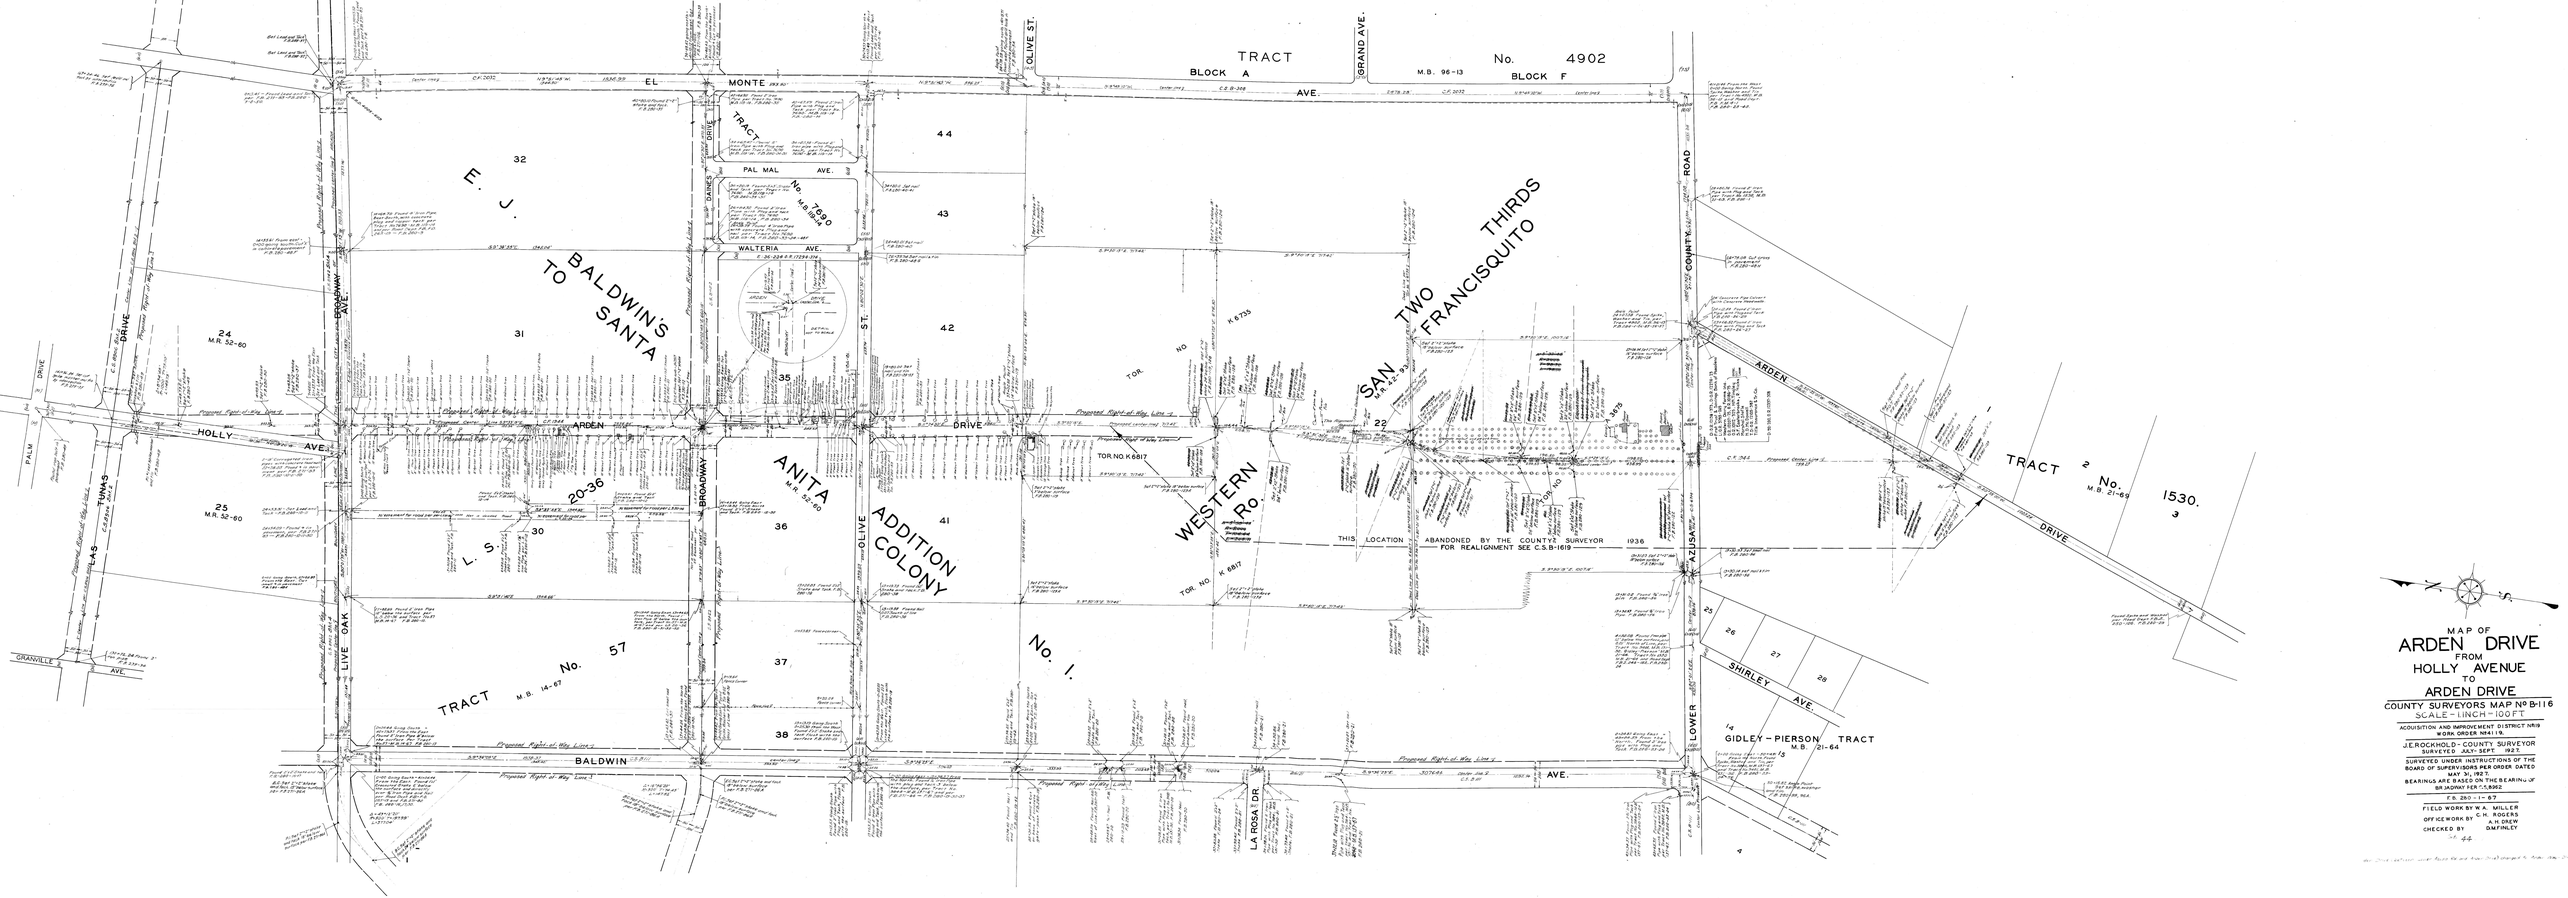
MAP OF
ARDEN DRIVE
FROM
HOLLY AVENUE
TO
ARDEN DRIVE
COUNTY SURVEYORS MAP No B-116
SCALE - 1 INCH = 100 FT
ACQUISITION AND IMPROVEMENT DISTRICT NR19
WORK ORDER NR4119.
J.E. ROCKHOLD - COUNTY SURVEYOR
SURVEYED JULY-SEPT. 1927.
SURVEYED UNDER INSTRUCTIONS OF THE
BOARD OF SUPERVISORS PER ORDER DATED
MAY 31, 1927.
BEARINGS ARE BASED ON THE BEARING OF
BR JADWAY PER C.S.B.962.
F.B. 280 - 1 - 67
FIELD WORK BY W.A. MILLER
OFFICE WORK BY C.H. ROGERS
A.H. DREW
CHECKED BY D.M. FINLEY
TRACT No. 4902
M.B. 96-13
BLOCK A
BLOCK F
EL MONTE AVE.
PAL MAL AVE.
WALTERIA AVE.
TRACT No. 7690
M.B. 118-14
E. J. BALDWIN'S TO SANTA ANITA
M.R. 52-60
SAN FRANCISQUITO
TWO THIRDS
K.6733
TOR. NO.
TOR. NO. K6817
WESTERN Ro.
THIS LOCATION ABANDONED BY THE COUNTY SURVEYOR 1936
FOR REALIGNMENT SEE C.S.B-1619
ARDEN DRIVE
HOLLY AVE.
PALM DRIVE
LAS TUNAS
GRANVILLE AVE.
LIVE OAK
BROADWAY
OLIVE ST.
GRAND AVE.
DANES DRIVE
COUNTY ROAD
LOWER AZUSA
SHIRLEY AVE.
BALDWIN AVE.
LA ROSA DR.
TRACT No. 57
M.B. 14-67
L. S. ANITA ADDITION COLONY No. 1.
TRACT 2 No. 1530.
M.B. 21-69
GIDLEY-PIERSON TRACT
M.B. 21-64
Proposed Right of Way Line
Proposed Center Line