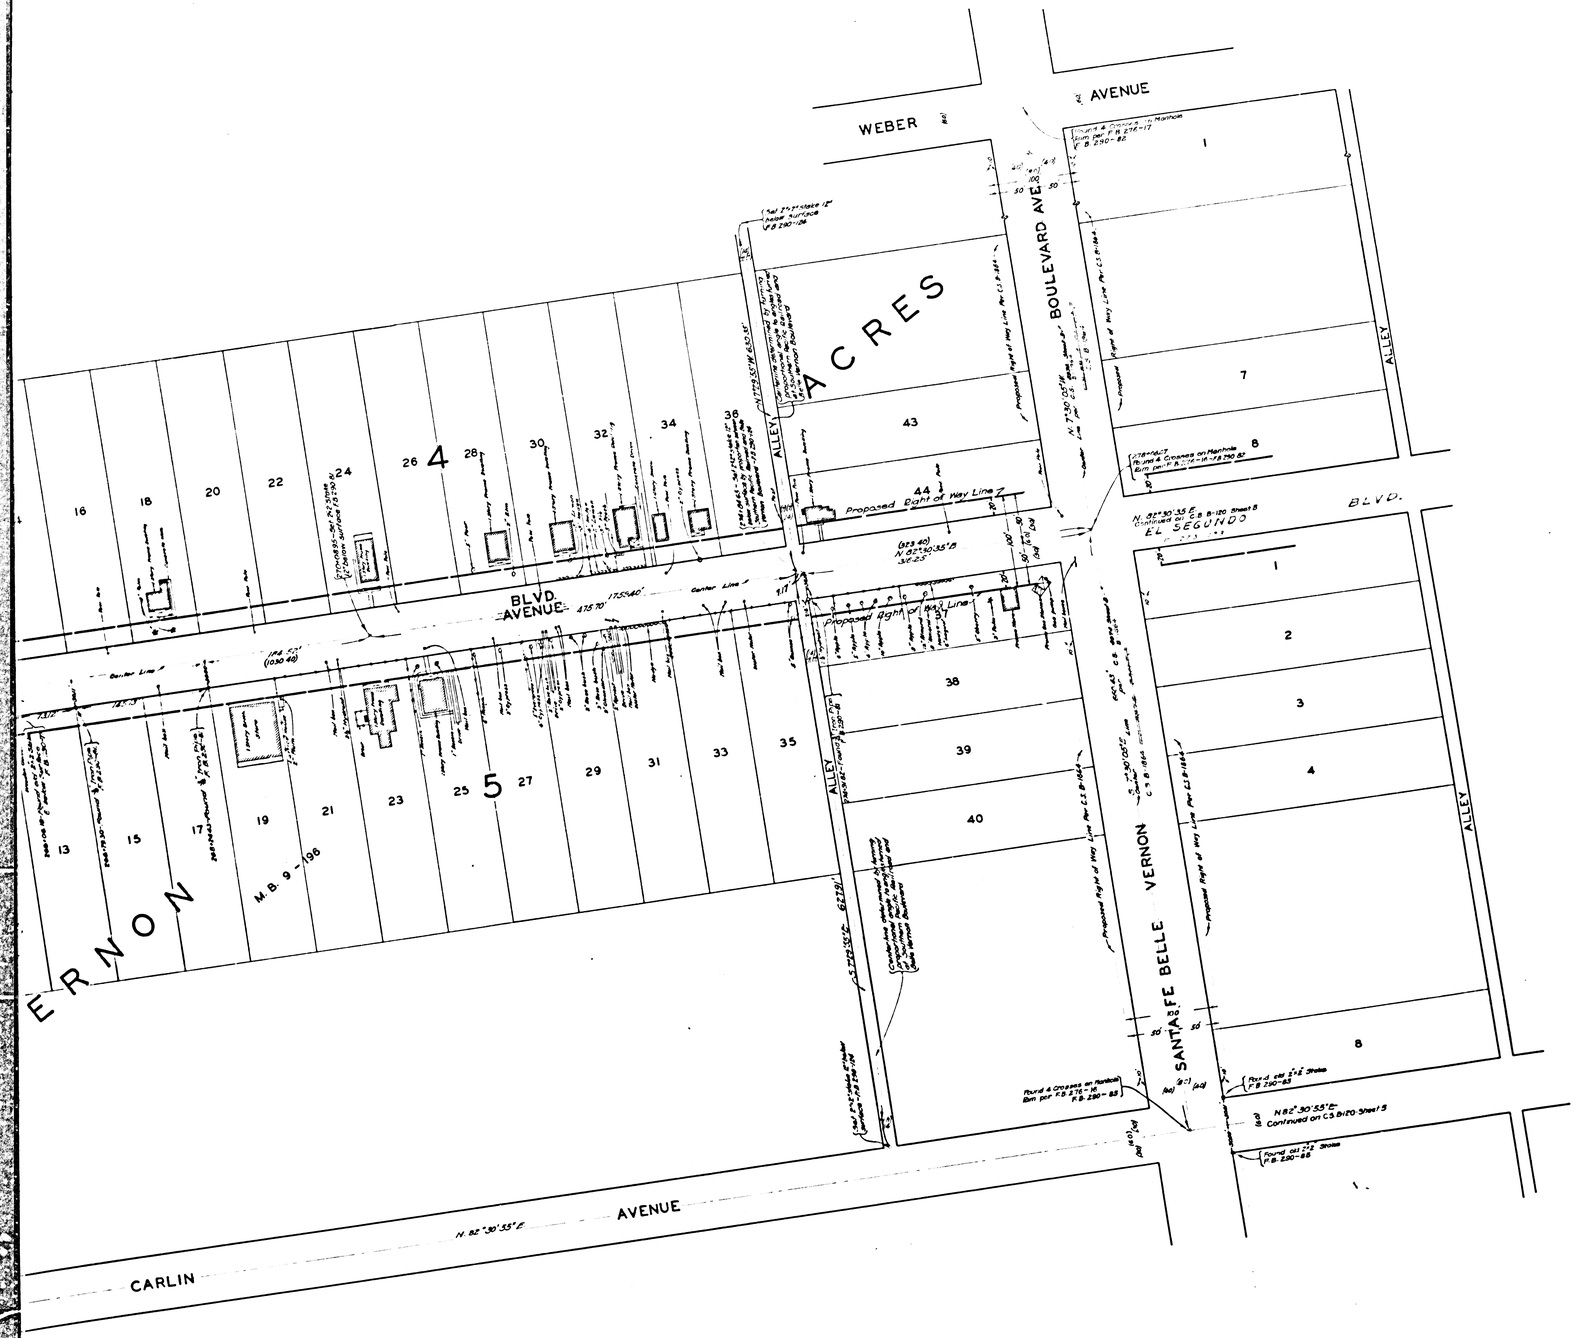
WEBER
AVENUE
BOULEVARD AVE.
ACRES
ALLEY
BLVD.
AVENUE
EL SEGUNDO
BLVD.
Proposed Right of Way Line
SANTA FE
BELLE VERNON
ERNON
M.B. 9-198
CARLIN
AVENUE
N. 82°30'55" E.
Continued on C.S. B-120 Sheet 5
Found 4 Crosses on Manhole
Elm per F.B. 276-16
F.B. 290-83
Found 4 Crosses on Manhole
Elm per F.B. 276-17
F.B. 290-82

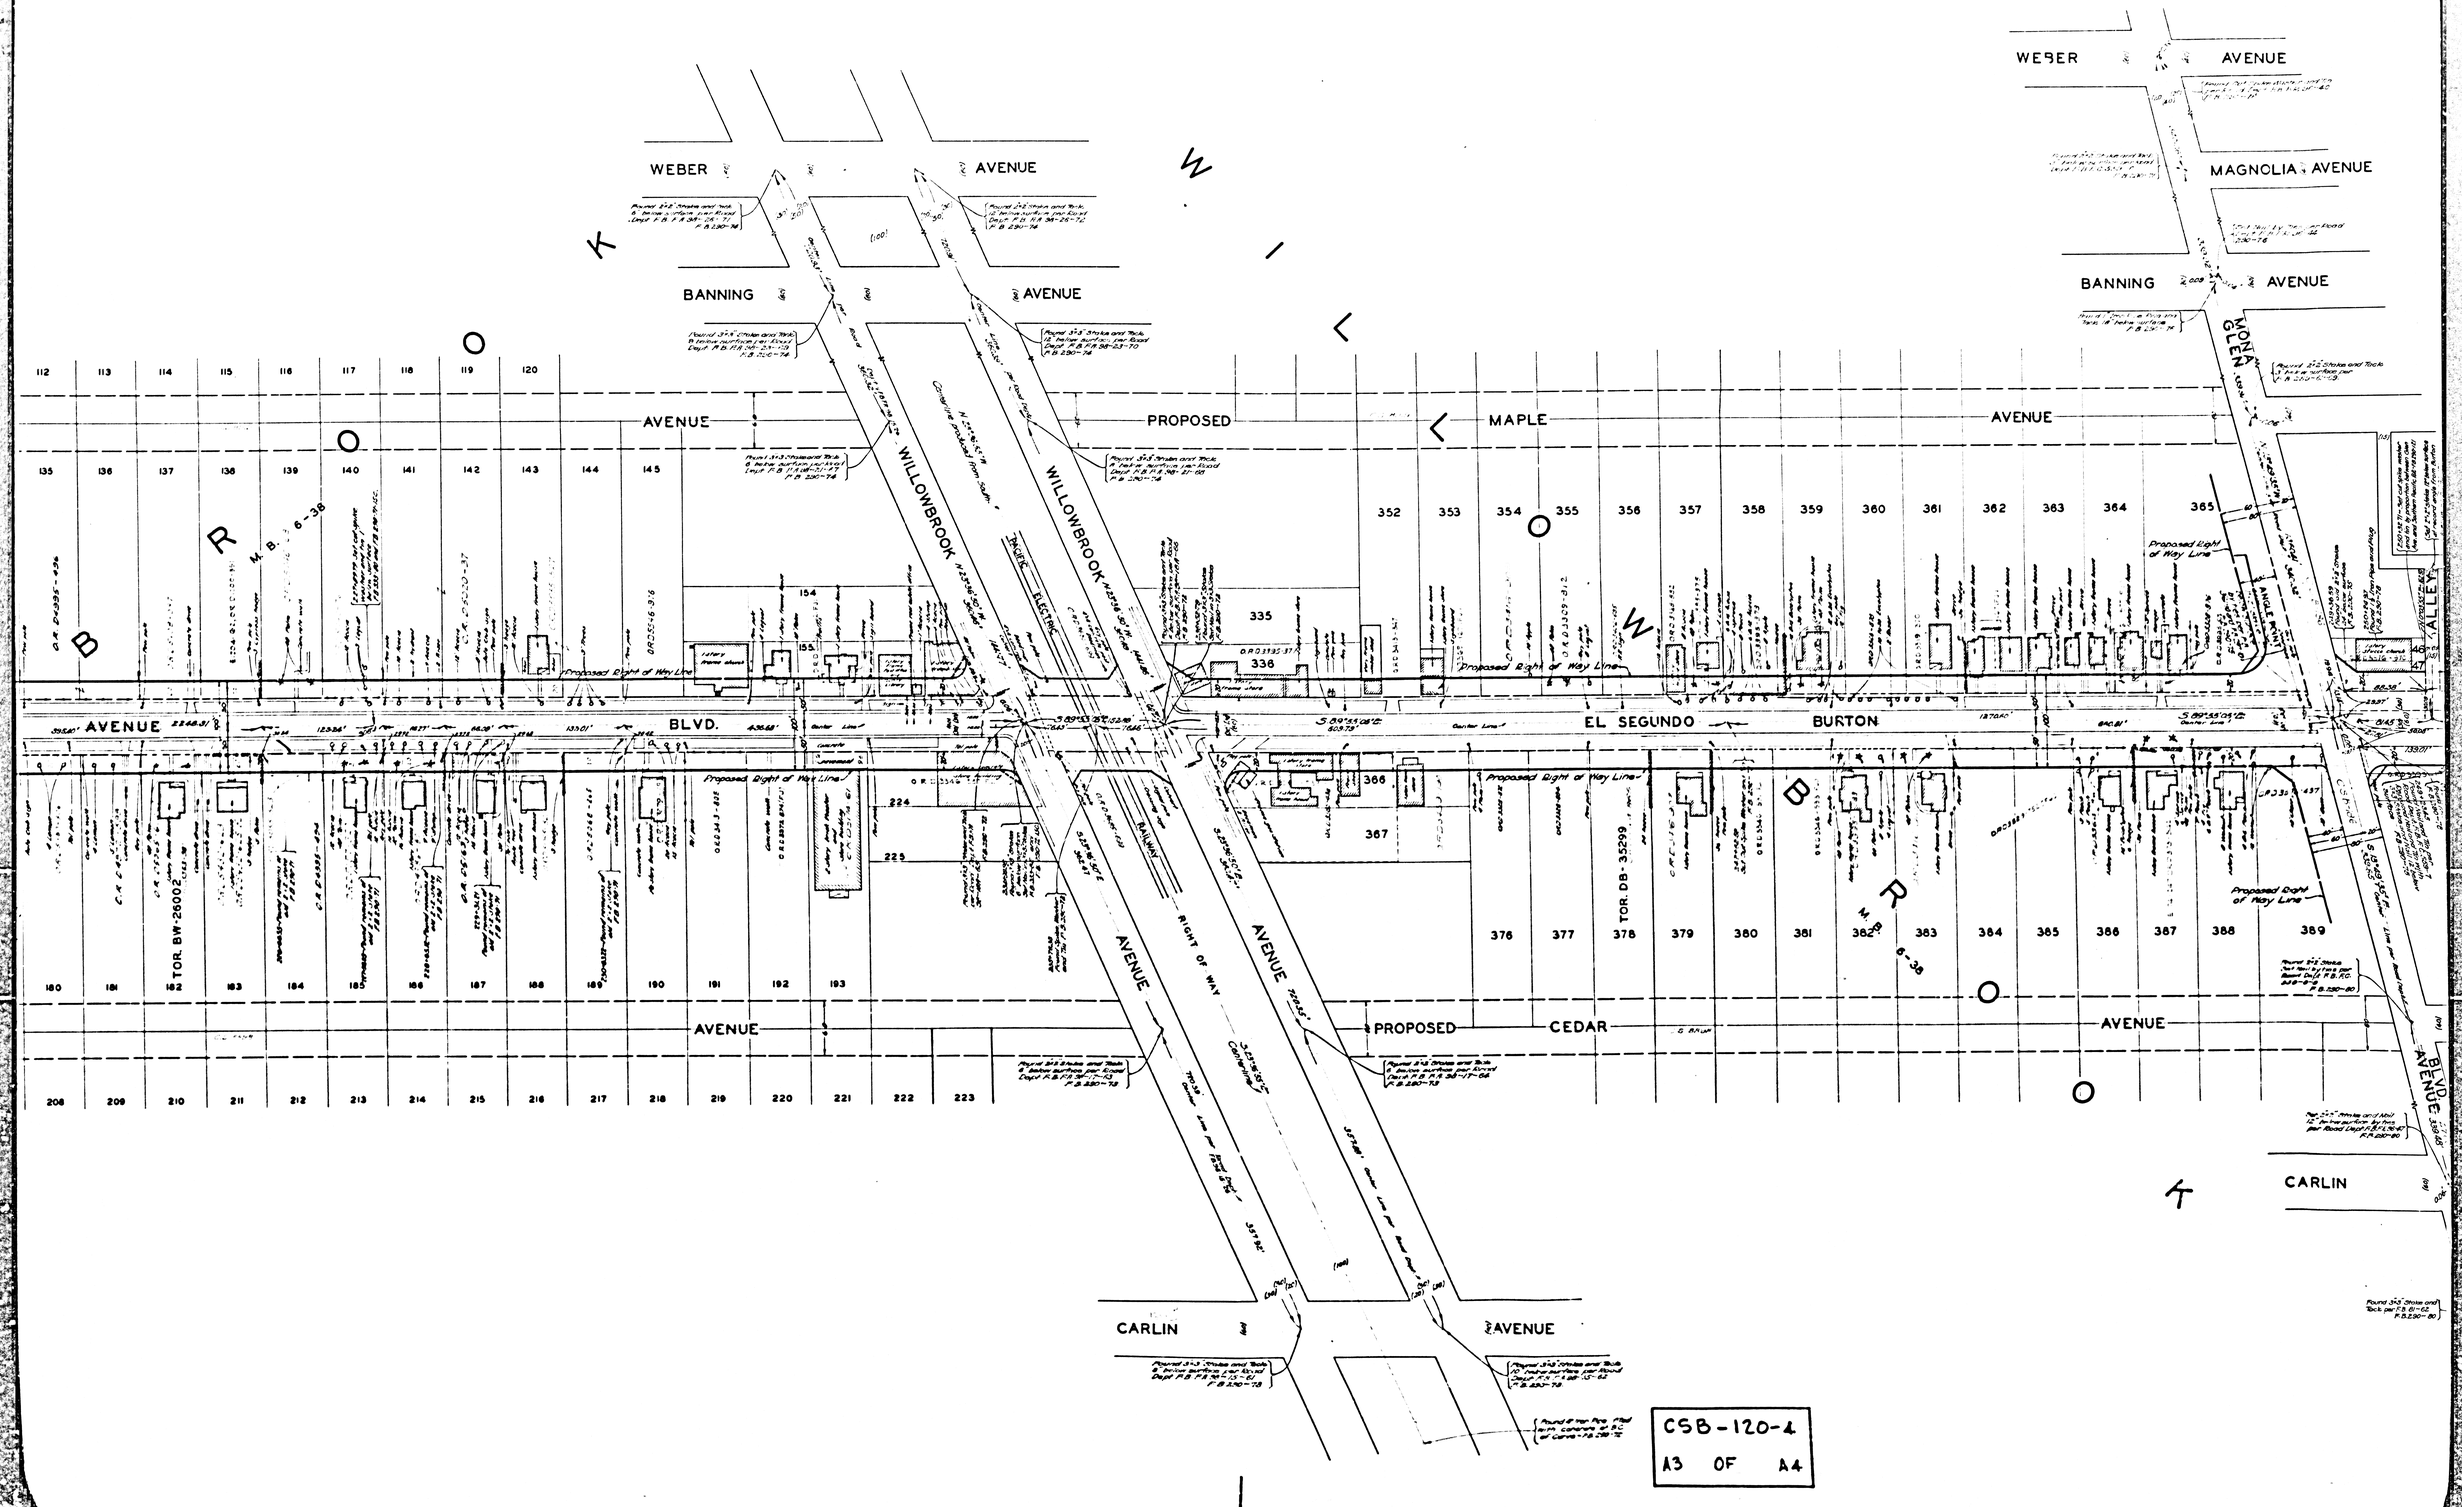
WEBER AVENUE
BANNING AVENUE
WEBER AVENUE
MAGNOLIA AVENUE
BANNING AVENUE
MONA GLEN
AVENUE
PROPOSED
MAPLE
AVENUE
WILLOWBROOK
WILLOWBROOK
PACIFIC ELECTRIC
Proposed Right of Way Line
AVENUE BLVD.
EL SEGUNDO
BURTON
TOR. BW-26002
TOR. DB-35299
RIGHT OF WAY
AVENUE
AVENUE
PROPOSED
CEDAR
AVENUE
CARLIN
AVENUE
CARLIN
AVENUE
ALLEY
BLVD.
CSB-120-4
A3 OF A4

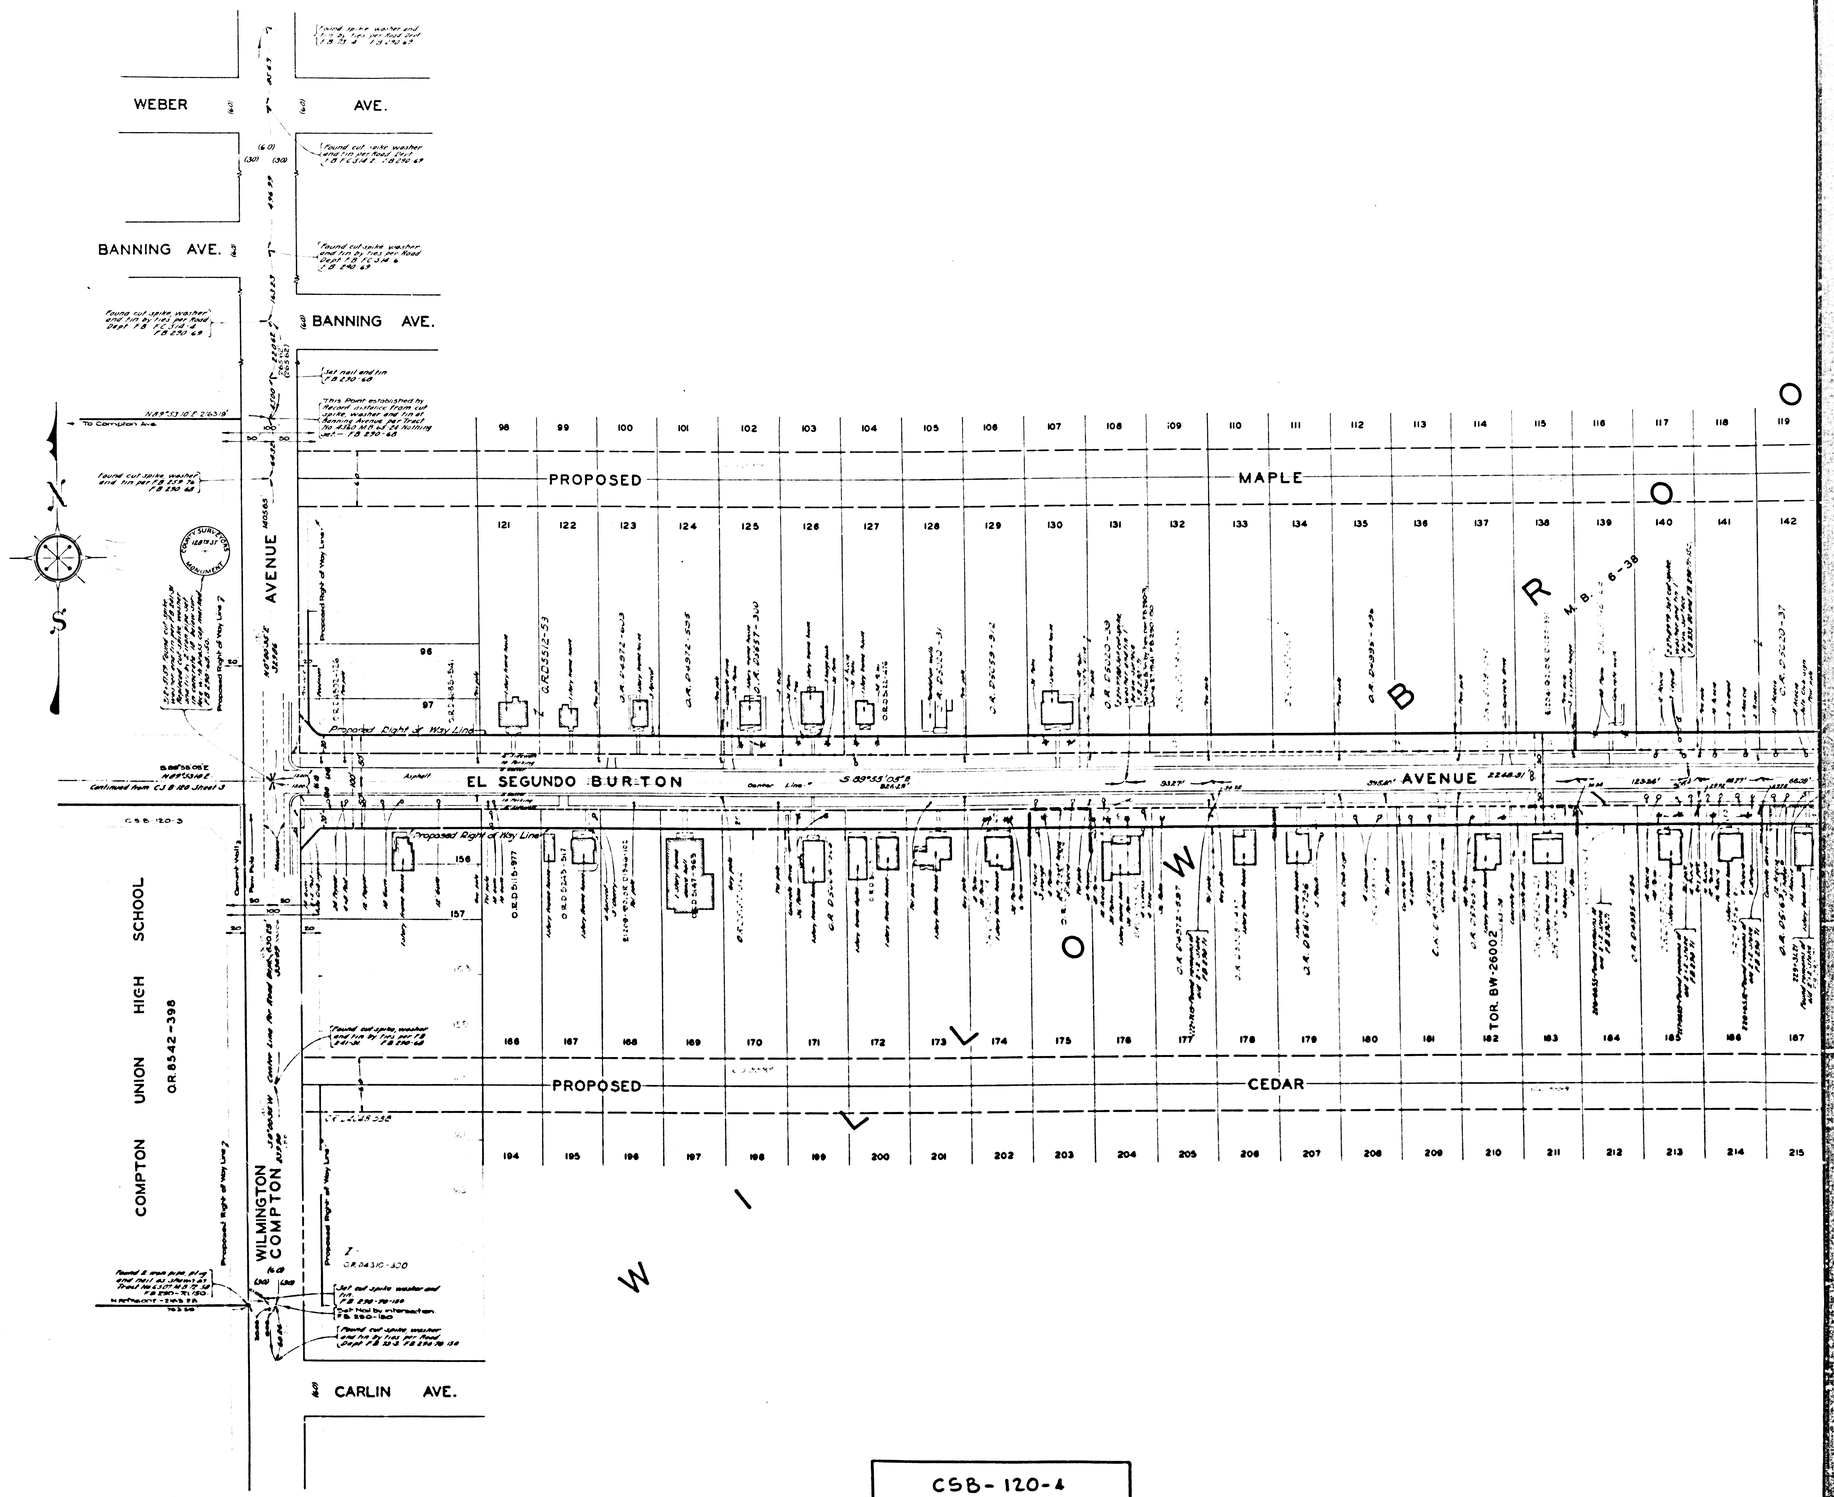

CSB-120-4

A4 OF A4

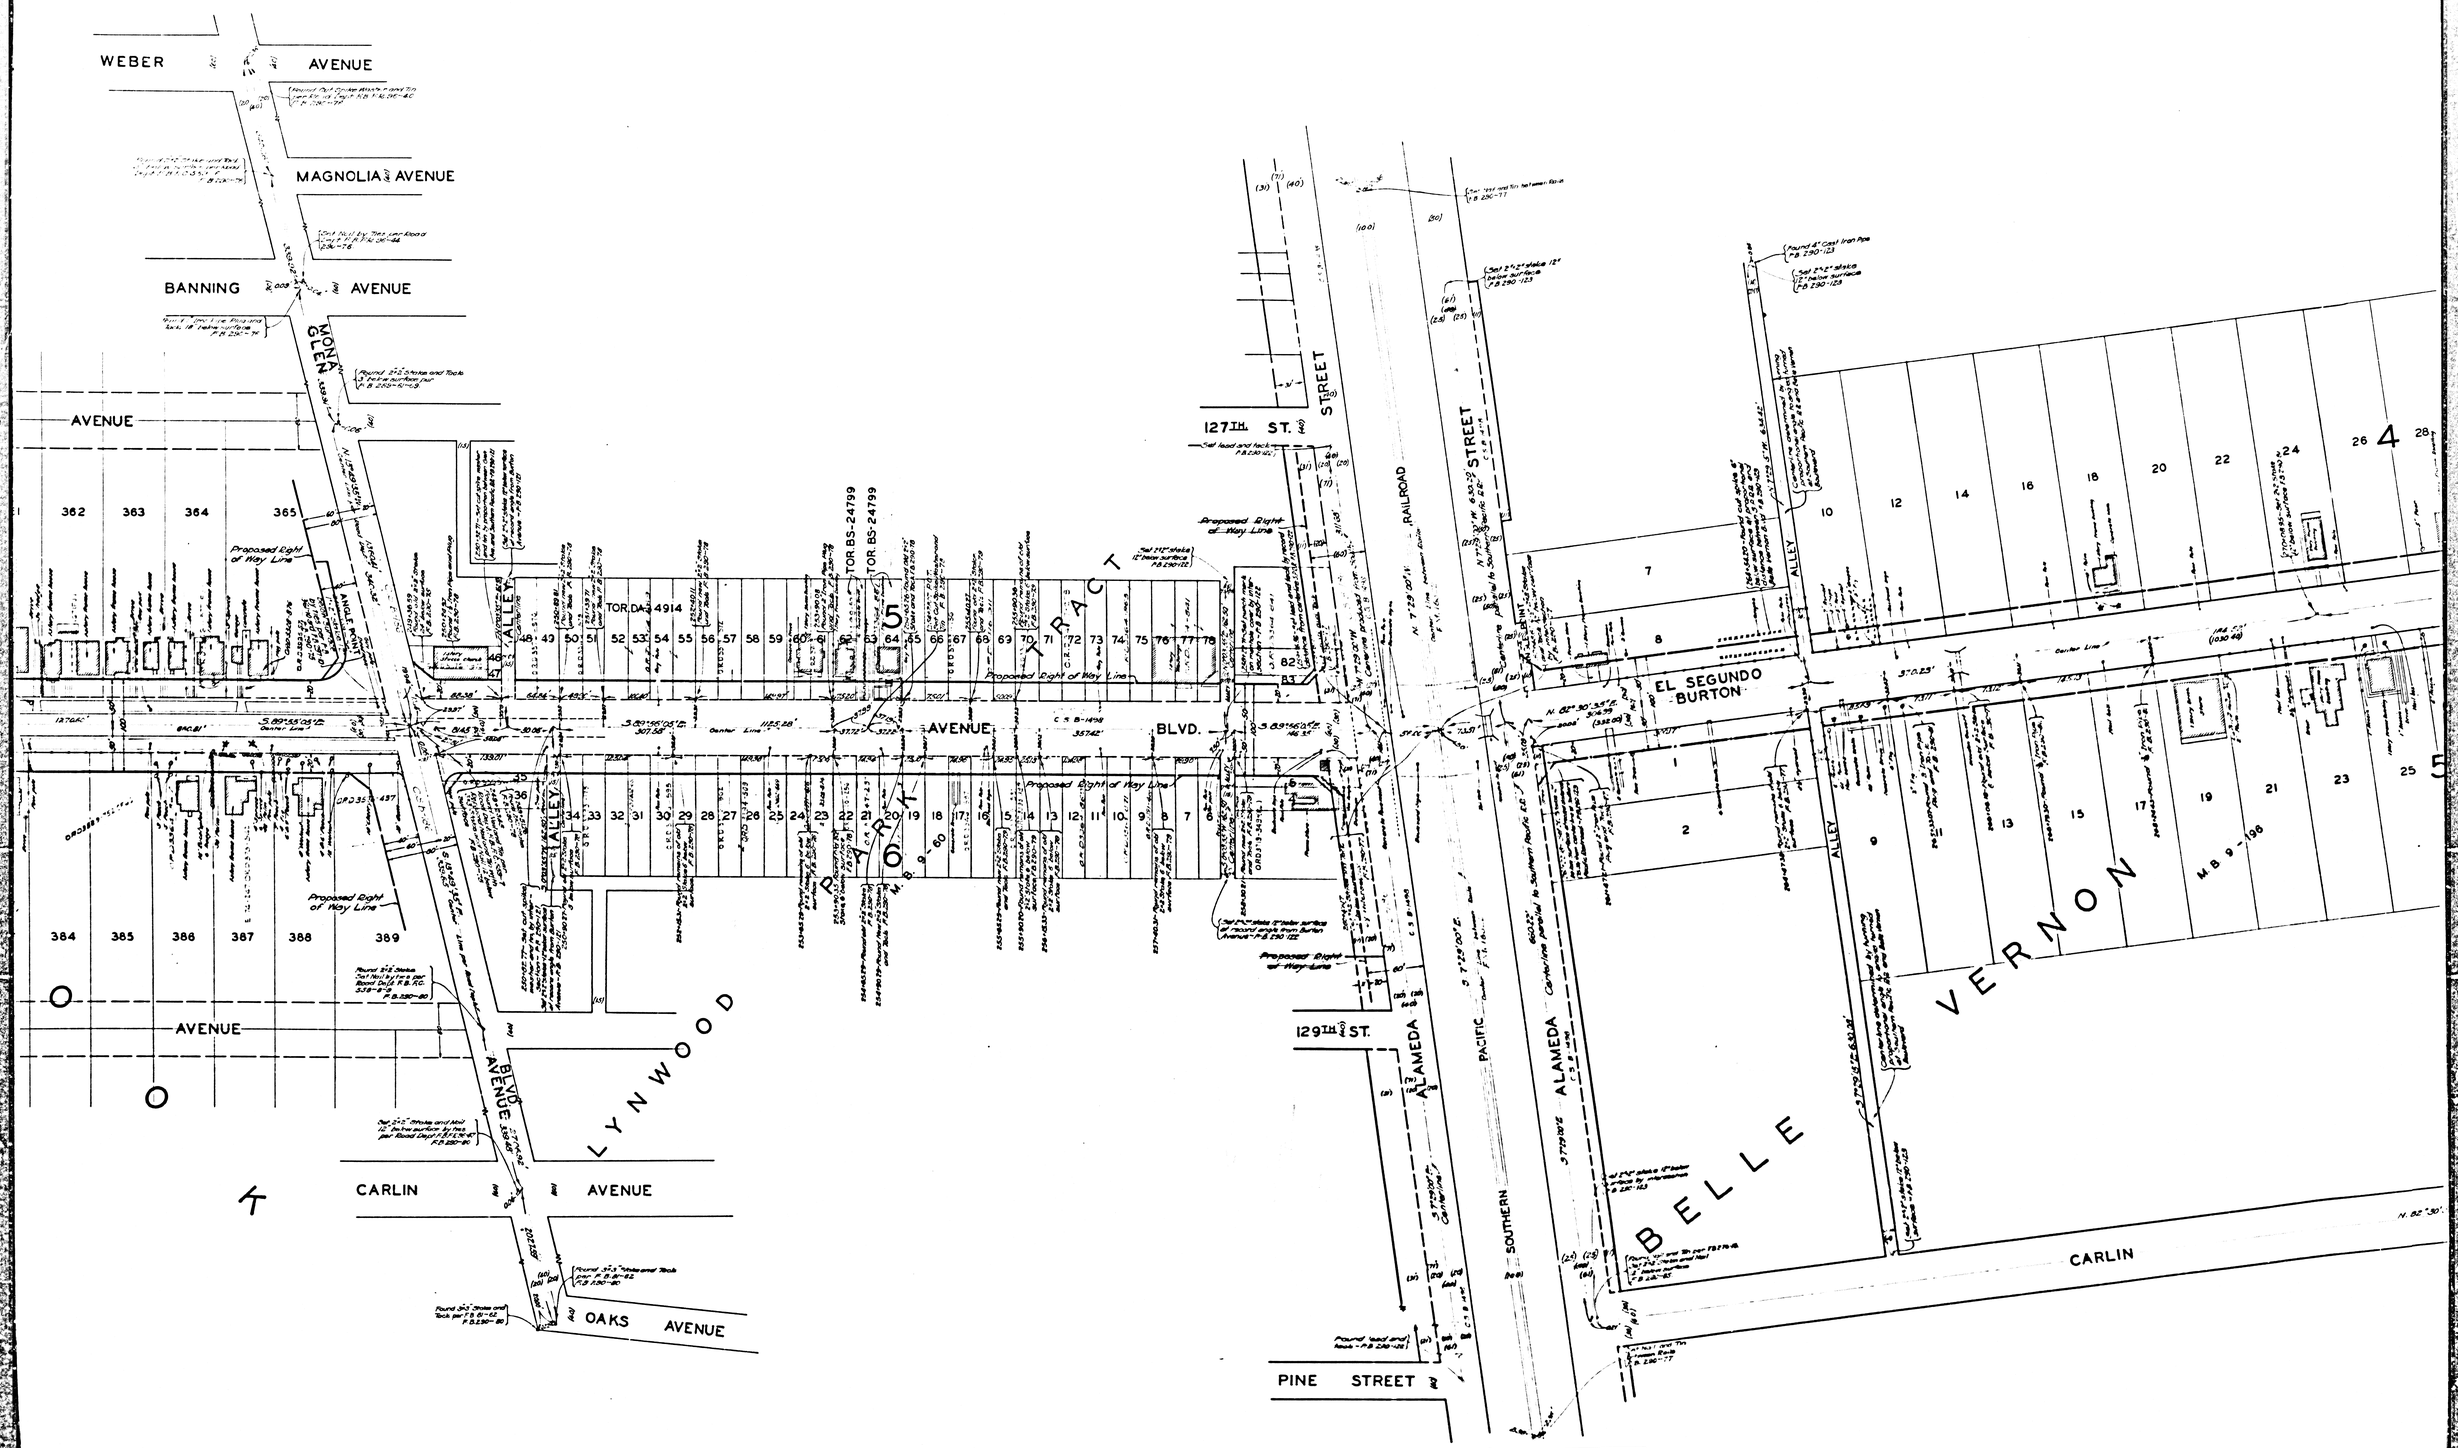

CSB-120-4
A2 OF A4