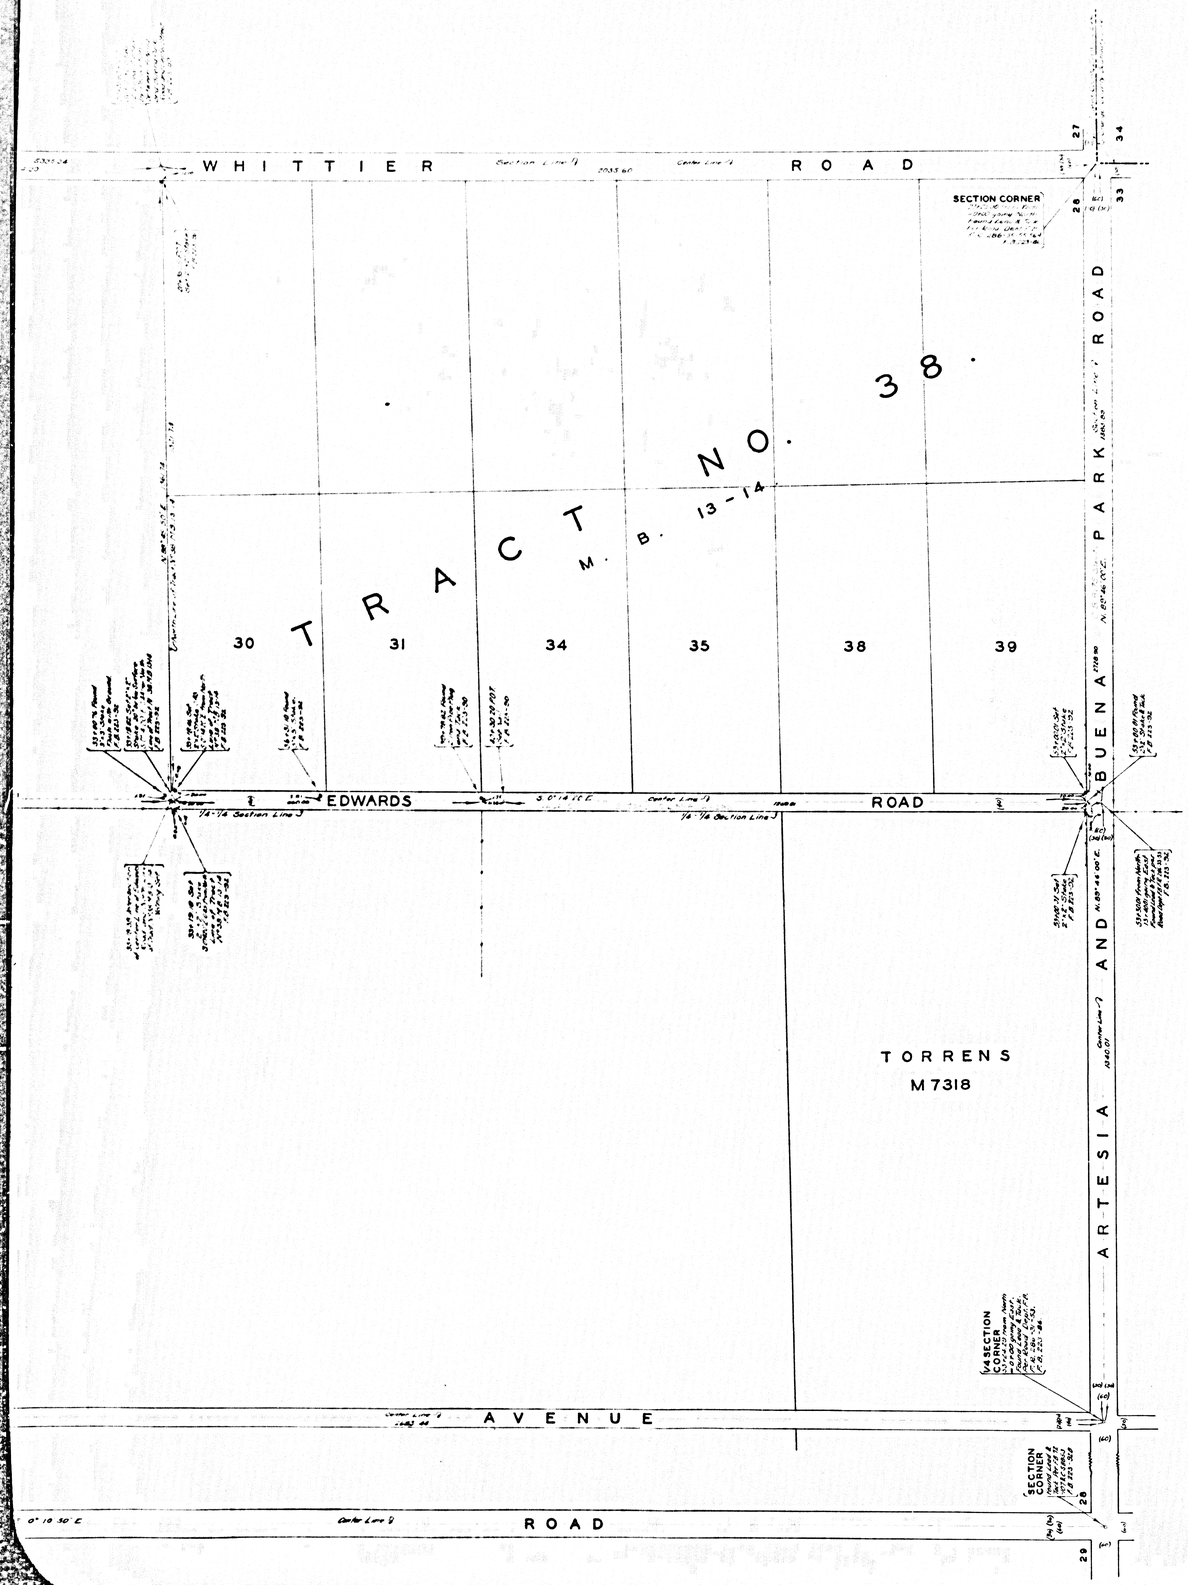

MAP OF

EDWARDS ROAD

FROM

ARTESIA AND BUENA PARK ROAD

TO

THE NORTH LINE OF TRACT NO. 38.

COUNTY SURVEYORS MAP Nº B-121.

SCALE - 1. INCH = 100 FT.

WORK ORDER Nº 786.

J. E. ROCKHOLD - COUNTY SURVEYOR

SURVEYED MARCH 1928

SURVEYED UNDER INSTRUCTIONS OF THE BOARD OF SUPERVISORS PER ORDER DATED NOVEMBER 21. 1927

BEARINGS ARE BASED ON THE BEARING OF ARTESIA AND BUENA PARK ROAD, PER C. S. 8175 SHEET 2

F. B. 223-63-92

FIELD WORK BY L. A. McGILLIVRAY.
OFFICE WORK BY L. G. CALKINS.
CHECKED BY A. H. DREW.

CSB-121

A1 OF A2

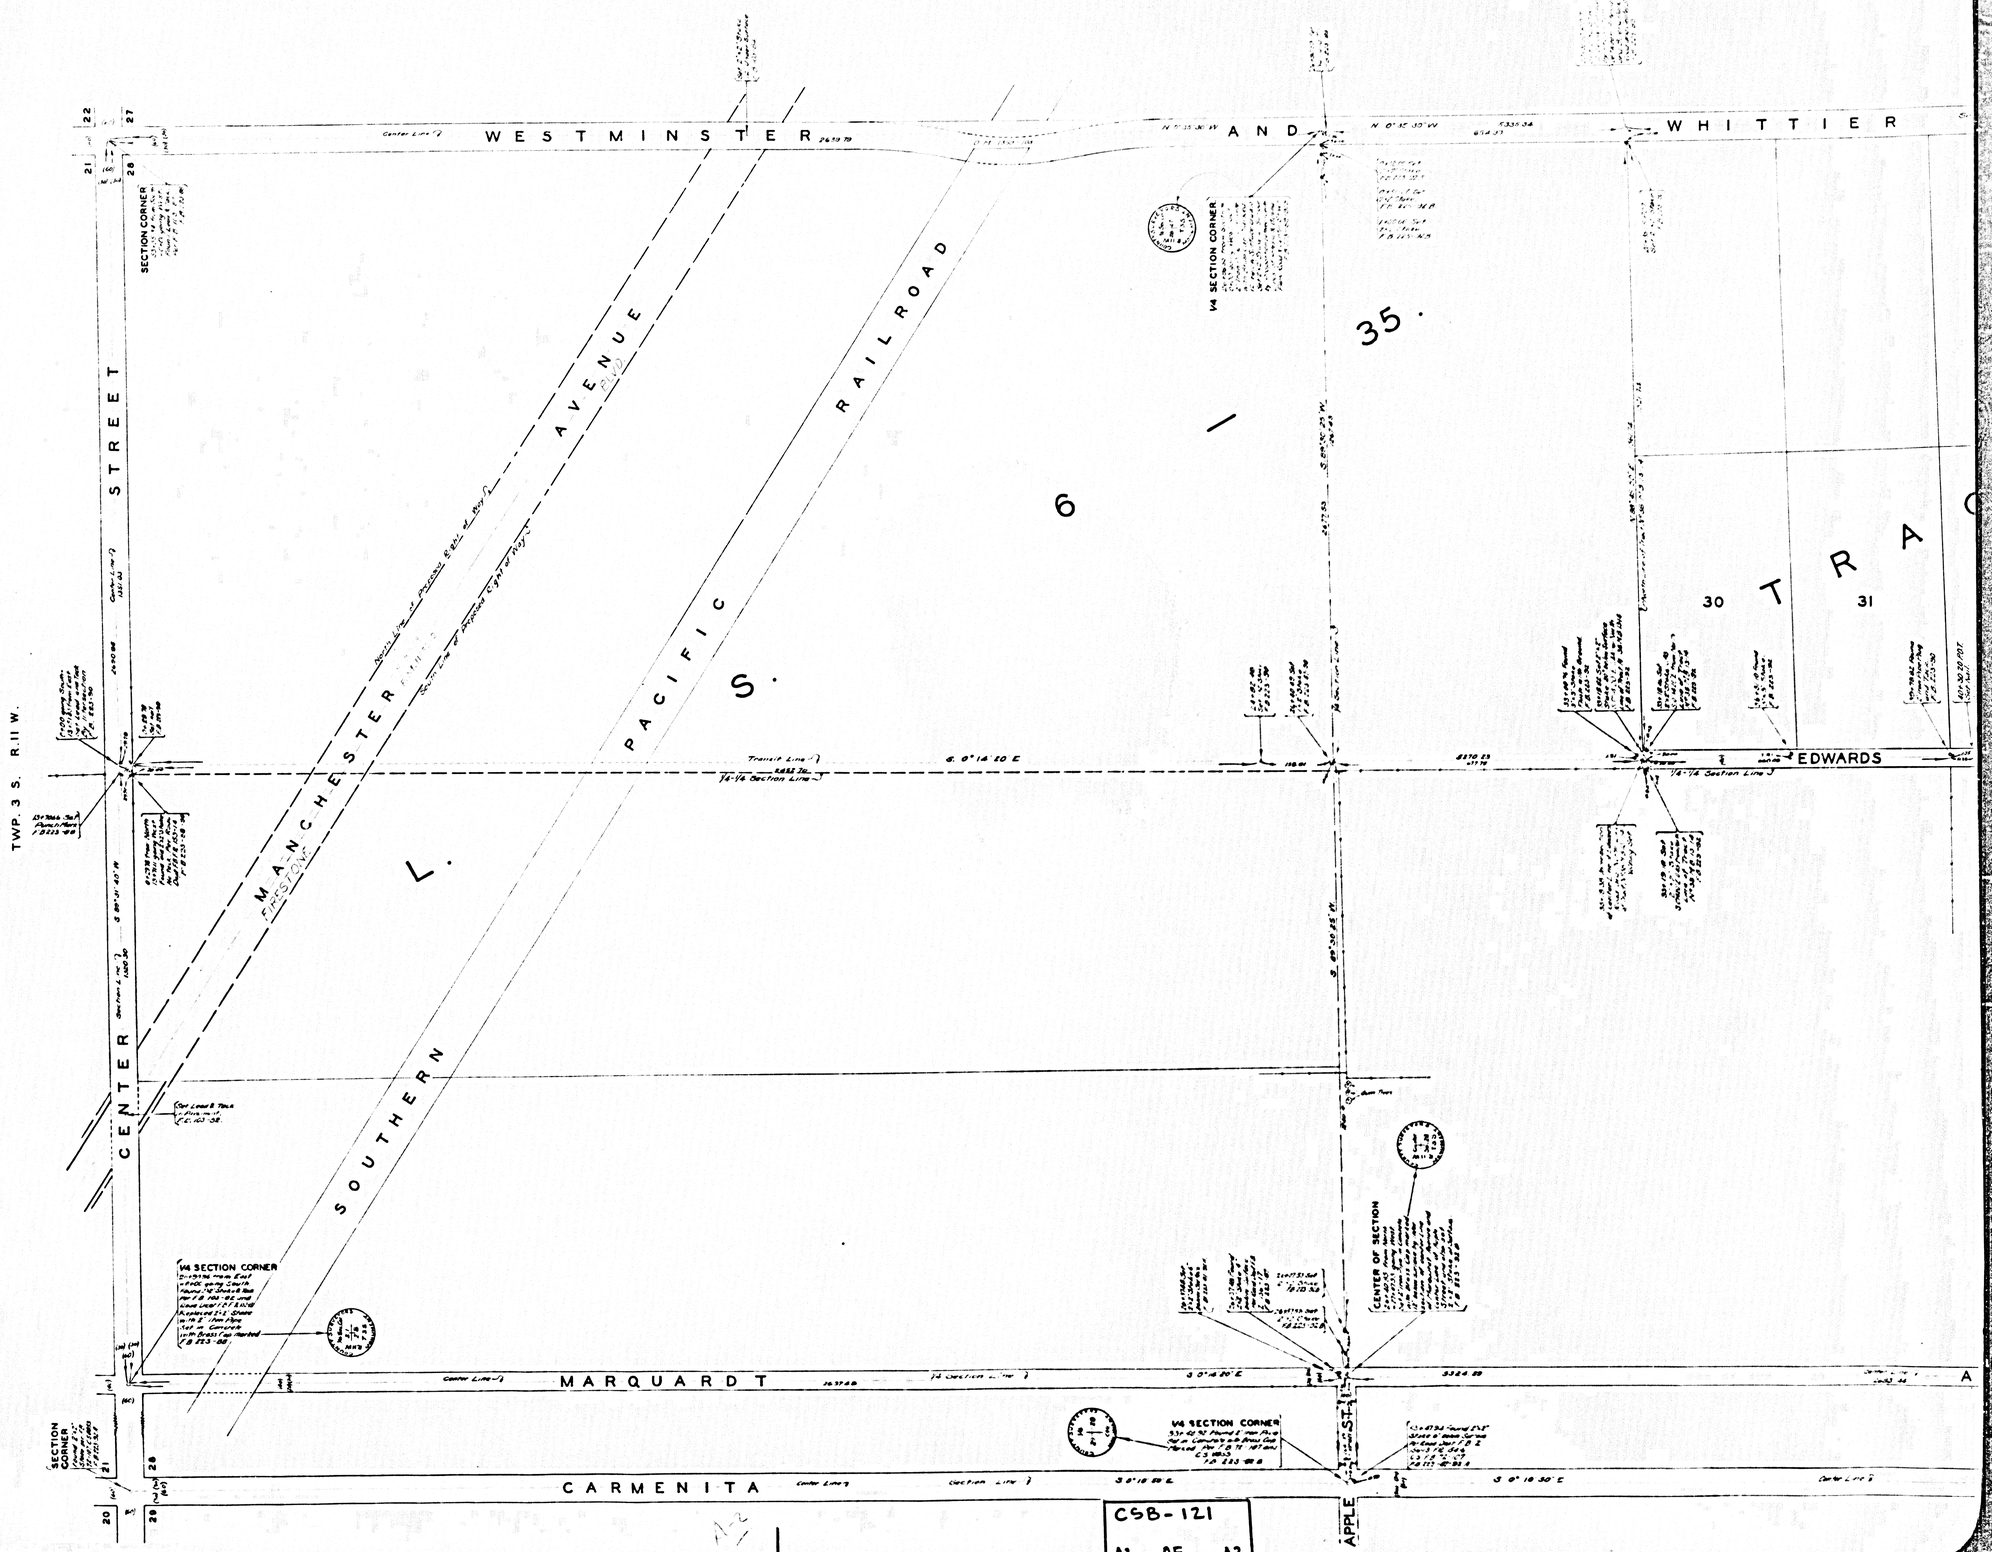
WESTMINSTER
AND
WHITTIER
STREET
CENTER
MANCHESTER
AVENUE
PACIFIC
RAILROAD
SOUTHERN
EDWARDS
MARQUARDT
CARMENITA
APPLE ST.
TWP. 3 S. R. 11 W.
SECTION CORNER
1/4 SECTION CORNER
CENTER OF SECTION
35.
6
30
31
TRACT
CSB-121
A2 OF A2