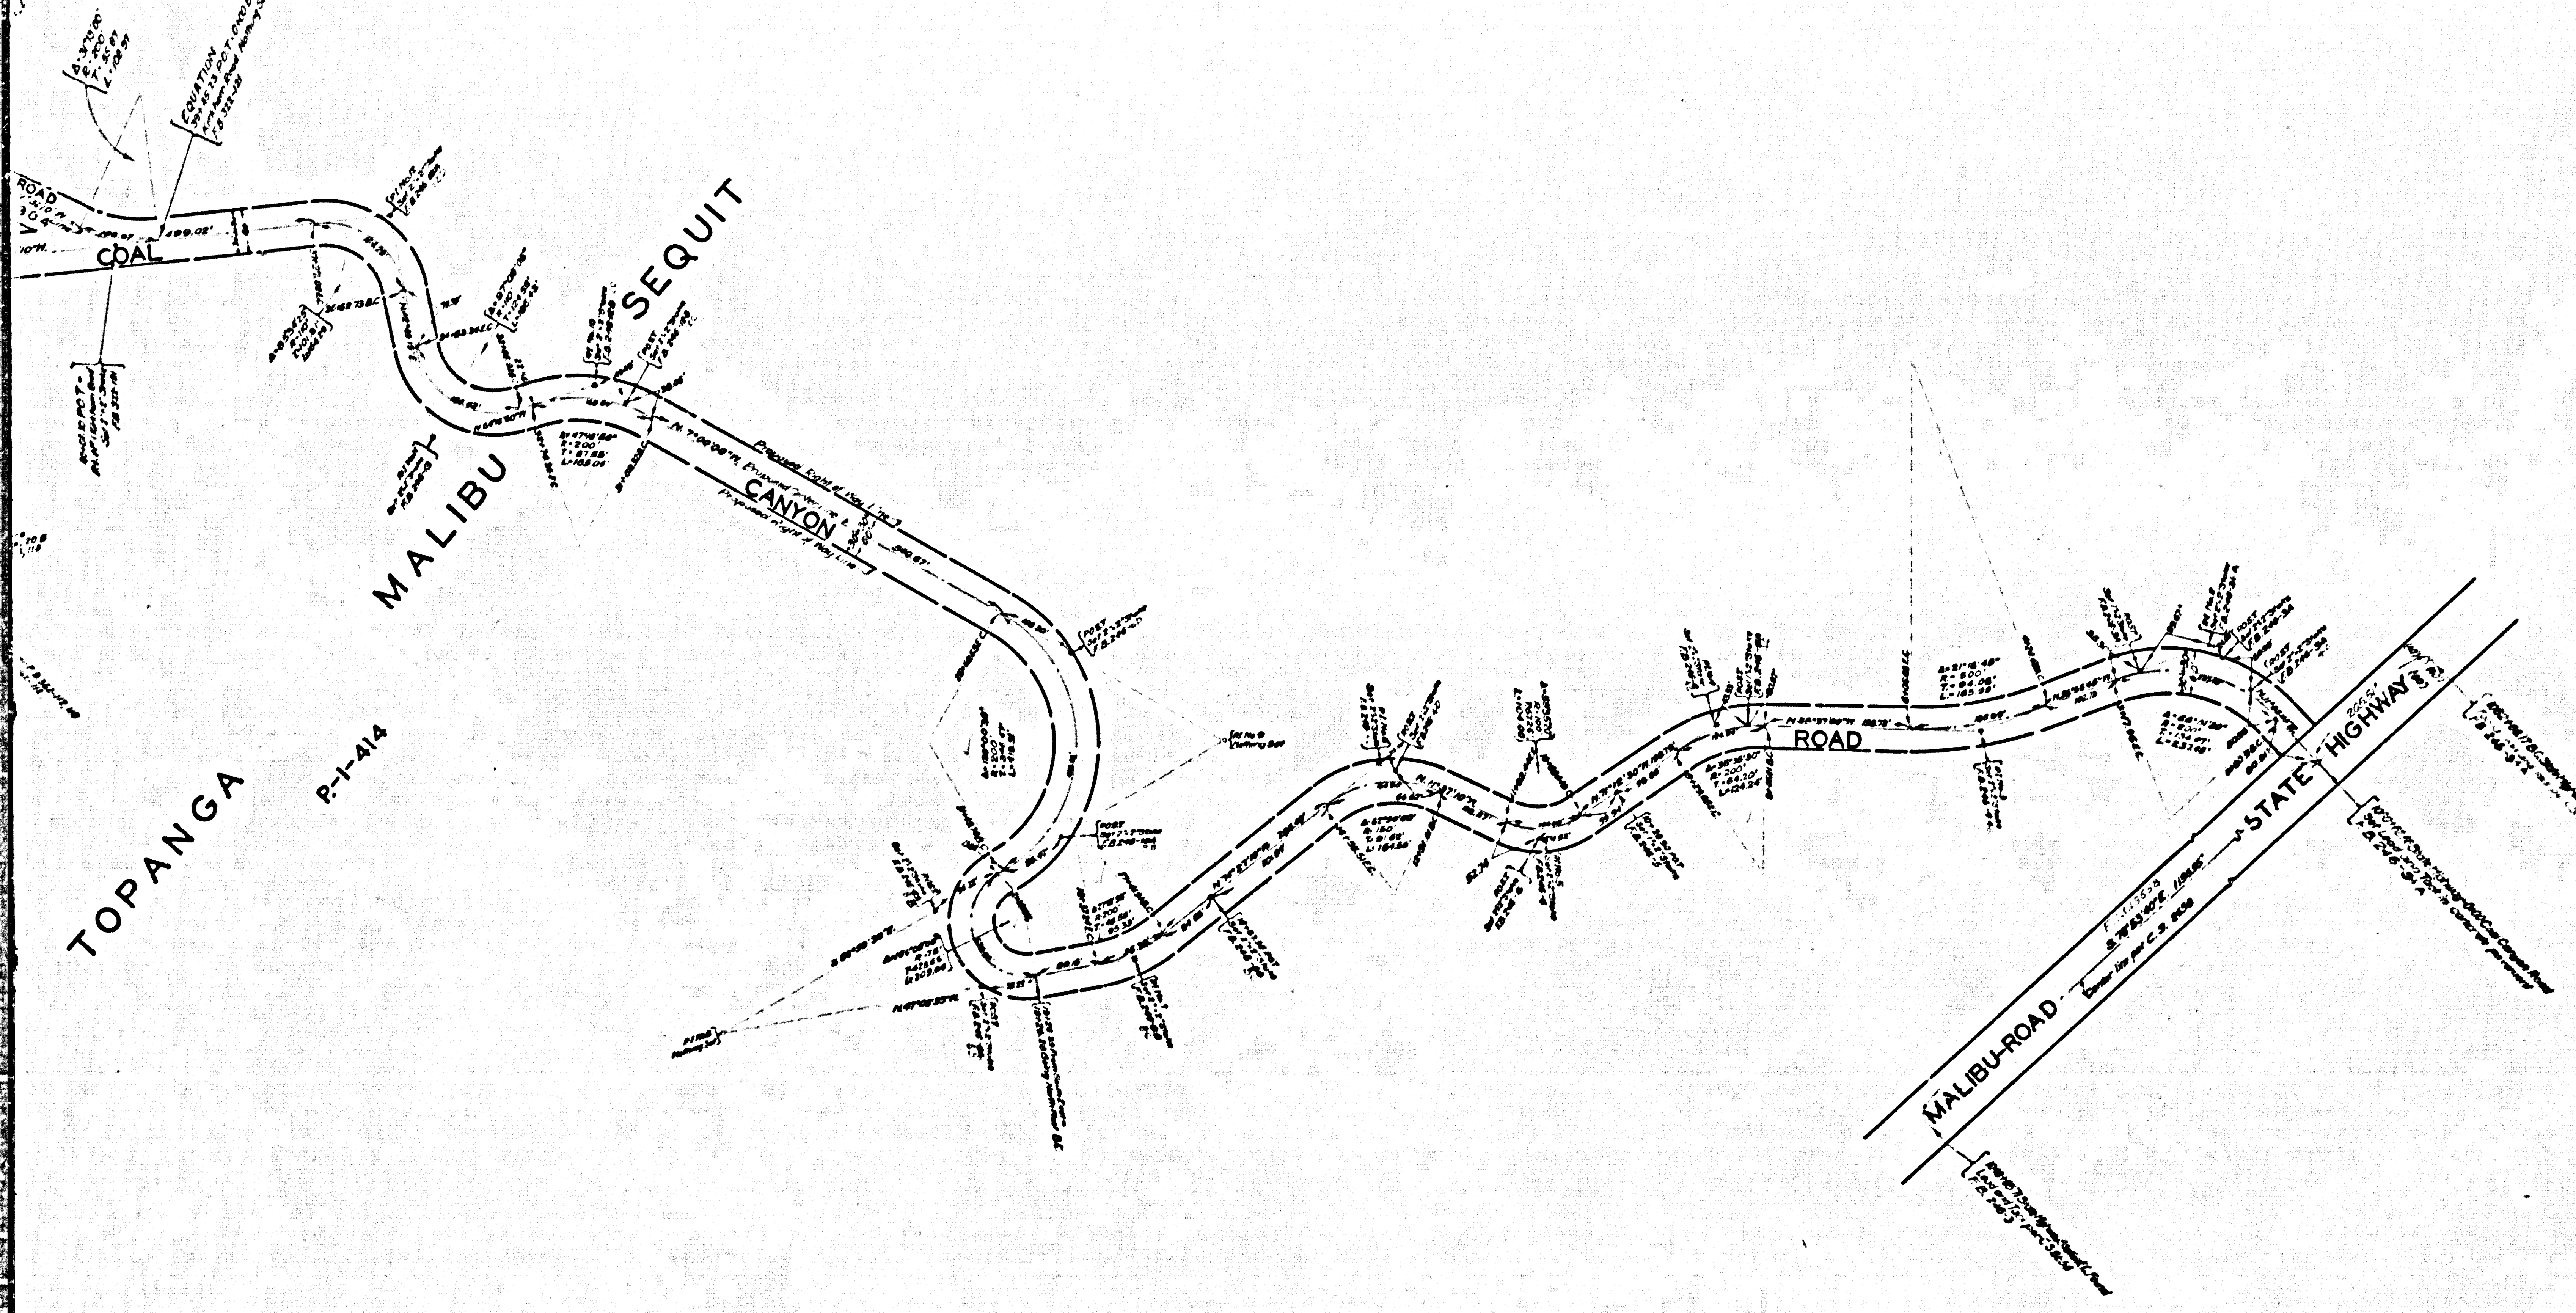

NOTE:-
The Alignment shown hereon is adopted and this map (C.S.B-126-1) supersedes C.S.B 390-1.

The original location of Coal Canyon Rd. from P.I.46 to P.I.113, per F.B. 246 Pg. 38 to 75 incl., was surveyed in June, 1927 and shown on C.S. B-126-1.
In April, 1929, a Realignment Survey was made, per F.B. 329 Pg. A to 103 and shown on C.S.B-390-1. The original location, per C.S. B-126-1, was abandoned.
Subsequently, the Realignment Location per C.S.B-390-1, was abandoned and the original location, per C.S.B-126-1, was re-adopted.

MAP OF
# COAL CANYON ROAD
FROM
MALIBU ROAD-STATE HIGHWAY
TO
COLD CANYON ROAD

COUNTY SURVEYORS MAP Nº B-126
SHEET 1 OF 2 SHEETS
SCALE-1 INCH=100 FT.

ACQUISITION AND IMPROVEMENT DISTRICT Nº 118
WORK ORDER Nº 4116

J.E. ROCKHOLD-COUNTY SURVEYOR
SURVEYED NOV. 1926-JAN. 1928

SURVEYED UNDER INSTRUCTIONS OF THE
BOARD OF SUPERVISORS PER ORDERS DATED
AUGUST 23, 1926 MAY 16, 1927
BEARINGS ARE BASED ON OBSERVATION OF
POLARIS PER F.B.-246-110 & F.B.322-108

F.B.246-121-F.B.322-125

FIELD WORK BY.. H.L. STITES, A. BRACKETT, L.O. WILCOXON
OFFICE WORK BY. F.W. HOWARD, C. RODGERS, S. McCASSY
CHECKED BY.... M.H. CURTIS, P.T. DUNLAP

W.S. 59

THIS MAP SUPERSEDES C.S. B-390-1

Revised, Oct 1, 1941 - J.D. Price.

INDEX 89
" 91

CSB-126-1
A1 OF A4

DETAIL OF SECTION LINE
INTERSECTION CORNER
1/4 SECTION CORNER
WITNESS CORNER
CLOSING SECTION CORNER
COAL
CANYON
ROAD
EQUATION
IDENTICAL
THIS LOCATION ABANDONED BY COUNTY SURVEYOR ~ FOR ADOPTED LOCATION SEE MARGINAL MAP BELOW.
Proposed Right of Way Line
Proposed Center Line
D-O R 5318-110
C B Brunson
Phyllis B Brunson
D-O R 6298-67
Oscar H. Koppler
Bessie M. Koppler
MARGINAL MAP
SCALE-1 INCH 100 FT.
MARGINAL MAP ADDED, OCT., 1946
R=101.05'
T=101.05'
L=340.10'
N.62°36'30"W. 122.33'
1/4 SECTION CORNER
NOTE

CSB-126-1
A3 OF A4

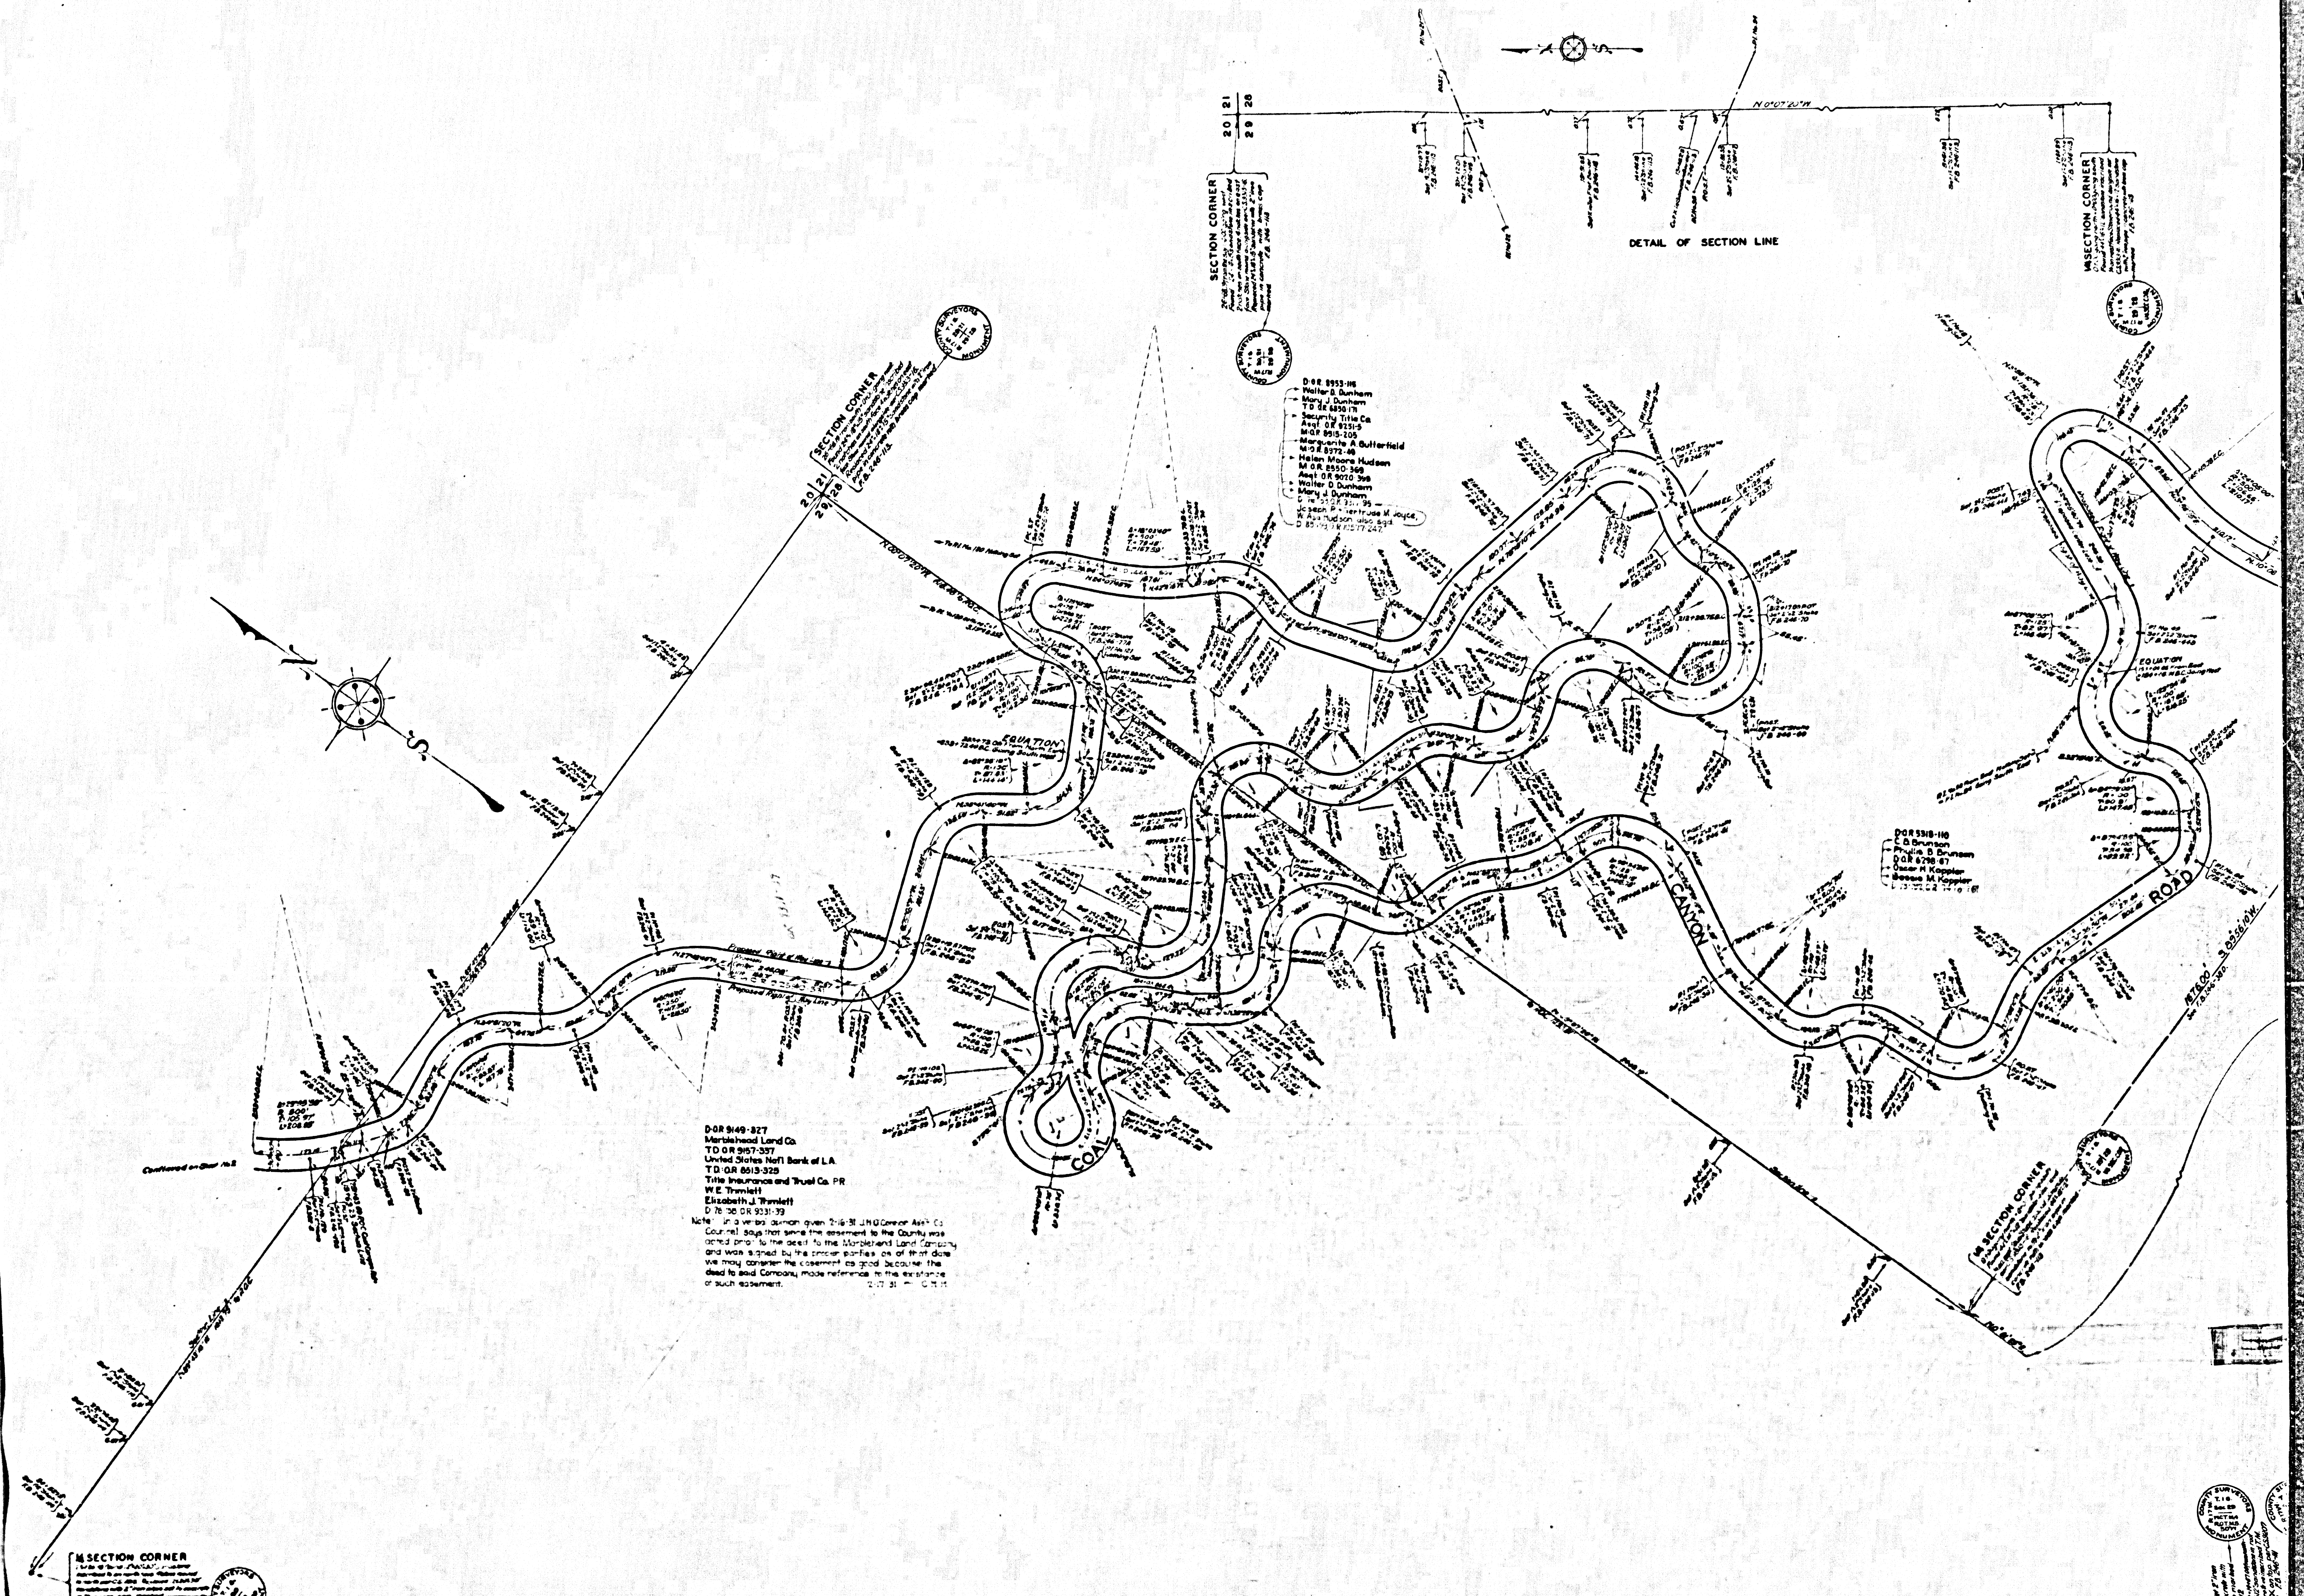
DETAIL OF SECTION LINE
SECTION CORNER
¼ SECTION CORNER
COUNTY SURVEYORS MONUMENT
20 21
29 28
EQUATION
COAL
CANYON
ROAD
D·O.R. 8953-115
Walter D. Dunham
Mary J. Dunham
T.D. O.R. 6850-171
Security Title Co.
Asgt. O.R. 9251-5
M·O.R. 8915-205
Marguerite A. Butterfield
M·O.R. 8972-40
Helen Moore Hudson
M O.R. 8950-369
Asgt. O.R. 9020-398
Walter D. Dunham
Mary J. Dunham
Joseph P. & Gertrude M. Joyce,
W. Asa Hudson also sgd.
D·O.R 5318-110
C. D. Brunson
Phyllis B. Brunson
D·O.R. 6298-67
Oscar H. Koppler
Bessie M. Koppler
D·O.R 9149-327
Marblehead Land Co.
T.D·O.R 9157-337
United States Nat'l Bank of L.A.
T.D.·O.R 8513-325
Title Insurance and Trust Co. PR
W.E. Trimlett
Elizabeth J. Trimlett
D 76-58 O.R. 9331-39

Note: In a verbal opinion given 2-16-31 J.H. O'Connor Ass't Co. Counsel says that since the easement to the County was acted prior to the deed to the Marblehead Land Company and was signed by the proper parties as of that date we may consider the easement as good because the deed to said Company made reference to the existance of such easement. 2-17-31 C.H.H.

CSB-126-1
A4 OF A4

RANCHO TOPANGA MALIBU SEQUIT
P-1-414
COAL CANYON ROAD
KIRKHAM ROAD
CSB-300
ROAD
COAL
CANYON
Detail not to scale
EQUATION
Section Line
Northerly Boundary Rancho Topanga Malibu Sequit
S
N
D 4849-134
William Scripps Kellogg
D 6510-28
F. W. Kellogg
D 73-150, O.R. 74-33-367
Florence Scripps Kellogg
Alice Crowe Kellogg

CSB-126-1
A2 OF A4