
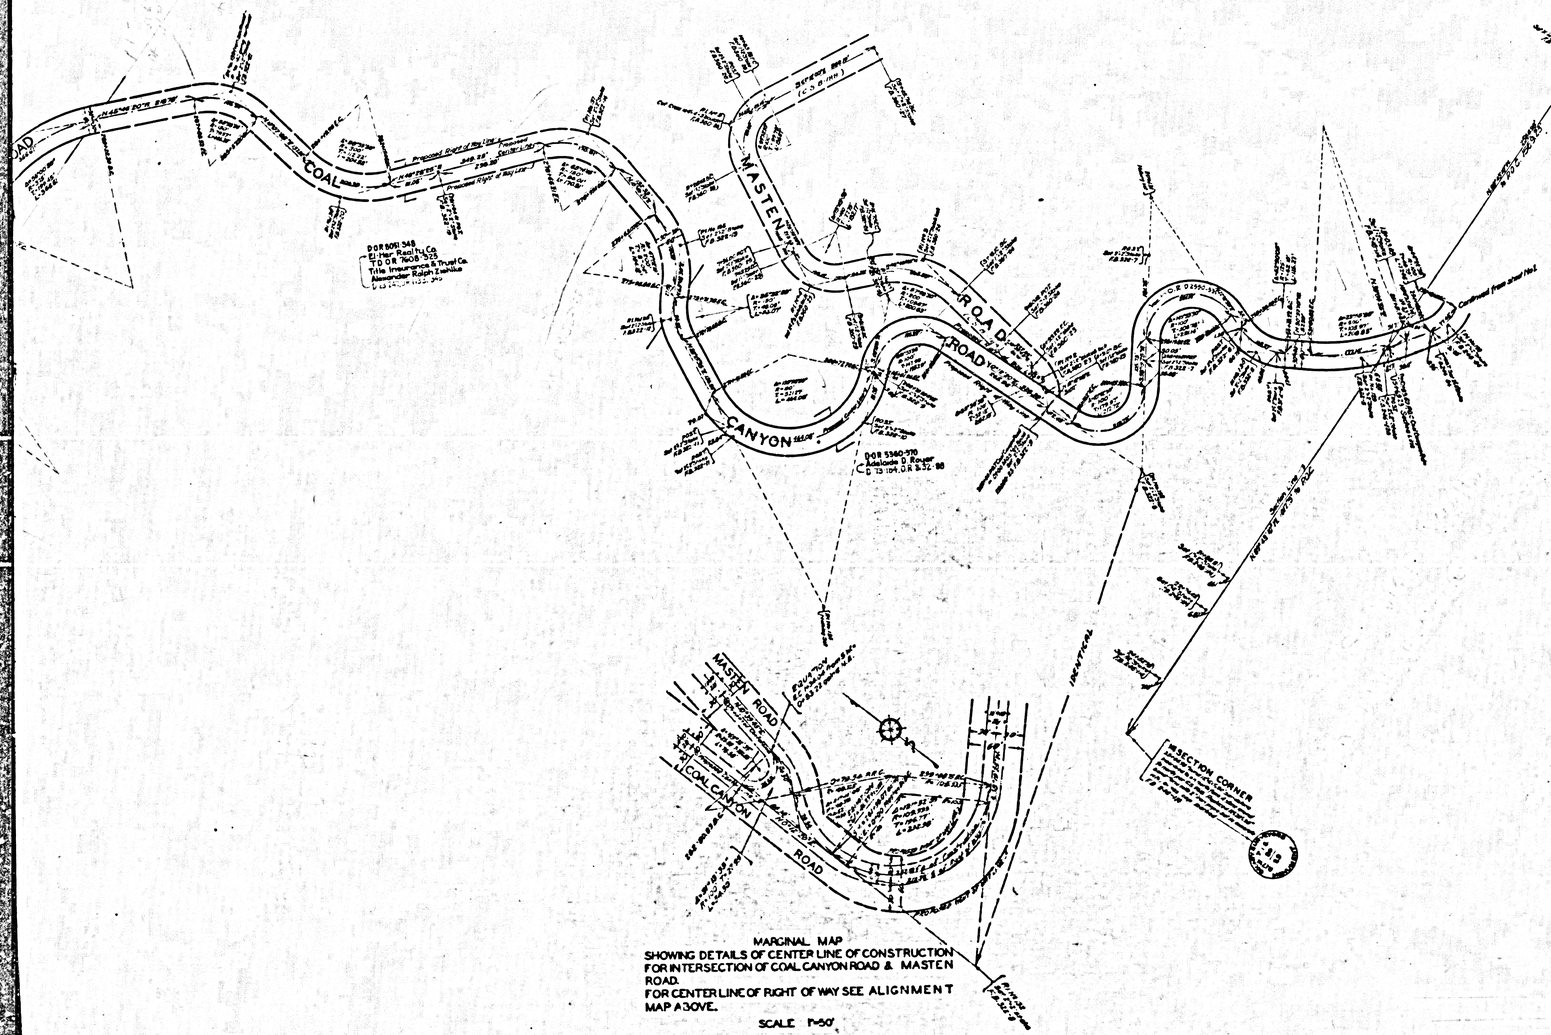


MARGINAL MAP
SHOWING DETAILS OF CENTER LINE OF CONSTRUCTION FOR INTERSECTION OF COAL CANYON ROAD & MASTEN ROAD.
FOR CENTER LINE OF RIGHT OF WAY SEE ALIGNMENT MAP ABOVE.

SCALE 1"=50'

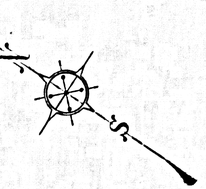

MAP OF
COAL CANYON ROAD
FROM
MALIBU ROAD - STATE HIGHWAY
TO
COLD CANYON ROAD

COUNTY SURVEYORS MAP N2B-126
SHEET 2 OF 2 SHEETS
SCALE - 1 INCH = 100 FT

ACQUISITION AND IMPROVEMENT DISTRICT N2 116
WORK ORDER N2 4116

J.E. ROCKHOLD - COUNTY SURVEYOR
SURVEYED NOV. 1926 - JAN. 1928

SURVEYED UNDER INSTRUCTIONS OF THE BOARD OF SUPERVISORS PER ORDERS DATED
AUGUST 23, 1926 MAY 16, 1927
BEARINGS ARE BASED ON OBSERVATION OF POLARIS PER FB-246-H26/FB.322-H26

FB.246-H29- FB.3224-125

FIELD WORK BY..... H.L. STITES
A. BRACKETT
L.O. WILCOXON
F.W. HOWARD


OFFICE WORK BY..... C. RODGERS
S. MCCASSY
M.H. CURTIS

CHECKED BY..... P.T. DUNLAP
A.M. DREW


-W 3-59-
I.M. 81

THIS MAP SUPERSEDES C. S. B-390-2

CSB-126-2
A1 OF A3

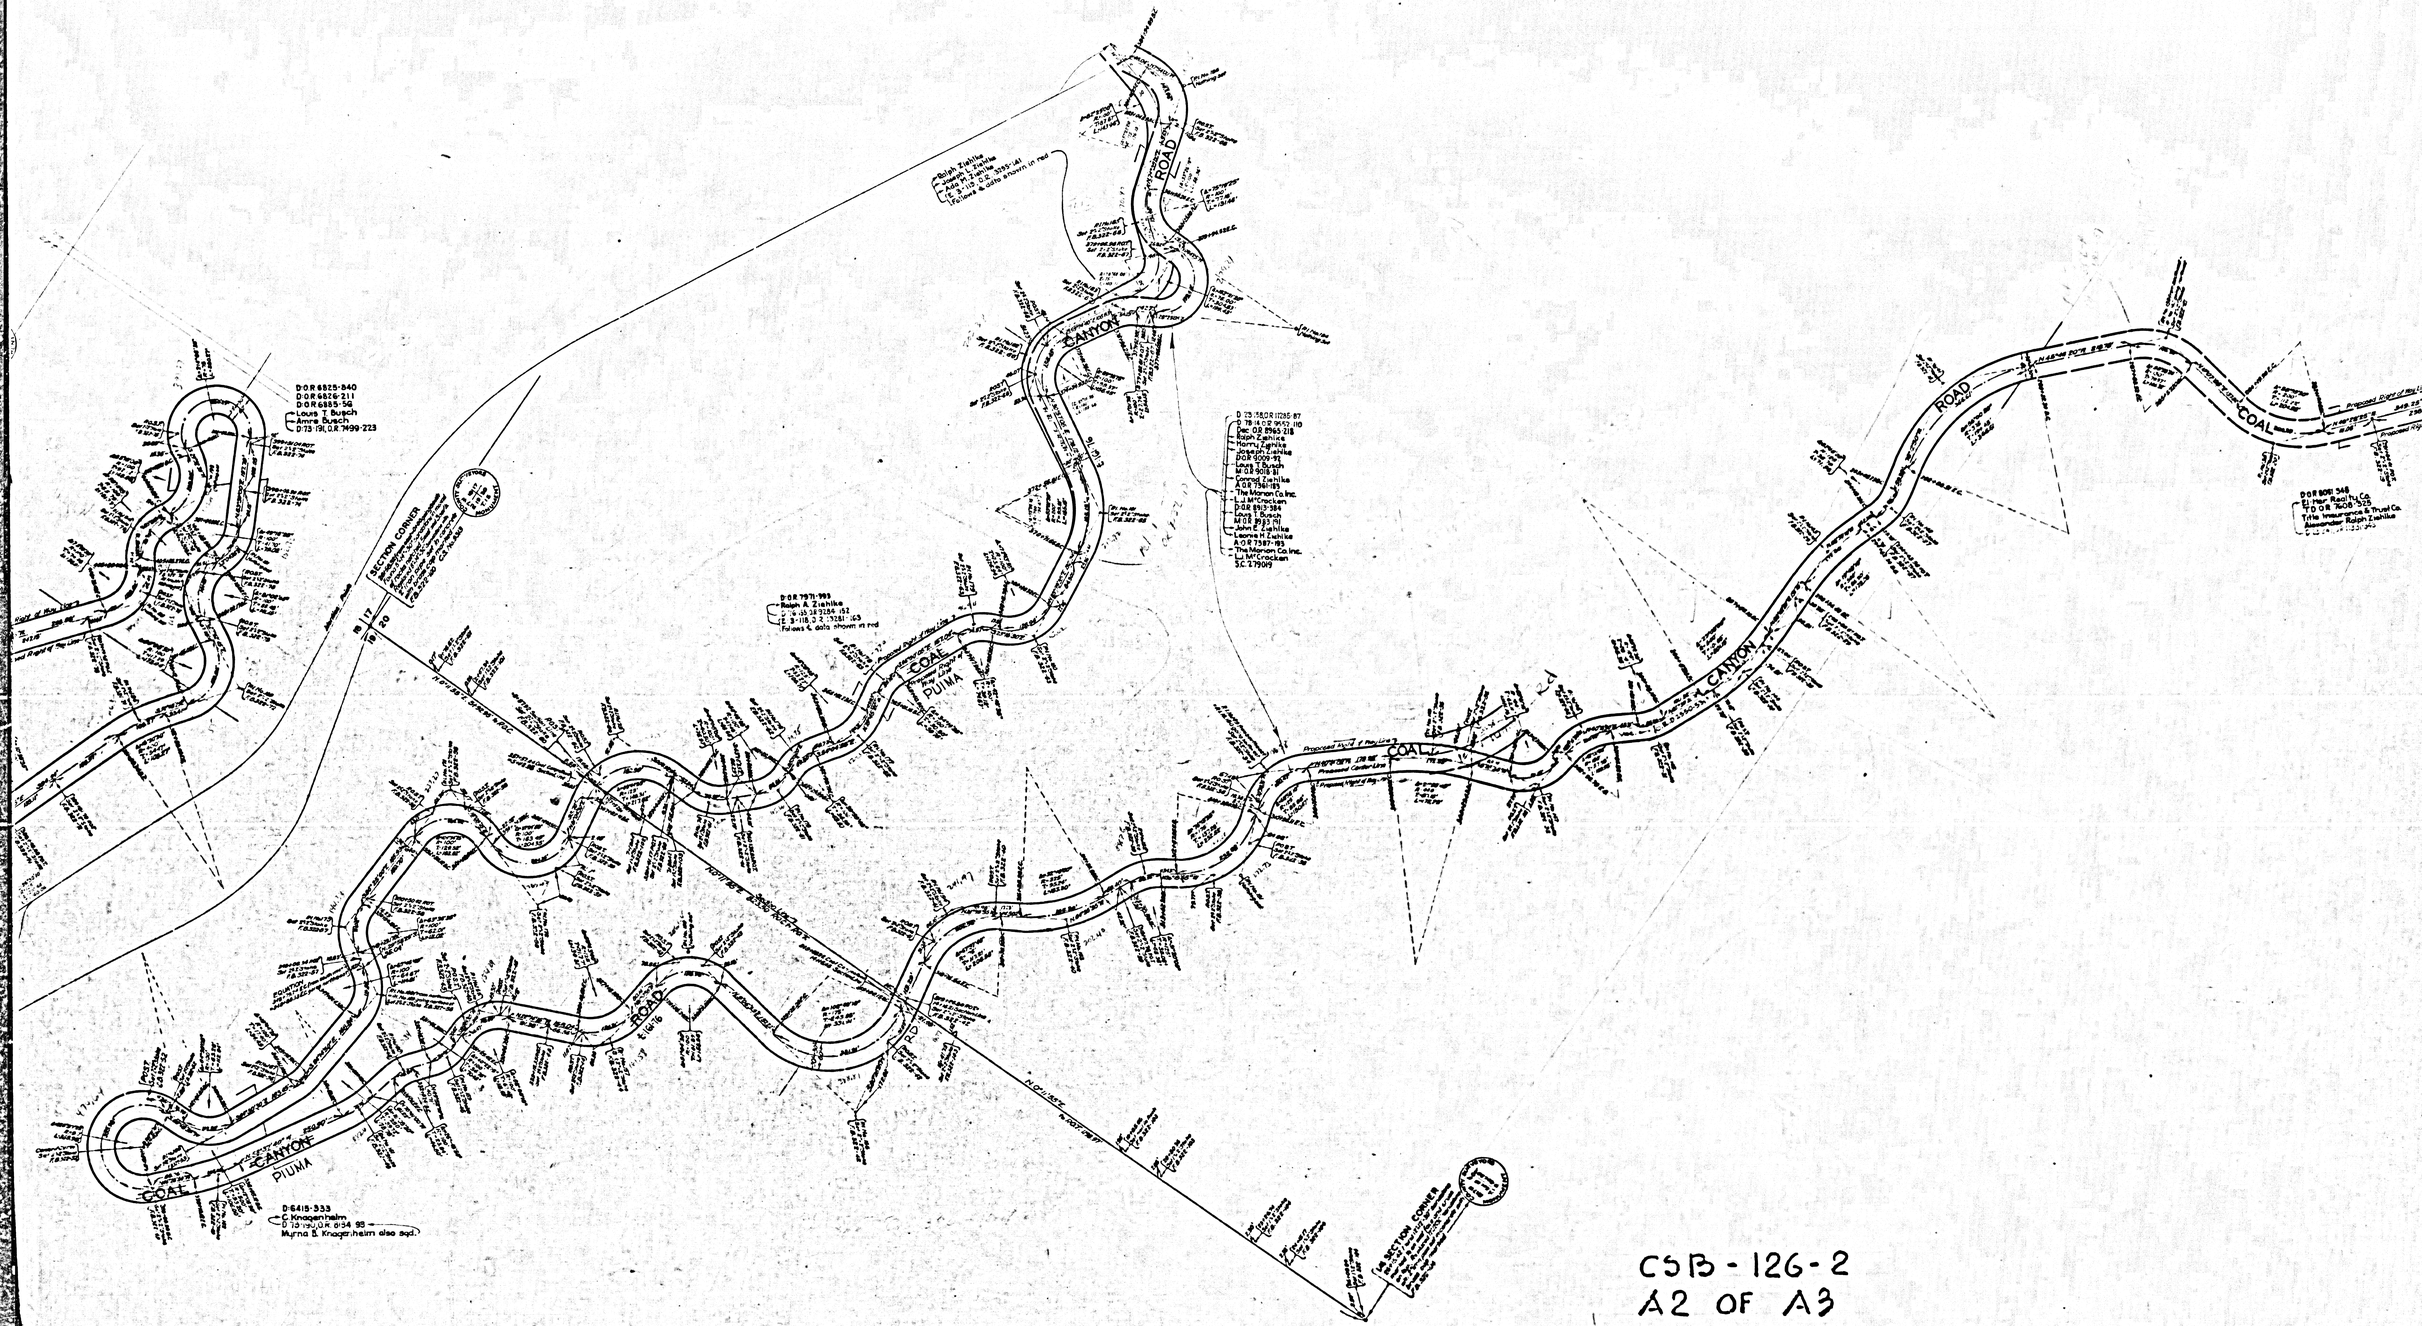

CSB-126-2
A2 OF A3

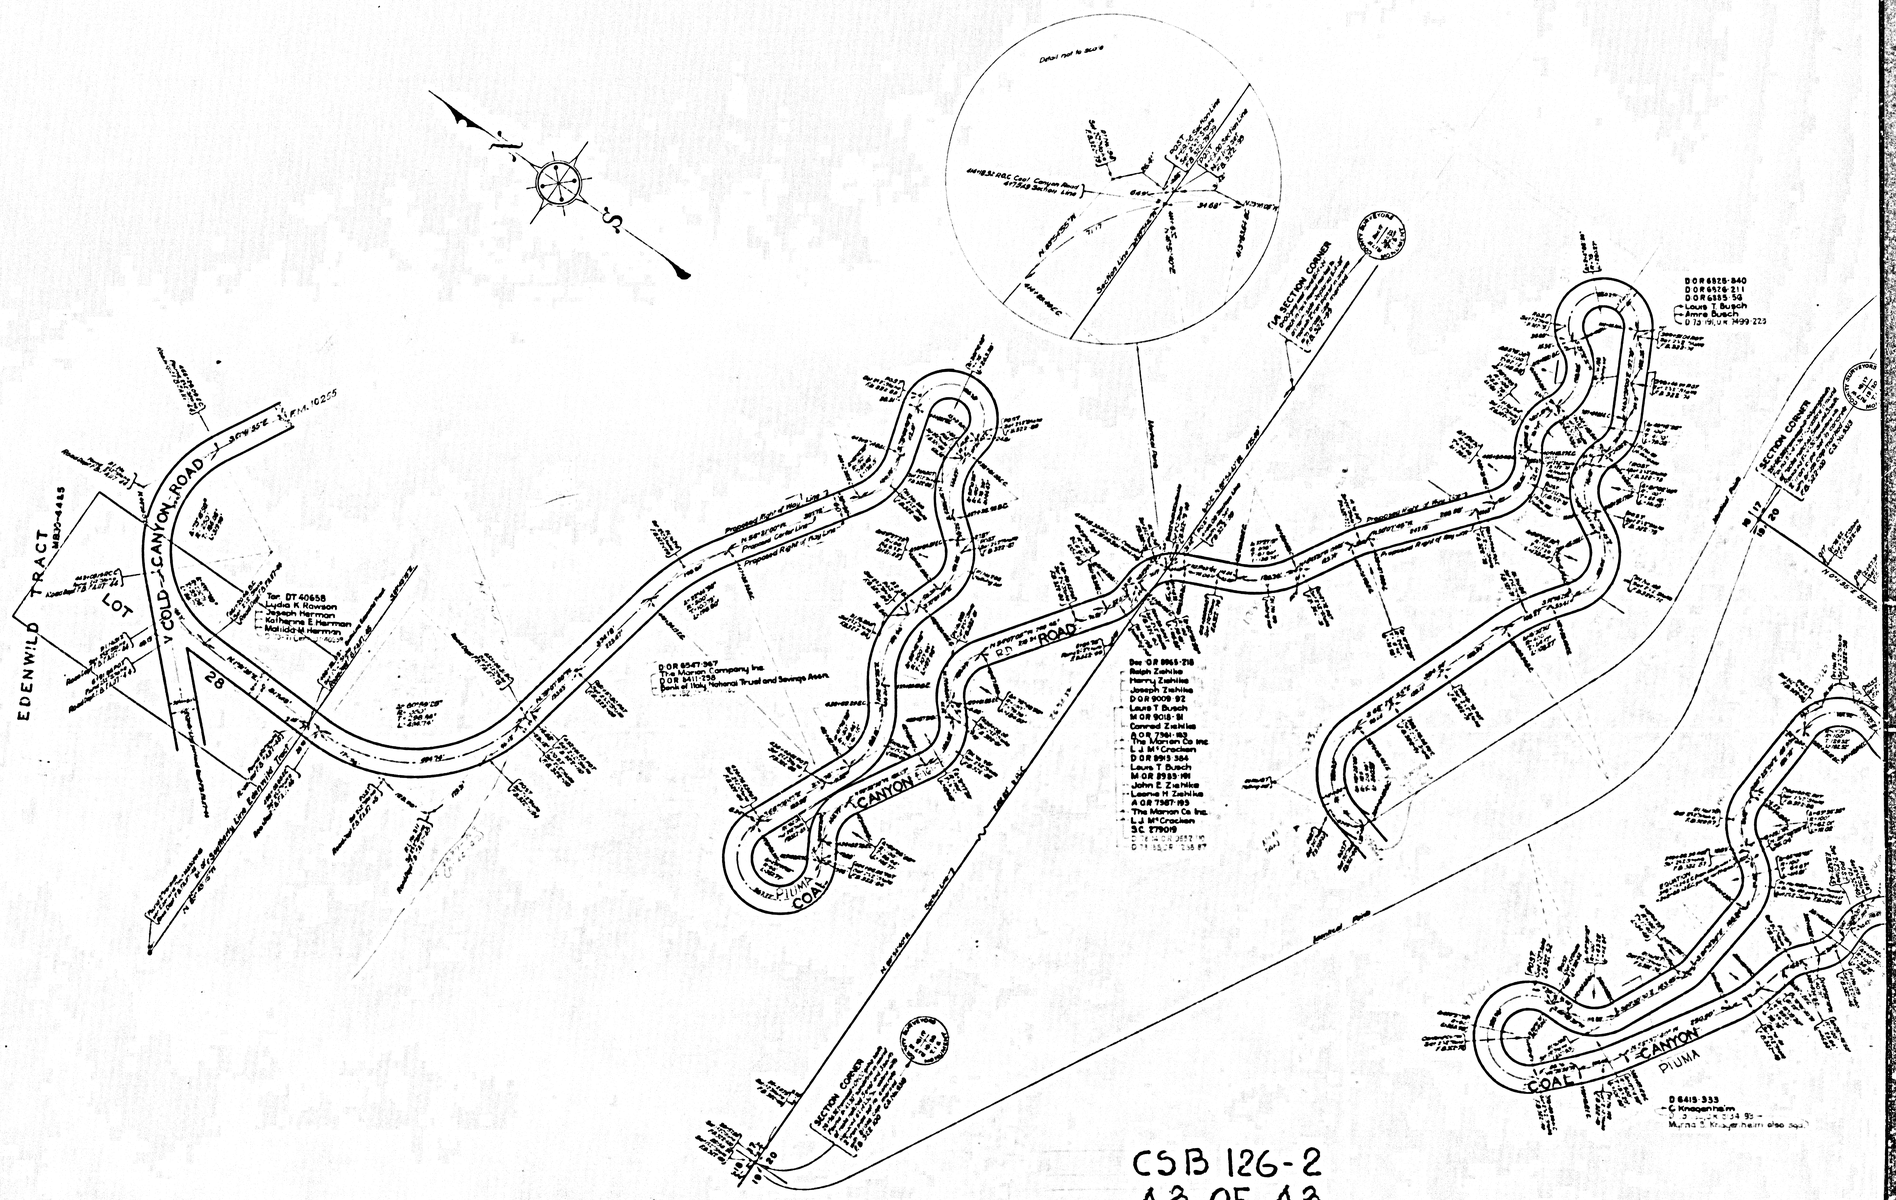

CSB 126-2
A3 OF A3