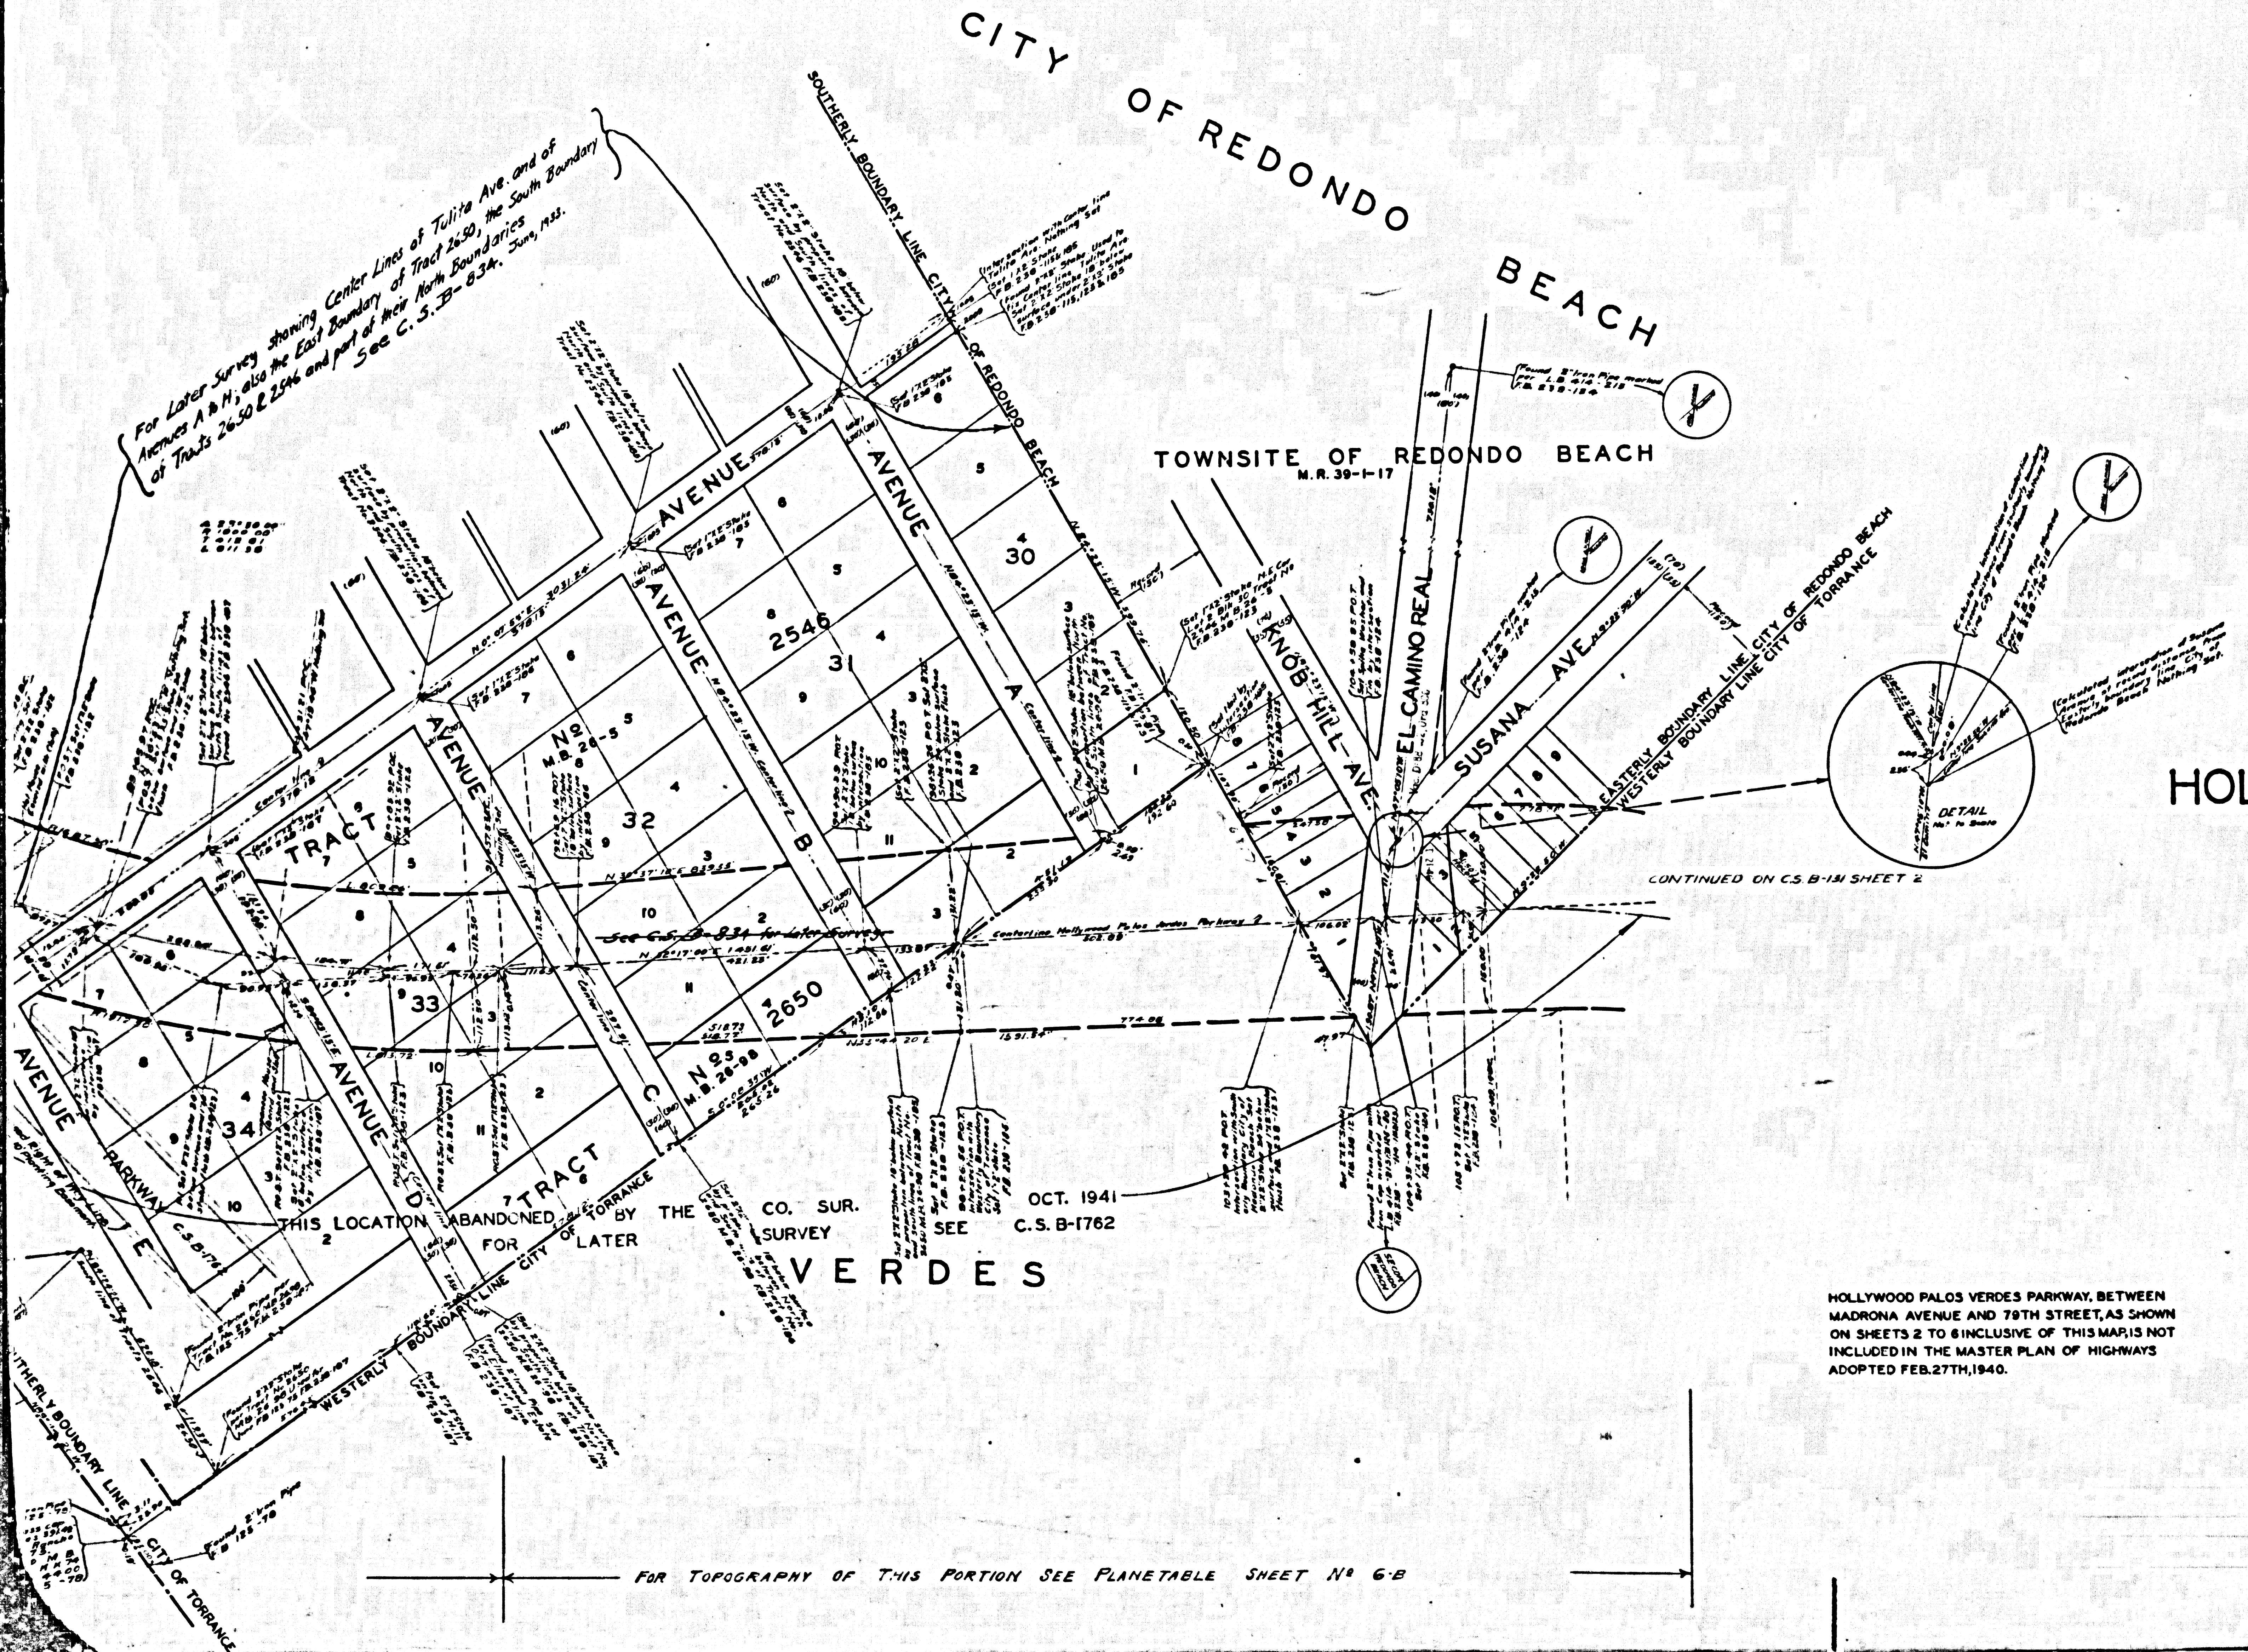
CITY OF REDONDO BEACH
For Later Survey showing Center Lines of Tulita Ave. and of Avenues A to H; also the East Boundary of Tract 2650, the South Boundary of Tracts 2650 & 2546 and part of their North Boundaries See C.S. B-834. June, 1933.
SOUTHERLY BOUNDARY LINE CITY OF REDONDO BEACH
TOWNSITE OF REDONDO BEACH M.R. 39-1-17
AVENUE
AVENUE
AVENUE A
AVENUE B
AVENUE C
AVENUE D
AVENUE E
PARKWAY
TRACT No 2546
TRACT No 2650 M.B. 26-98
TRACT No 26-5
30
31
32
33
34
KNOB HILL AVE
EL CAMINO REAL
SUSANA AVE
EASTERLY BOUNDARY LINE CITY OF REDONDO BEACH
WESTERLY BOUNDARY LINE CITY OF TORRANCE
DETAIL
CONTINUED ON C.S. B-131 SHEET 2
See C.S. B-834 for later survey
C.S. B-1762
THIS LOCATION ABANDONED BY THE CO. SUR. FOR LATER SURVEY SEE C.S. B-1762
OCT. 1941
VERDES
WESTERLY BOUNDARY LINE CITY OF TORRANCE
SOUTHERLY BOUNDARY LINE CITY OF TORRANCE
FOR TOPOGRAPHY OF THIS PORTION SEE PLANETABLE SHEET No 6-B

MAP OF
# HOLLYWOOD PALOS VERDES PARKWAY
FROM
PASEO DEL CAMPO
TO
SEVENTY NINTH STREET

COUNTY SURVEYORS MAP No B-131
SHEET No 1 OF 6 SHEETS
SCALE - 1 INCH = 100 FT.

ACQUISITION AND IMPROVEMENT DISTRICT No 15
WORK ORDER No 4015

J.E.ROCKHOLD - COUNTY SURVEYOR
SURVEYED MAY 1926 TO JUNE 1926

SURVEYED UNDER INSTRUCTIONS OF THE
BOARD OF SUPERVISORS PER ORDER DATED
JAN. 25 1926

BEARINGS ARE BASED ON THE BEARING OF
CYPRESS AVE. AS SHOWN ON C.S. 8964 SHT. 1

F.B 125-15 TO 111
F.B. 236-115 TO 184

FIELD WORK BY. . . . J.D. BOYER
OFFICE WORK BY. . . . H.E. CLYNE
CHECKED BY. . . H. U. M. HIGGINS

Sht 27

HOLLYWOOD PALOS VERDES PARKWAY, BETWEEN MADRONA AVENUE AND 79TH STREET, AS SHOWN ON SHEETS 2 TO 6 INCLUSIVE OF THIS MAP, IS NOT INCLUDED IN THE MASTER PLAN OF HIGHWAYS ADOPTED FEB. 27TH, 1940.

REVISED NOV. 1942 - A. B. TIMMONS

CSB 131 - 1
A1 OF A4

CSB-131-1
A3 OF A4

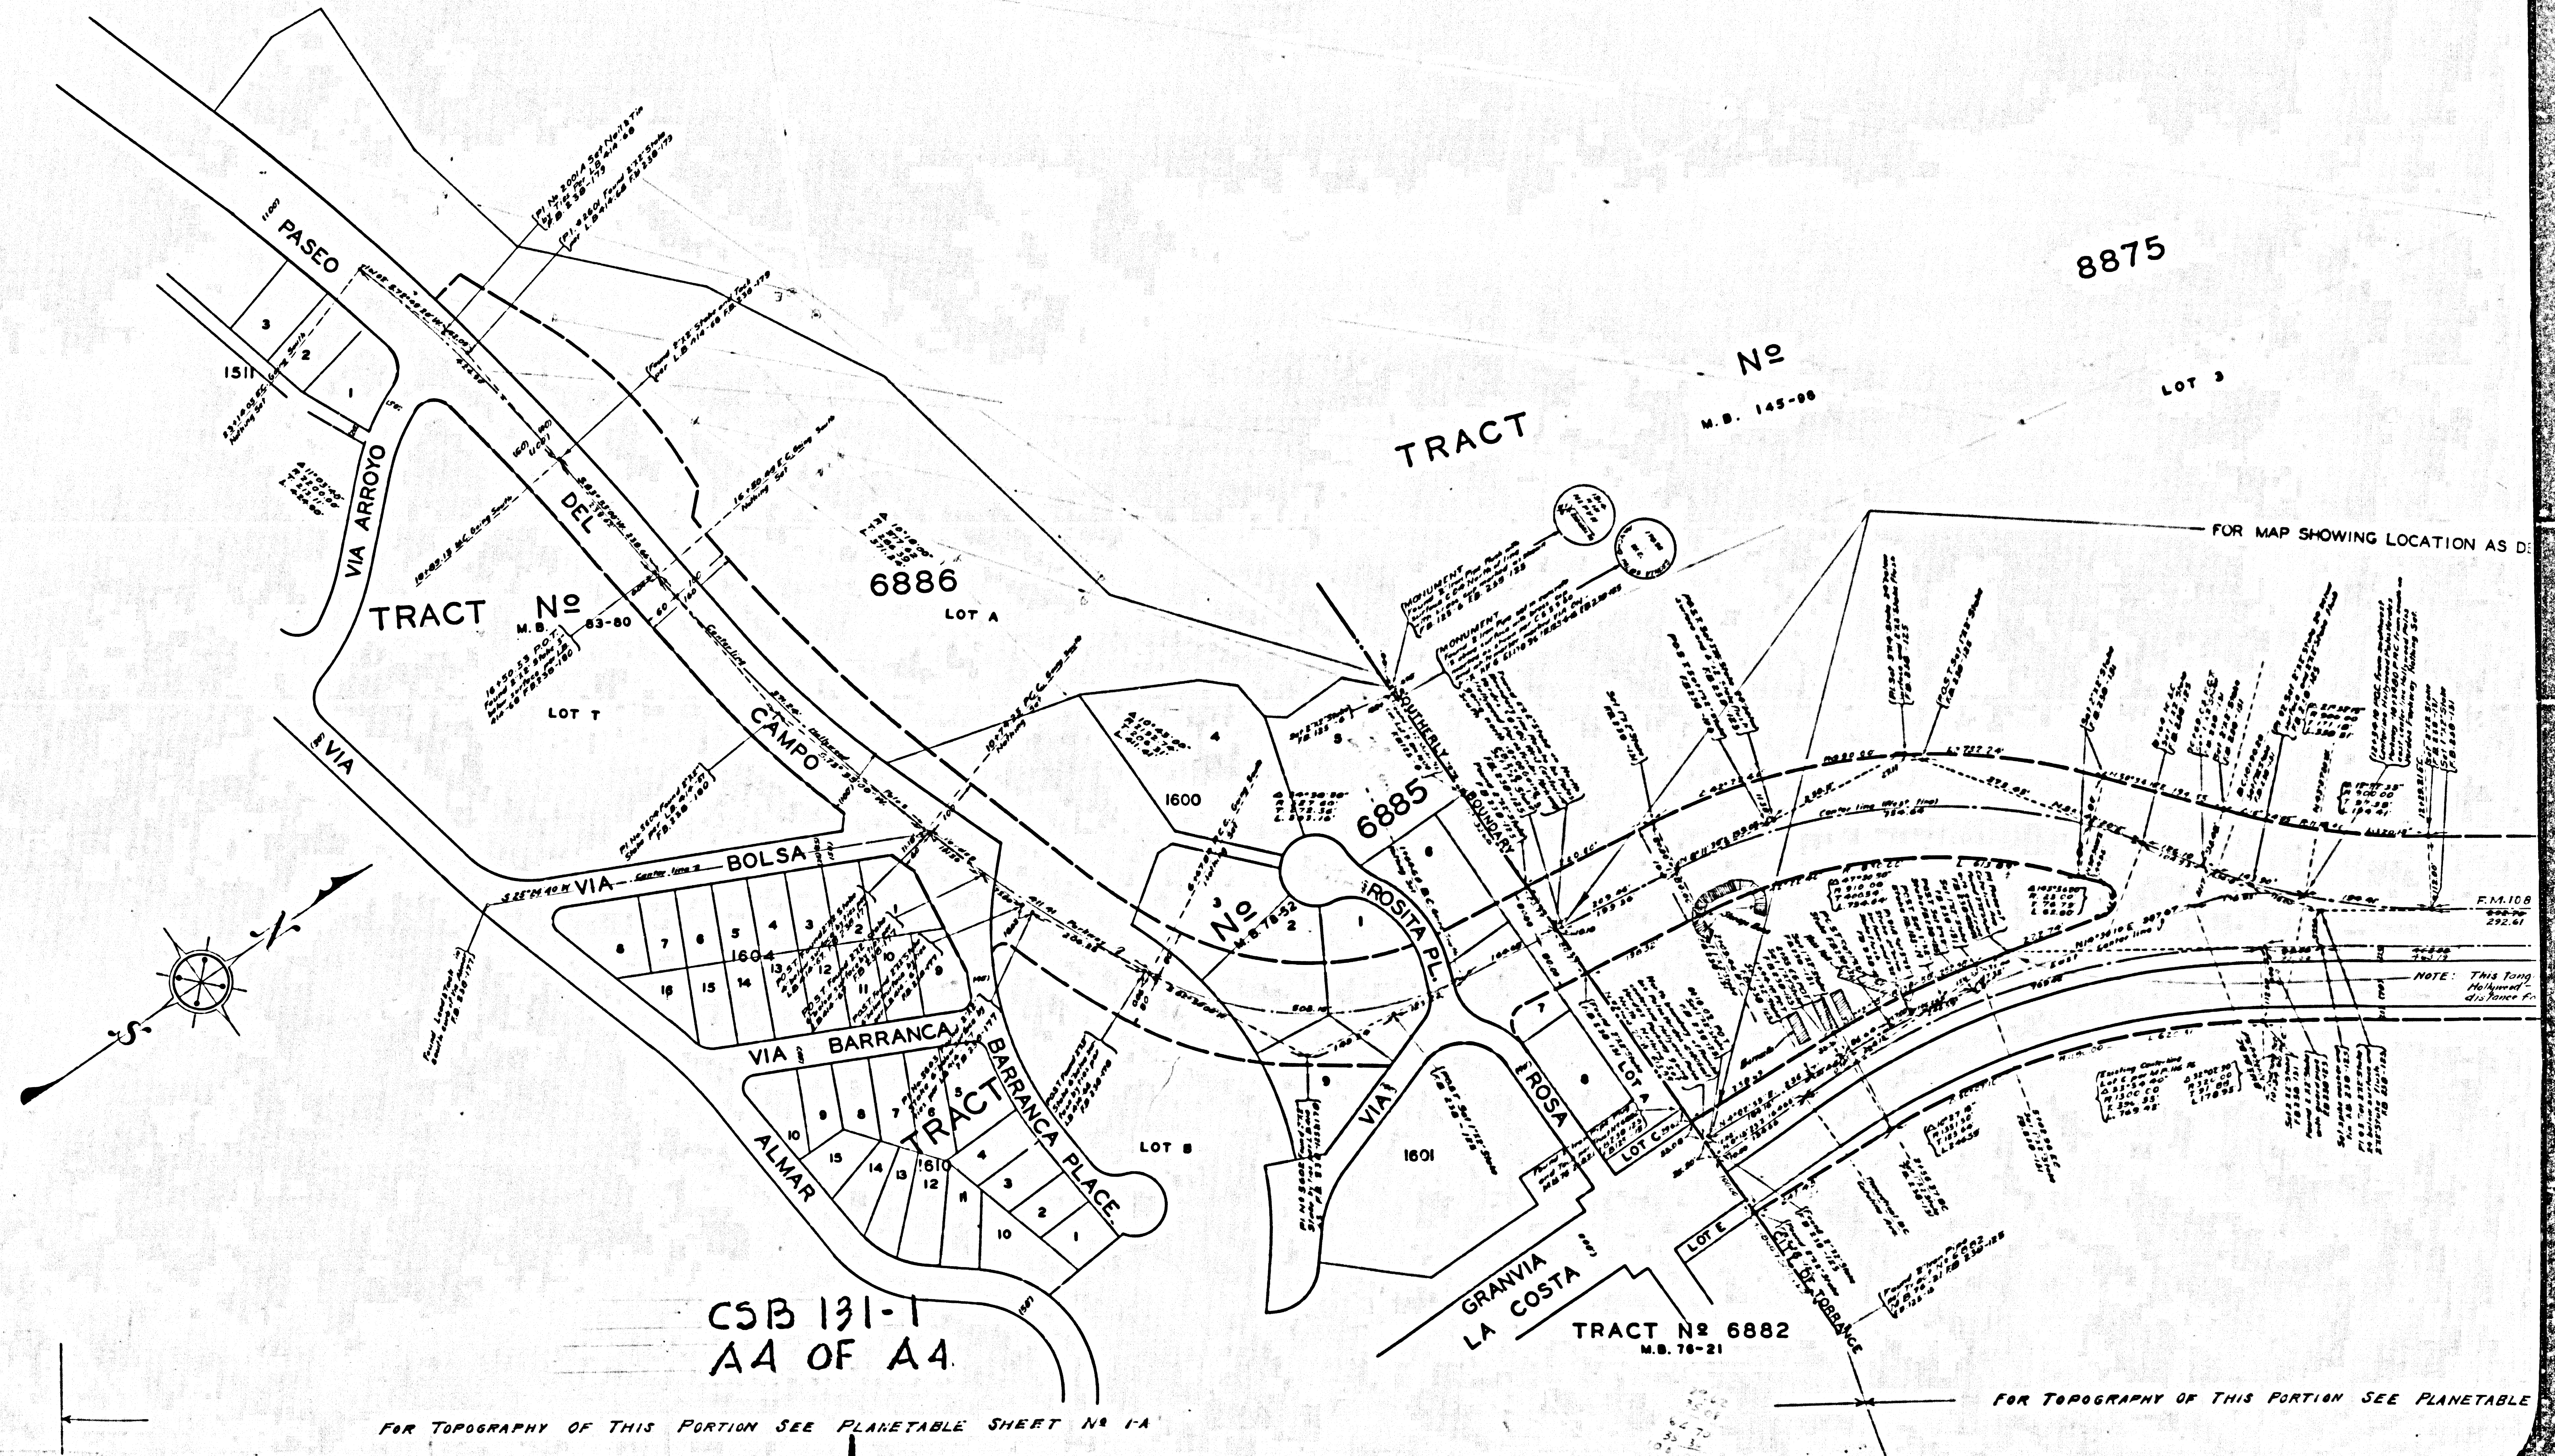

CSB 131-1
AA OF A4

TRACT NO. 2546
M.B. 26-4
REDONDO BEACH
CITY OF REDONDO BEACH
AVE.
B
10303
COSTA
A
AVENIDA
AVENUE
ALLEY
E
DEL
D
CITY
OF
DEL LA
CATALINA
DEL
PRADO
VIA EL
VIA
VIGO
NORTE
ELENA AVENUE
CITY OF REDONDO BEACH
CITY OF TORRANCE
ALLEY
C
10300
M.B. 146-66
G
AVENIDA
DEL
ORIENTE
DEL
MAR
EASTERLY BOUNDARY LINE
WESTERLY BOUNDARY LINE
BOUNDARY LINE
F
VIA VALENCIA
ALLEY
B
17 18 19 20 21 22 23 24 25 26 27 28 29 32 33 36
17 16 15 14 13 12 11 10 9 8 7 6 5 4 3 2 1
A
HOLLYWOOD
PALOS
VERDES
PARKWAY
23 22 21 20 19 18 17 16 15 14 13 12 11 10 9 8 7 6 5 4 3 2 1
H
TRACT No. 1
M.B. 146-87
CAMINO DE LAS COLINAS
FOR LATER SURVEY
SEE C.S. B-1762
CAMINO
J
TRACT
PASEO DE LAS DELICIAS
ORO
TORRANCE
10302
M
DEL
VIA BUENA VENTURA
L
PASEO DE GRACIA
K
CAMPO
REDONDO-WILMINGTON ROAD
NORTHERLY BOUNDARY LINE CITY OF TORRANCE
Proposed 10' Planting Easement
Proposed Right of Way Line
Proposed Right of Way Line
Proposed 10' Planting Easement
See D-95-9, O.R. 12573-359
RANCHO
PARTITION CE 41
LOS
PALOS
VE
IDENTICAL
For Later Survey showing Center Lines of Tulita Ave. and of Avenues A to H; also the East Boundary of Tract 2650, the South Boundary of Tracts 2650 & 2546 and part of their North Boundaries
See C.S. B-834. June, 1933.
SOUTHERLY B
AVENUE
B
AVENUE
2546
31
Nº 2
M.B. 26-5
7
32
TRACT
AVENUE
HOLLYWOOD
PALOS
VERDES
PARKWAY
TULITA
AVENUE
E
33
34
AVENUE
D
2650
C
Nº 3
TRACT
THIS LOCATION ABANDONED BY THE CO. SUR.
FOR LATER SURVEY
WESTERLY BOUNDARY LINE CITY OF TORRANCE
SOUTHERLY BOUNDARY LINE CITY OF TORRANCE
CSB 131-1
A2 OF A4
FOR TOPOGRAPHY OF THIS PORTION SEE PLANETABLE SHEET Nº 6
FOR TOPOGRAPHY OF THIS PORTION SEE PLANETABLE SHEET Nº 6-A
FOR TOPOGRAPHY OF