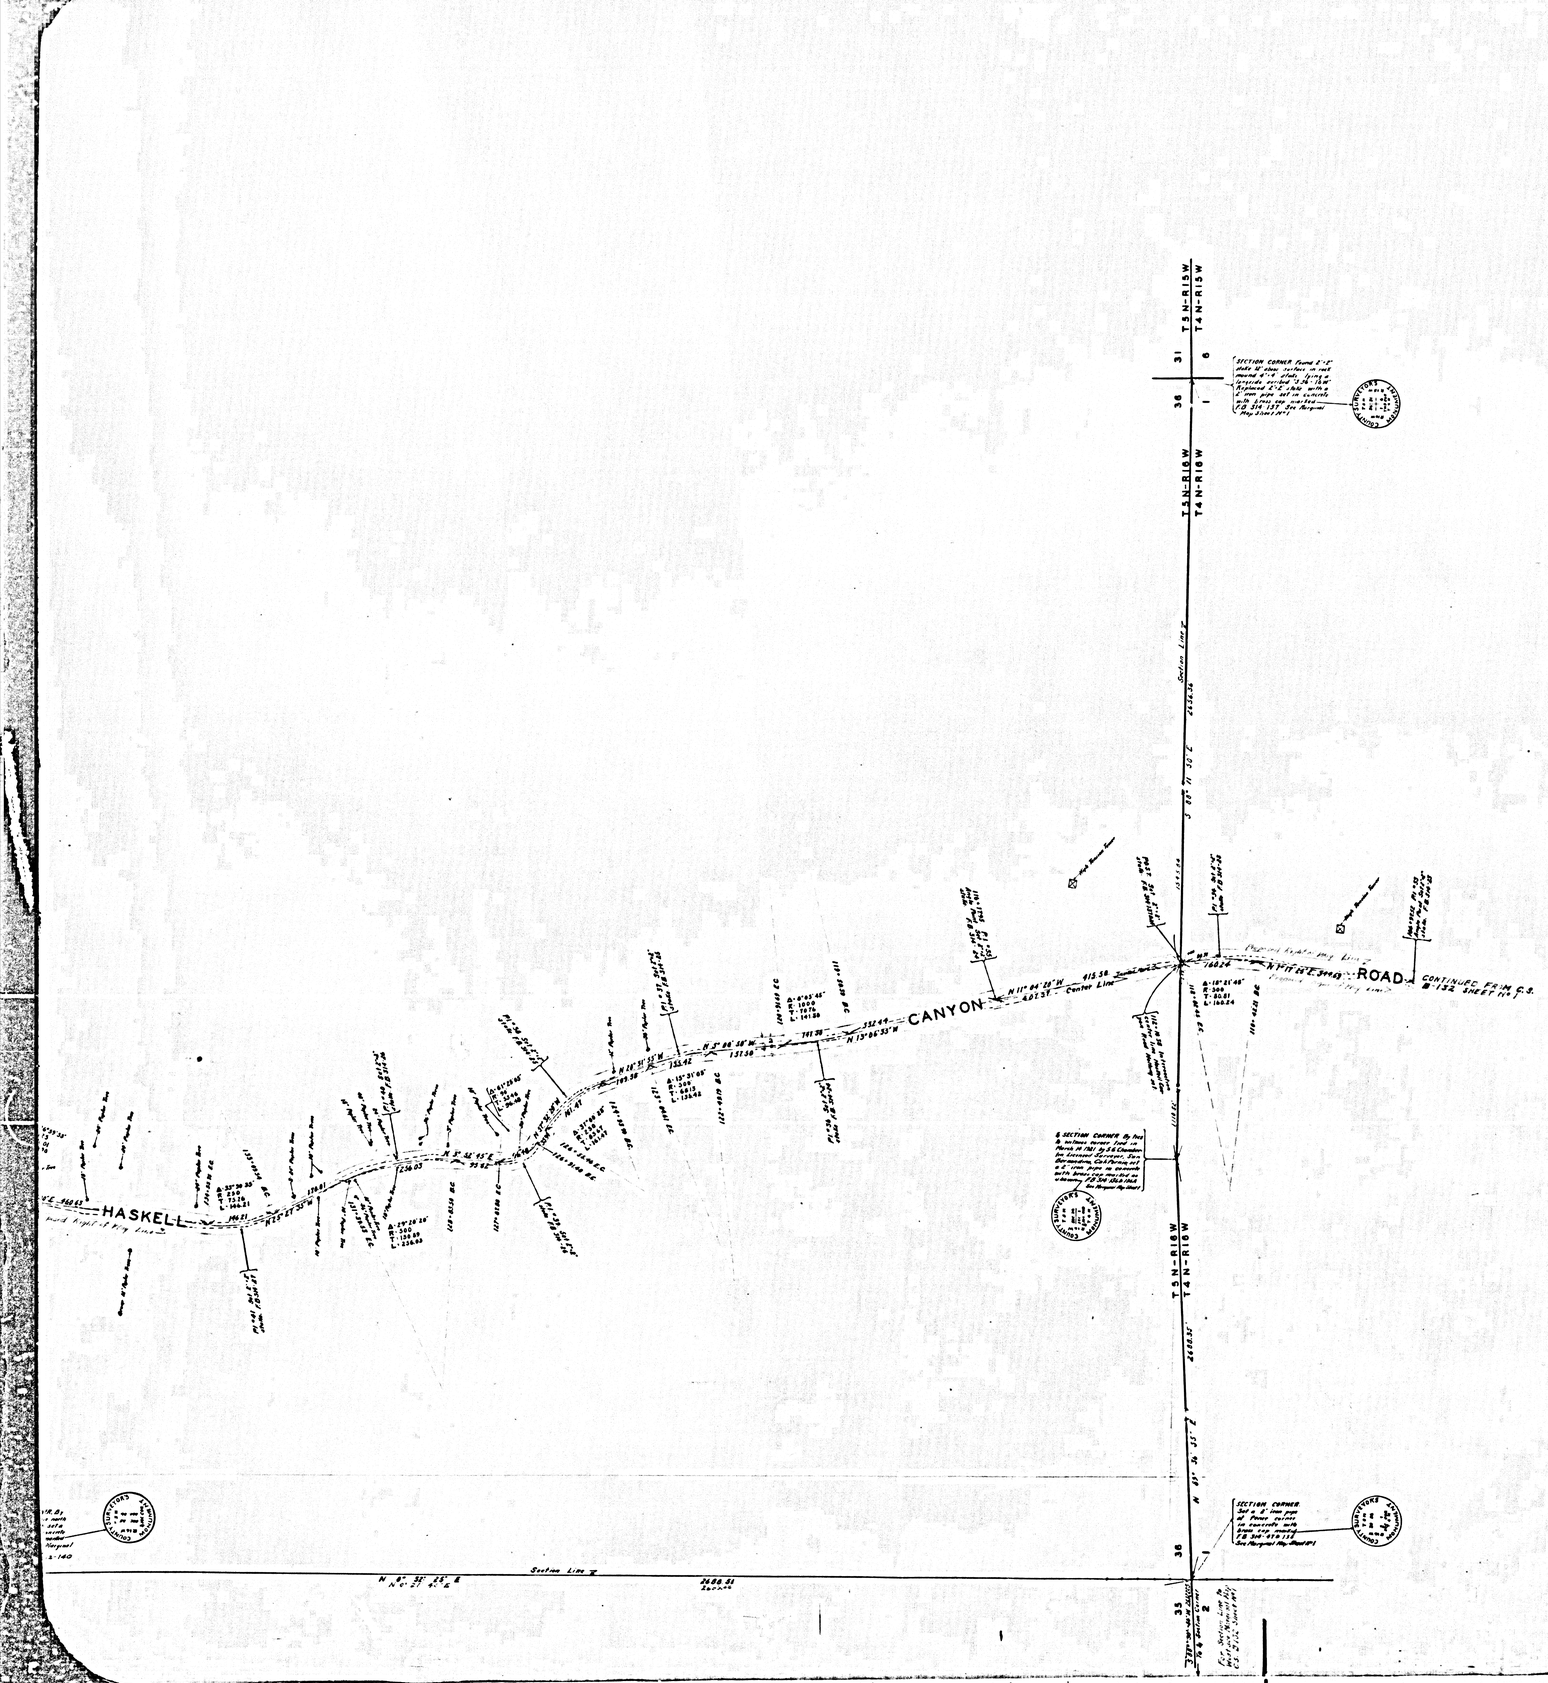


MAP OF

HASKELL CANYON ROAD

FROM

BOUQUET CANYON ROAD

TO

NORTH LINE SEC. 25-T4N-R16W

COUNTY SURVEYORS MAP Nº B-132

SHEET NO. 2 OF 2 SHEETS

SCALE - 1 INCH = 100 FT.

WORK ORDER Nº 765

J.E. ROCKHOLD. - COUNTY SURVEYOR

SURVEYED FROM NOV. 1927 TO FEB. 1928

SURVEYED UNDER INSTRUCTIONS OF THE BOARD OF SUPERVISORS PER ORDER DATED JUNE 30 1927.

BEARINGS ARE BASED ON THE BEARING OF COURSE STA. 0+00 TO STA. 10+42.37 FROM OBSERVATIONS ON POLARIS. F.B. 314-5

F.B. 314-1-180

FIELD WORK BY A. BRACKETT.
OFFICE WORK BY F.C. HOWARD.
" " = W.H. BLACKMER.
CHECKED BY M.H. CURTIS.
" = R.A. McPHERSON.

INDEX 77

C5B - 132 - 2
A1 OF A3

T5N-R15W

T5N-R16W

30

31

25

36

Section Line 2


CANYON ROAD

HASKELL

HASKELL





CSB-132-2
A2 OF A3

T5N-R15W

T5N-R16W

RANGE-15-WEST
RANGE-16-WEST

SPUR

ROAD

HASKELL

CSB-132-2
A3 OF A3