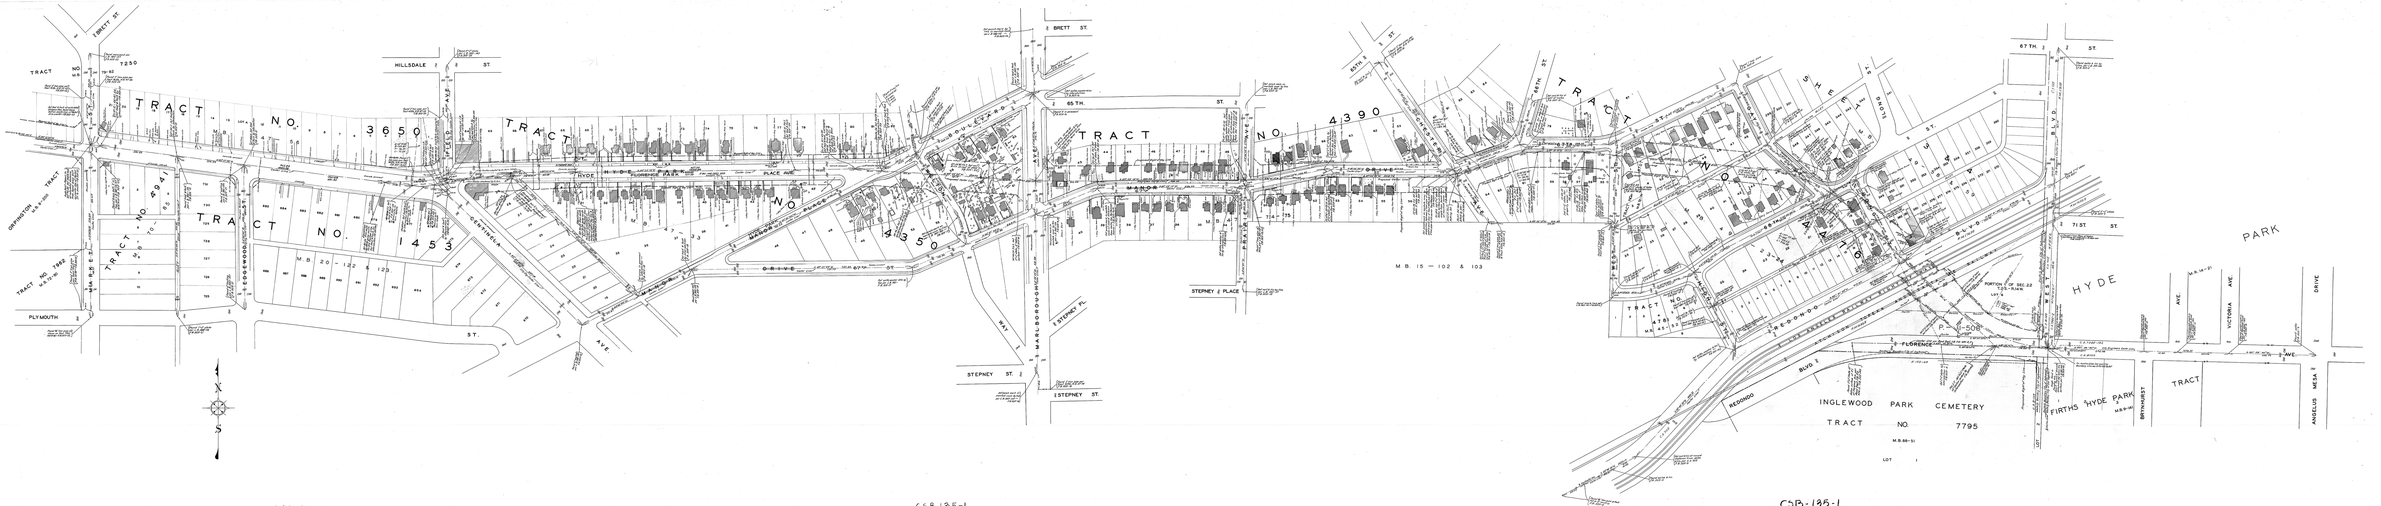

BRETT ST.
TRACT NO. 7250 M.B. 79-92
HILLSDALE ST.
FIELD AVE.
TRACT NO. 3650 M.B. 47-56
ORPINGTON TRACT M.B. 8-200
TRACT NO. 7962 M.B. 72-80
MARKET ST.
TRACT NO. 4941 M.B. 70-85
PLYMOUTH
EDGEWOOD ST.
ALLEY
TRACT NO. 1453
M.B. 20-122 & 123.
CENTINELA AVE.
HYDE PARK PLACE AVE.
FLORENCE
HYDE PARK MANOR PLACE
DRIVE 67TH ST.
MANOR
TRACT NO. 4350
M.B. 47-33
BOULEVARD
WELTON
65TH. ST.
MARLBOROUGH AVE.
STEPNEY PL.
WAY
STEPNEY ST.
TRACT NO. 4390
M.B. 47-75
MANOR DRIVE
PRAIRIE AVE.
STEPNEY PLACE
M.B. 15 — 102 & 103
65TH. ST.
CHESTER AVE.
66TH. ST.
67TH. ST.
TRACT NO. 6701
M.B. 72-71
M.B. 39-49
WEST ST.
HIGH ST.
TRACT NO. 4781 M.B. 45-52
GAY ST.
SHEET NO. 4476 M.B. 23-24
LONG ST.
68TH. ST.
M.B. 38 & 49-59
REDONDO BLVD.
LOS ANGELES RAILWAY RIGHT OF WAY
ATCHISON TOPEKA AND SANTA FE RAILWAY
PORTION OF SEC. 22 T.2S.-R.14W.
LOT 6
P-11-508
FLORENCE AVE.
67 TH. ST.
71 ST. ST.
WEST BLVD.
C.S. 7115
F.M. 17656
F.M. 16525
INGLEWOOD PARK CEMETERY
TRACT NO. 7795
M.B. 88-51
LOT 1
LOT 2
FIRTHS HYDE PARK
M.B. 9-141
HYDE PARK TRACT
M.R. 14-21
BRYNHURST AVE.
VICTORIA AVE.
ANGELUS MESA DRIVE
C.S. 7365-142
C.S. B-109
N
S

MAP OF
FLORENCE AVENUE
FROM
WEST BOULEVARD
TO
LEONA AVENUE

COUNTY SURVEYORS MAP NO. B-135
SHEET NO. 1 OF 4 SHEETS
SCALE - 1 INCH = 50 FT.
ACQUISITION AND IMPROVEMENT DISTRICT NO. 168.
WORK ORDER NO. 4168.

J.E. ROCKHOLD - COUNTY SURVEYOR.
SURVEYED FEB. 1928 — NOV. 1928.

SURVEYED UNDER INSTRUCTIONS OF THE
BOARD OF SUPERVISORS PER ORDER DATED
OCT. 24, 1927.
BEARINGS ARE BASED ON THE BEARING OF
FLORENCE AVE. PER C.S. B-109.

F.B. 325-1-127 - F.B. 381-1-15.

FIELD WORK BY...... L.D. MOORE.
OFFICE WORK BY.... A.C. JOHNSON.
.... F.A. WOOD.
CHECKED BY........ H.W.M. HIGGINS.

Sht. 24

CSB 135-1
A4 OF A4

CSB 135-1
A3 OF A4

CSB-135-1
A2 OF A4

CSB 135-1
A1 OF A4