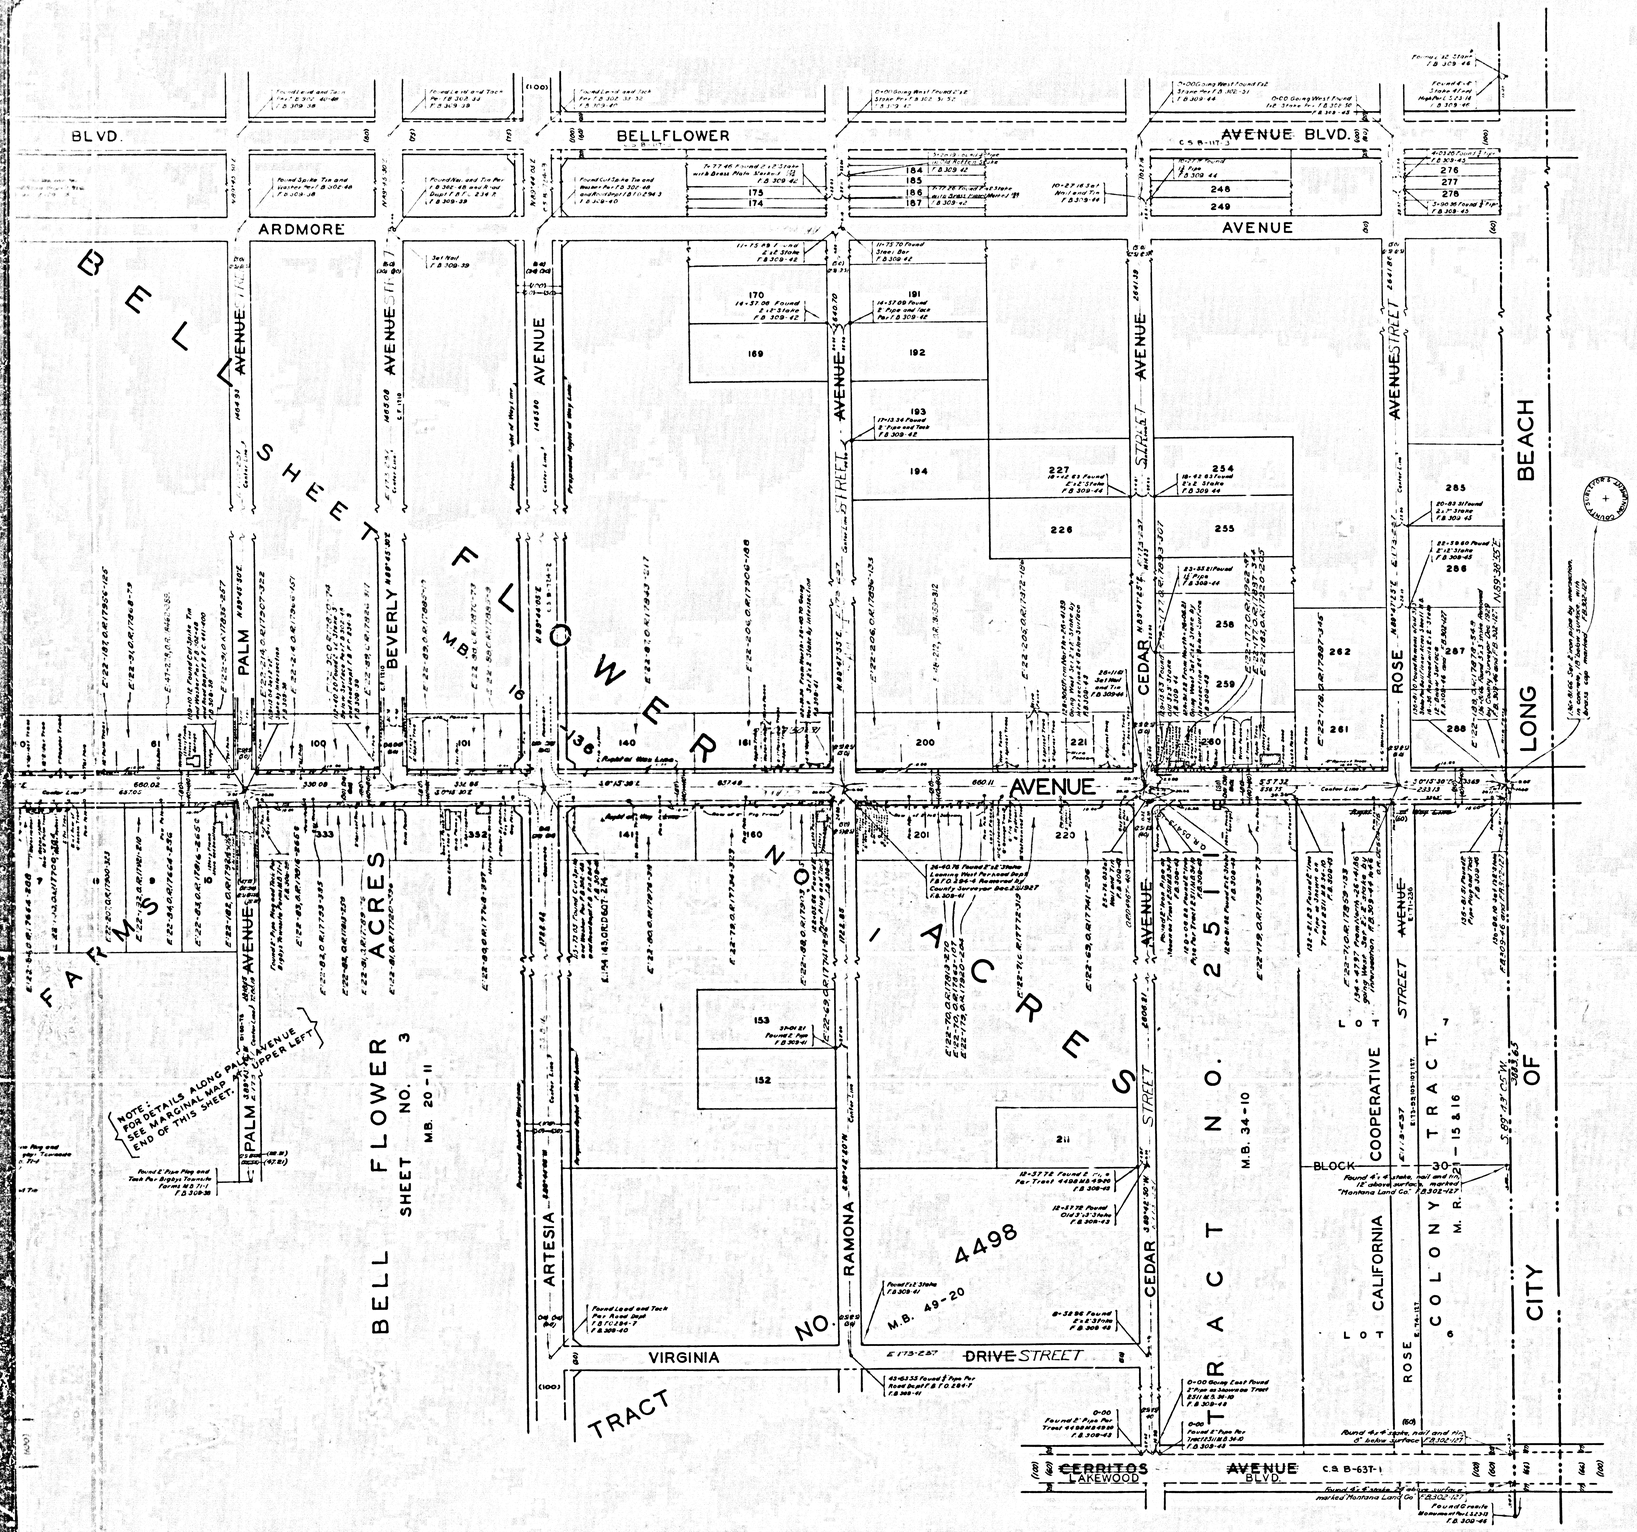


MAP OF
CLARK AVENUE
FROM
CERRITOS AVENUE
TO
SOUTH LINE BELL FLOWER ACRES

COUNTY SURVEYORS MAP Nº B-136
SCALE - 1 INCH = 100 F.T.

ACQUISITION AND IMPROVEMENT DISTRICT Nº 165
WORK ORDER Nº 4165

J.E. ROCKHOLD - COUNTY SURVEYOR
SURVEYED NOV. 1927 JAN. 1928

SURVEYED UNDER INSTRUCTIONS OF THE BOARD OF SUPERVISORS PER ORDER DATED OCT. 10 1927

BEARINGS ARE BASED ON THE BEARING OF CENTURY BOULEVARD PER C.S. B-114 SHEET 3

F B 309 - 1 - 72

FIELD WORK BY L.D.MOORE
OFFICE WORK BY L.G.CALKINS, R.H.BUTTERWORTH, P.T.DUNLAP
CHECKED BY A.H.DREW

W.S. 33

Revised - Oct. 1944 - J.D.Price.
Revised - Sept. 1945 - J.B.Price.
Revised Oct. 1949 - R.W.M.A.

CSB - 136
A1 of A4

TRACT Nº 11603

STEVENS AVENUE

BELLFLOWER BOULEVARD

SOMERSET AVENUE

ARDIS ST.

MANDALE ST.

BETTY JEAN AVE.

FAYWOOD ST.

TRACT Nº 13735.

M. B. 292-9,10,11

TRACT Nº 11604

M. B. 211-11

M. B. 214-20

BOULEVARD STREET

NICHOLS ST.

IVES STREET AVENUE

JEFFERSON STREET AVENUE

DARNELL STREET AVENUE

LINDEN STREET

RENDALIA STREET

TRACT NO. 5252

M.B. 62-1-2

RENDALIA

SHEET NO. 2

M.B. 18-57

MASTER PLAN OF HIGHWAYS

BOULEVARD

FLORA VISTA STREET

AVENUE

ATCHISON TOPEKA & SANTA FE RAILROAD RIGHT OF WAY

PACIFIC AVENUE

WAY

TRACT NO. 5252

M.B. 60-86

HARVARD STREET AVENUE

LOS ANGELES STREET AVENUE

62

M.B. 54-71,72.

TRACT NO. 11734

M.B. 214-34,35,36.

GREENWELL ST.

WANETTE AVE.

TRACT NO. 11951

M.B. 221-11,12

TRACT NO. 5945

M.B. 65-50

RENDALIA POULTRY SPRINGS

M.B. 12-68

LIBLEN AVE.

MANDALE

TRACT G

PAT. 2-202-205

FAYWOOD

TOUCHWOOD AVE.

BAYOU AVE.

COMPTON AVENUE

WASHINGTON AVENUE

LOT 16 - BLOCK 12, CALIFORNIA COOPERATIVE COLONY TRACT M.R. 21-15,16

TRACT NICHOLS IVES

VIRGINIA DRIVE

SANTA ANA AVENUE

LOT 32 - BLOCK 18, CALIFORNIA COOPERATIVE COLONY TRACT M.R. 21-15,16.

CENTER STREET

ELECTRIC RAILWAY

PACIFIC

CERRITOS AVENUE

LAKEWOOD BOULEVARD

ALPHA AVENUE

BETA AVENUE

HARVARD STREET AVENUE

TRACT NO. 8123

M.B. 123

LOS ANGELES STREET AVENUE

TRACT M.B. 16

VIRGINIA

CSB - 136

A3 of A4

MARGINAL MAP

SCALE: 1 INCH = 50 FT.

THIS MAP ADDED TO TRACING AUGUST-1948.

BIGBY'S TOWNSITE FARMS M.B. 71-1.

BELL FLOWER ACRES SHEET Nº 3 M.B. 20-11.

333

352

PALM AVE.

BEVERLY AVE.

ARTESIA AVE.

CLARK AVENUE

CHARLEMAGNE AVE.

PREMIERE AVE.

FIDLER AVE.

GREENBRIER ROAD

ALLEY

VAN RUITEN AVE.

ROSECRANS AVE.

MAPLEWOOD AVE.

FOSTER ROAD

CERRITOS AVENUE

CLARK

BLAINE AVENUE

ARDIS

MANDALE

LIBLEN

PAT. 2-202-203

TRACT Nº 13109

M.B. 321-18/19 & 20

TRACT Nº 14813

M.B. 338-21/23

TRACT Nº 11734

M.B. 214-34,35 & 36

M.B. 54-71-72

TRACT NO. 8898

M.B. 118-21

TRACT NO. 5501

M.B. 60-85

DOWNEY CEMETERY ROAD

LAKEWOOD BLVD.

DOWNEY AVE.

CRAWFORD STREET

CURTIN & GARDENDALE ROAD

GRANT AVENUE

COLLEGE PARAMOUNT BLVD.

AVENUE


SECTION 16 T3S R12W

M.R. 15-32 - M.R. 32-18

Note - The alignment of the secondary highway proposed in the master plan of highways, not established October, 1949

CSB - 136

A4 of A4

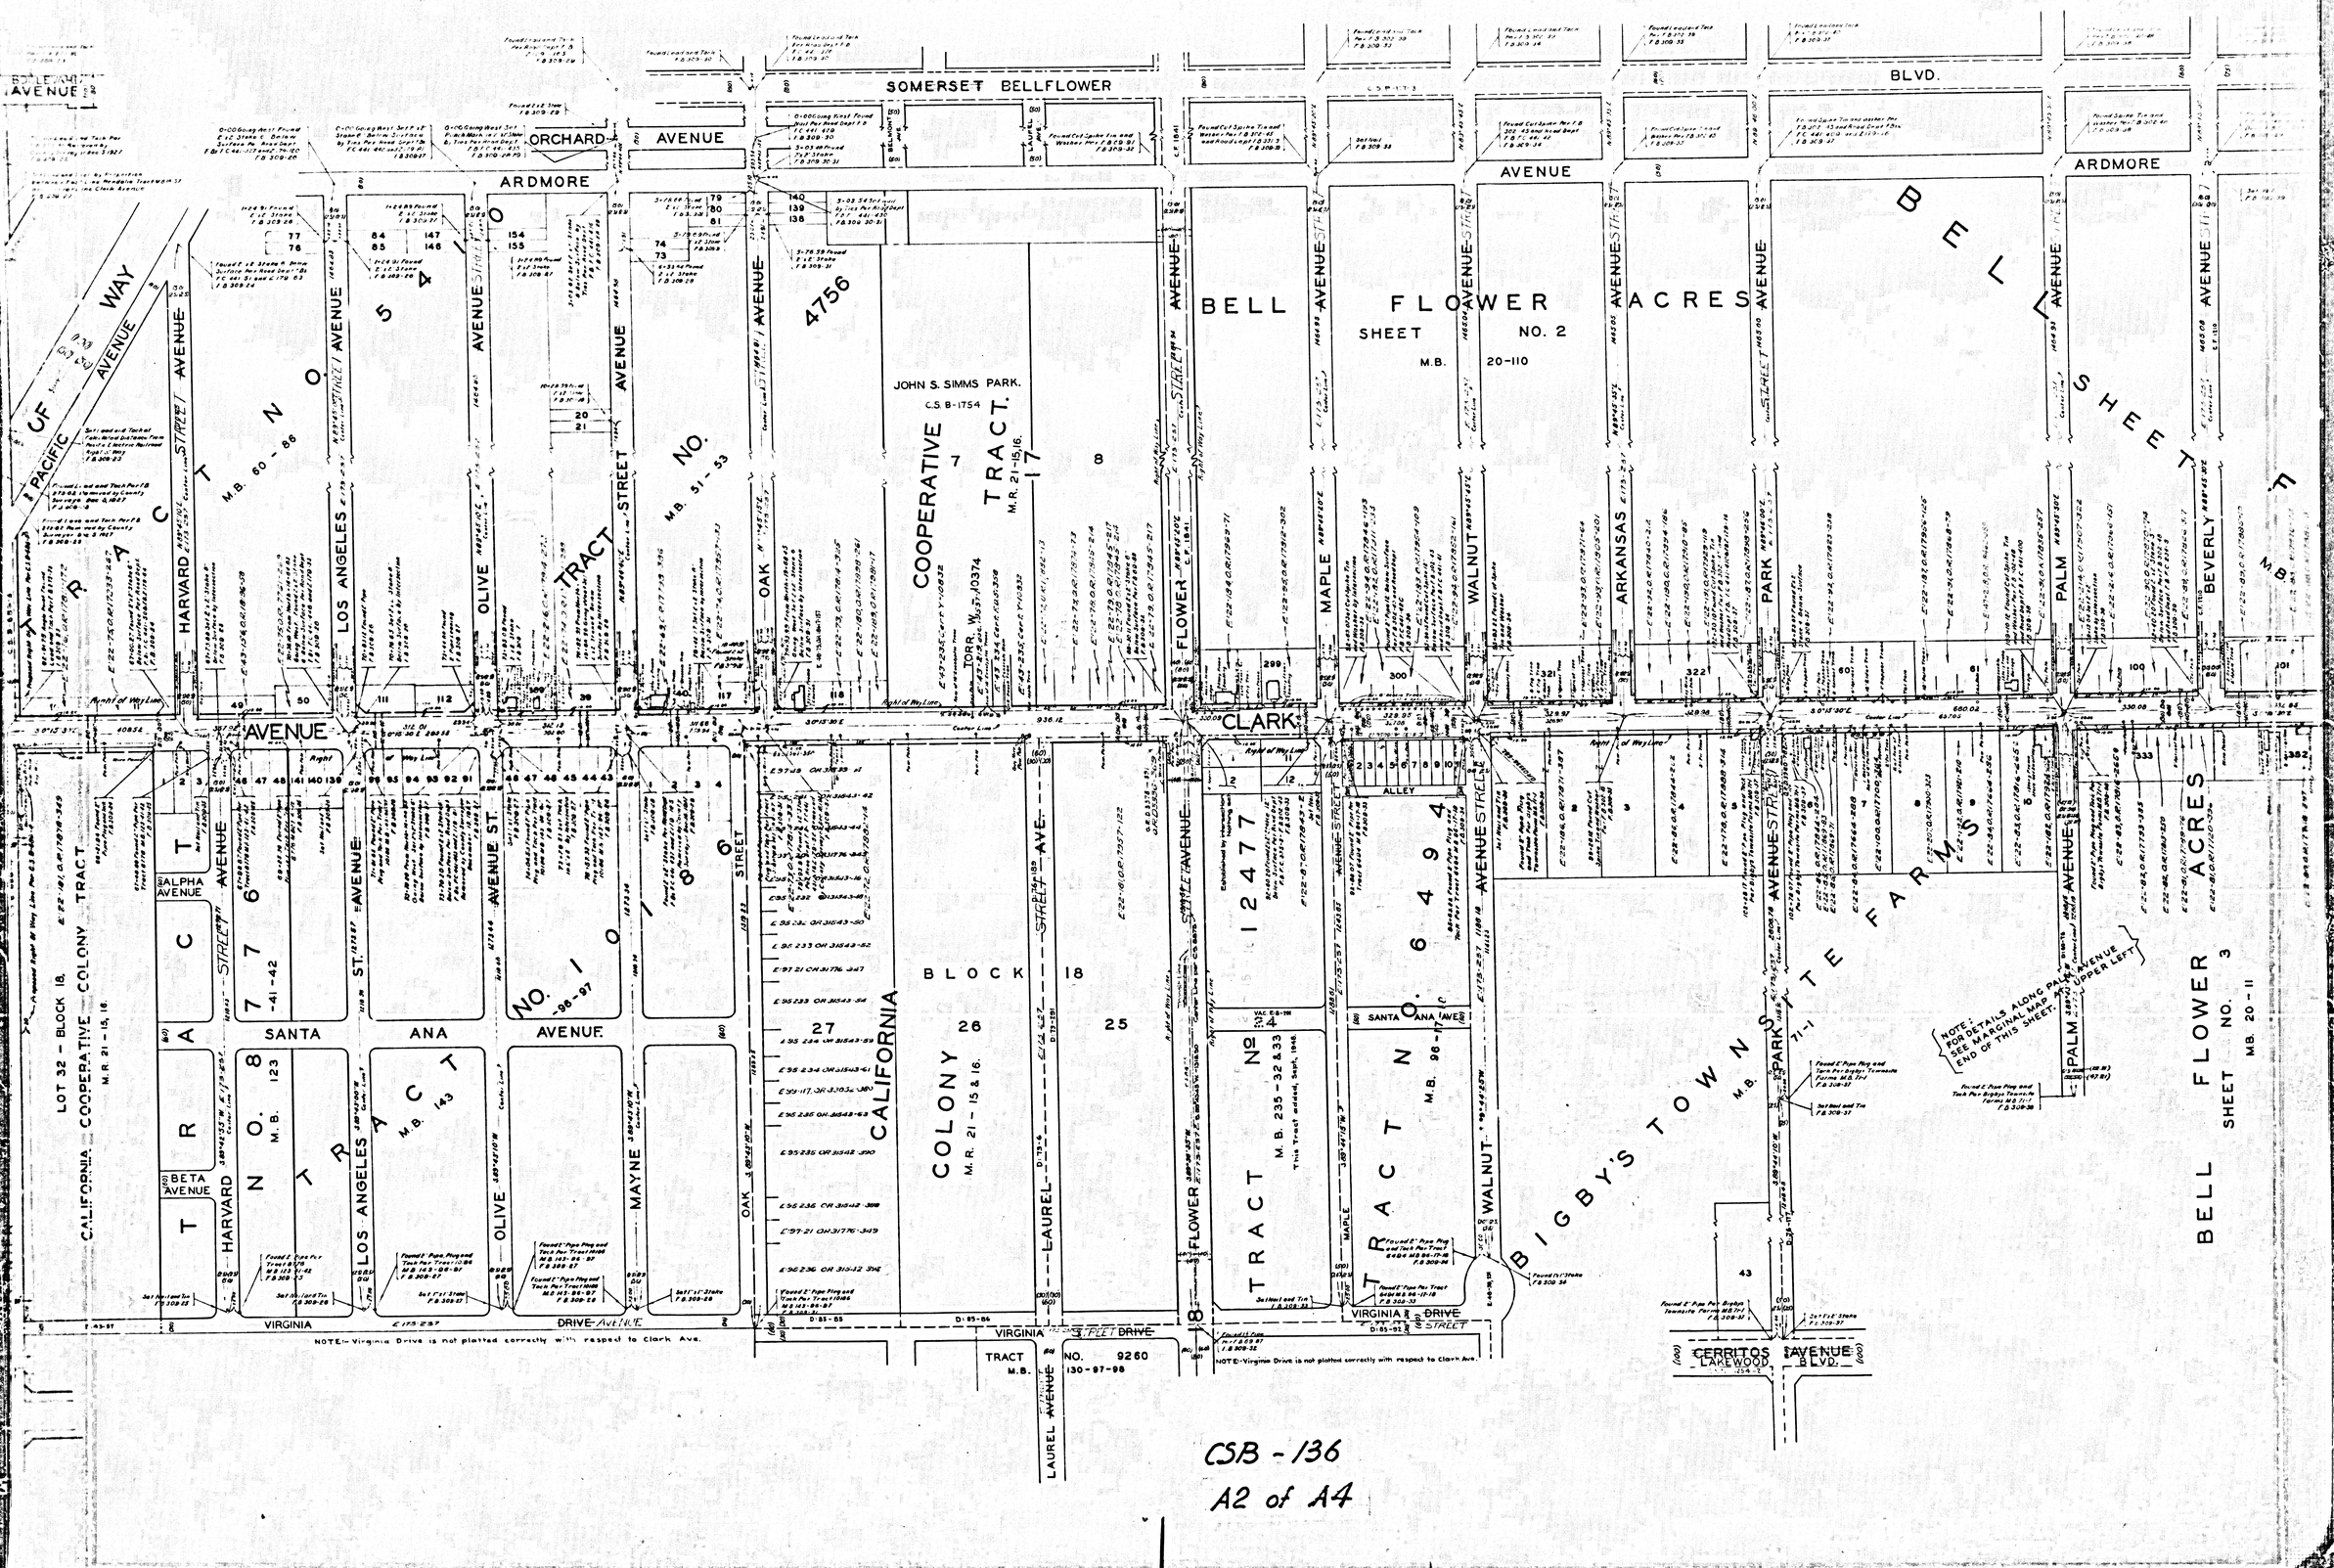

CSB - 136

A2 of A4