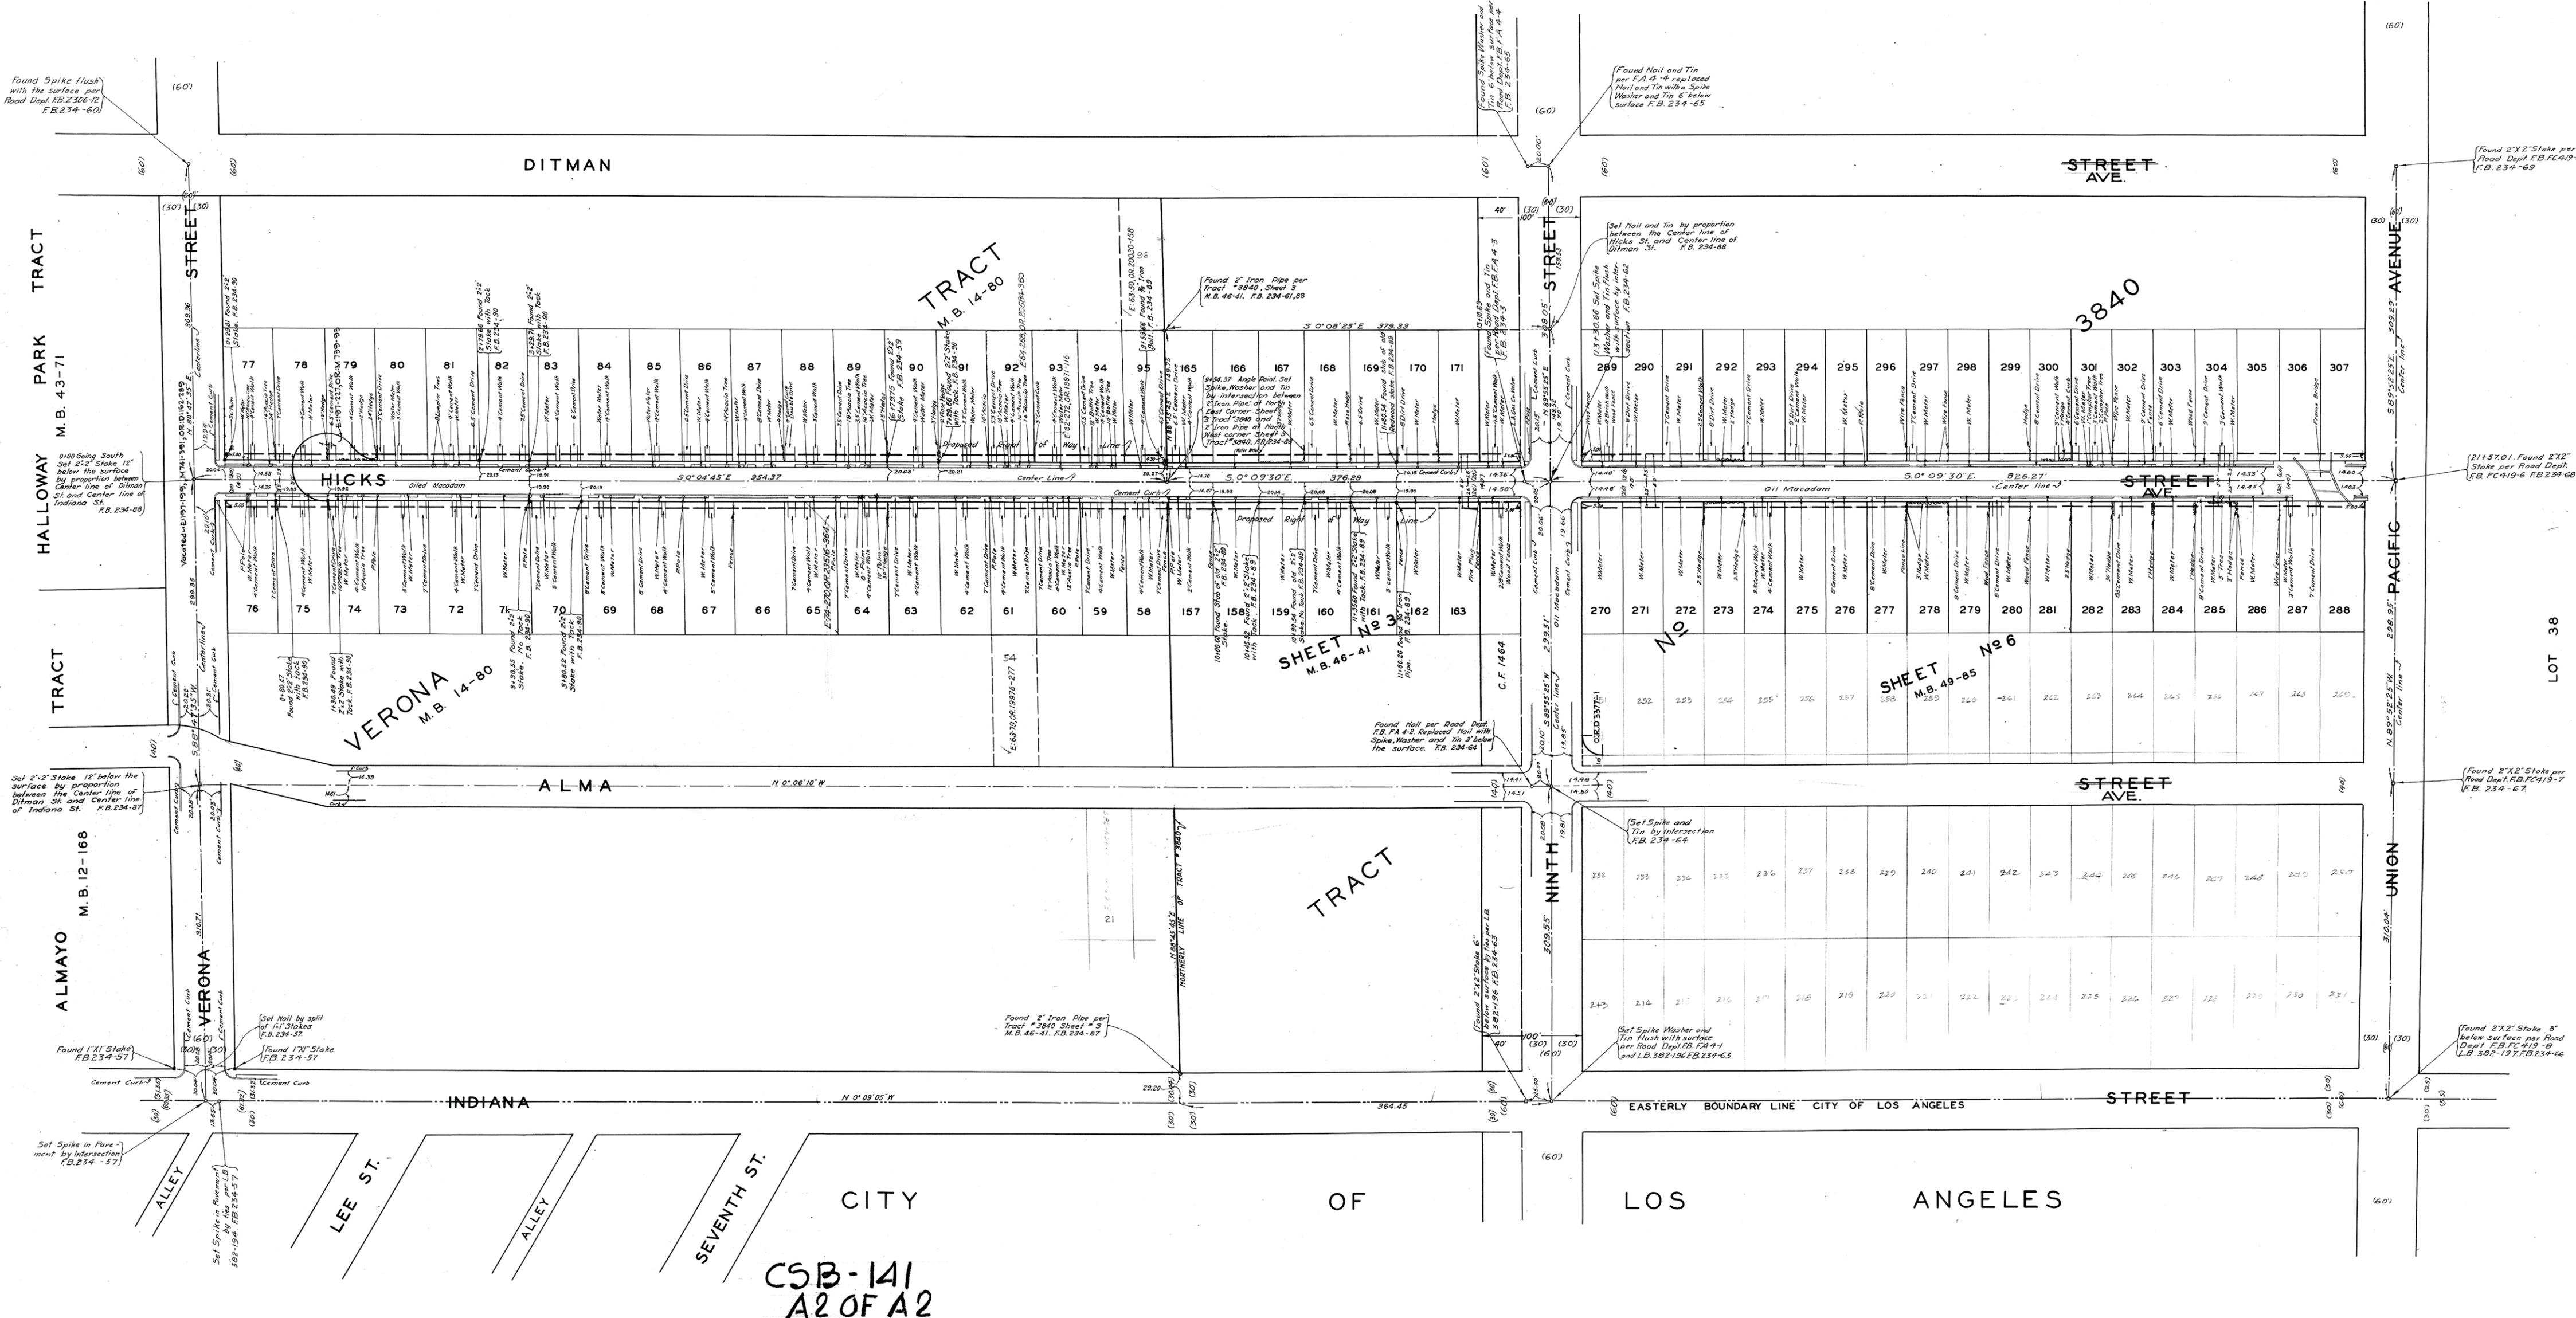


MAP OF
HICKS STREET
FROM
VERONA STREET
TO
UNION PACIFIC AVENUE
COUNTY SURVEYORS MAP NO B-141
SCALE - 1 INCH = 50 FT.
ACQUISITION AND IMPROVEMENT DISTRICT NO 193
WORK ORDER NO 4193
J.E. ROCKHOLD - COUNTY SURVEYOR
SURVEYED MARCH 1928
SURVEYED UNDER INSTRUCTIONS OF THE
BOARD OF SUPERVISORS PER ORDER DATED
JANUARY 16 1928
BEARINGS ARE BASED ON THE BEARING OF
HICKS STREET AS SHOWN ON TRACT NO 3840 MB 49-85
F.B. 234-56-90
FIELD WORK BY... K.V. MORIN
OFFICE WORK BY... H.E. CLYNE
CHECKED BY... A.C. JOHNSON

CSB-141
A1 OF A2