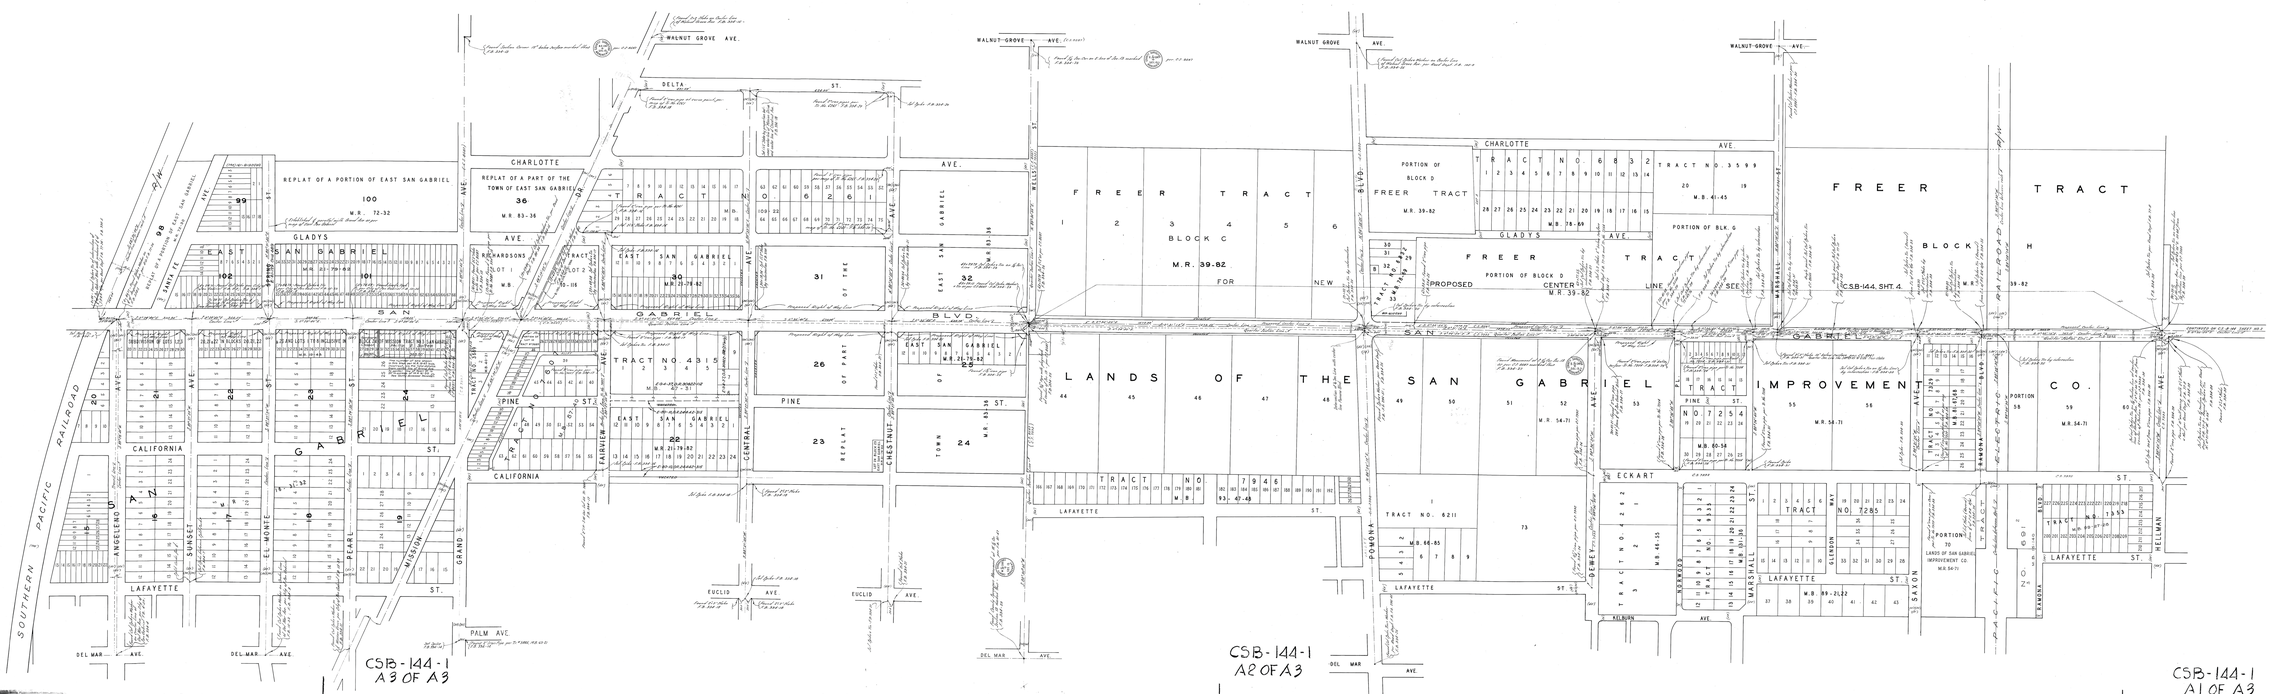


MAP OF

SAN GABRIEL BOULEVARD

FROM

ANGELENO AVE. TO THE RIO HONDO

COUNTY SURVEYORS MAP NO. B-144

SHEET NO. 1 OF 4 SHEETS

SCALE 1"=100'

ACQUISITION & IMPROVEMENT DISTRICT NO. 181

J.E. ROCKHOLD COUNTY SURVEYOR

SURVEYED IN MARCH 1928 UNDER AGREEMENT DATED FEB. 14TH 1928 BETWEEN THE BOARD OF SUPERVISORS AND FRANK GILLELEN. BEARINGS ARE BASED ON THE BEARING OF THE CENTER LINE OF GRAND AVENUE AS SHOWN ON COUNTY SURVEYORS MAP NO. 7332

F.B. 334-1-99

FIELD WORK BY-GLENN JOHNSON
OFFICE WORK BY- L.D. GIFFORD & D.A. STONE.
CHECKED BY- R.D. SPENCER

SUR-44