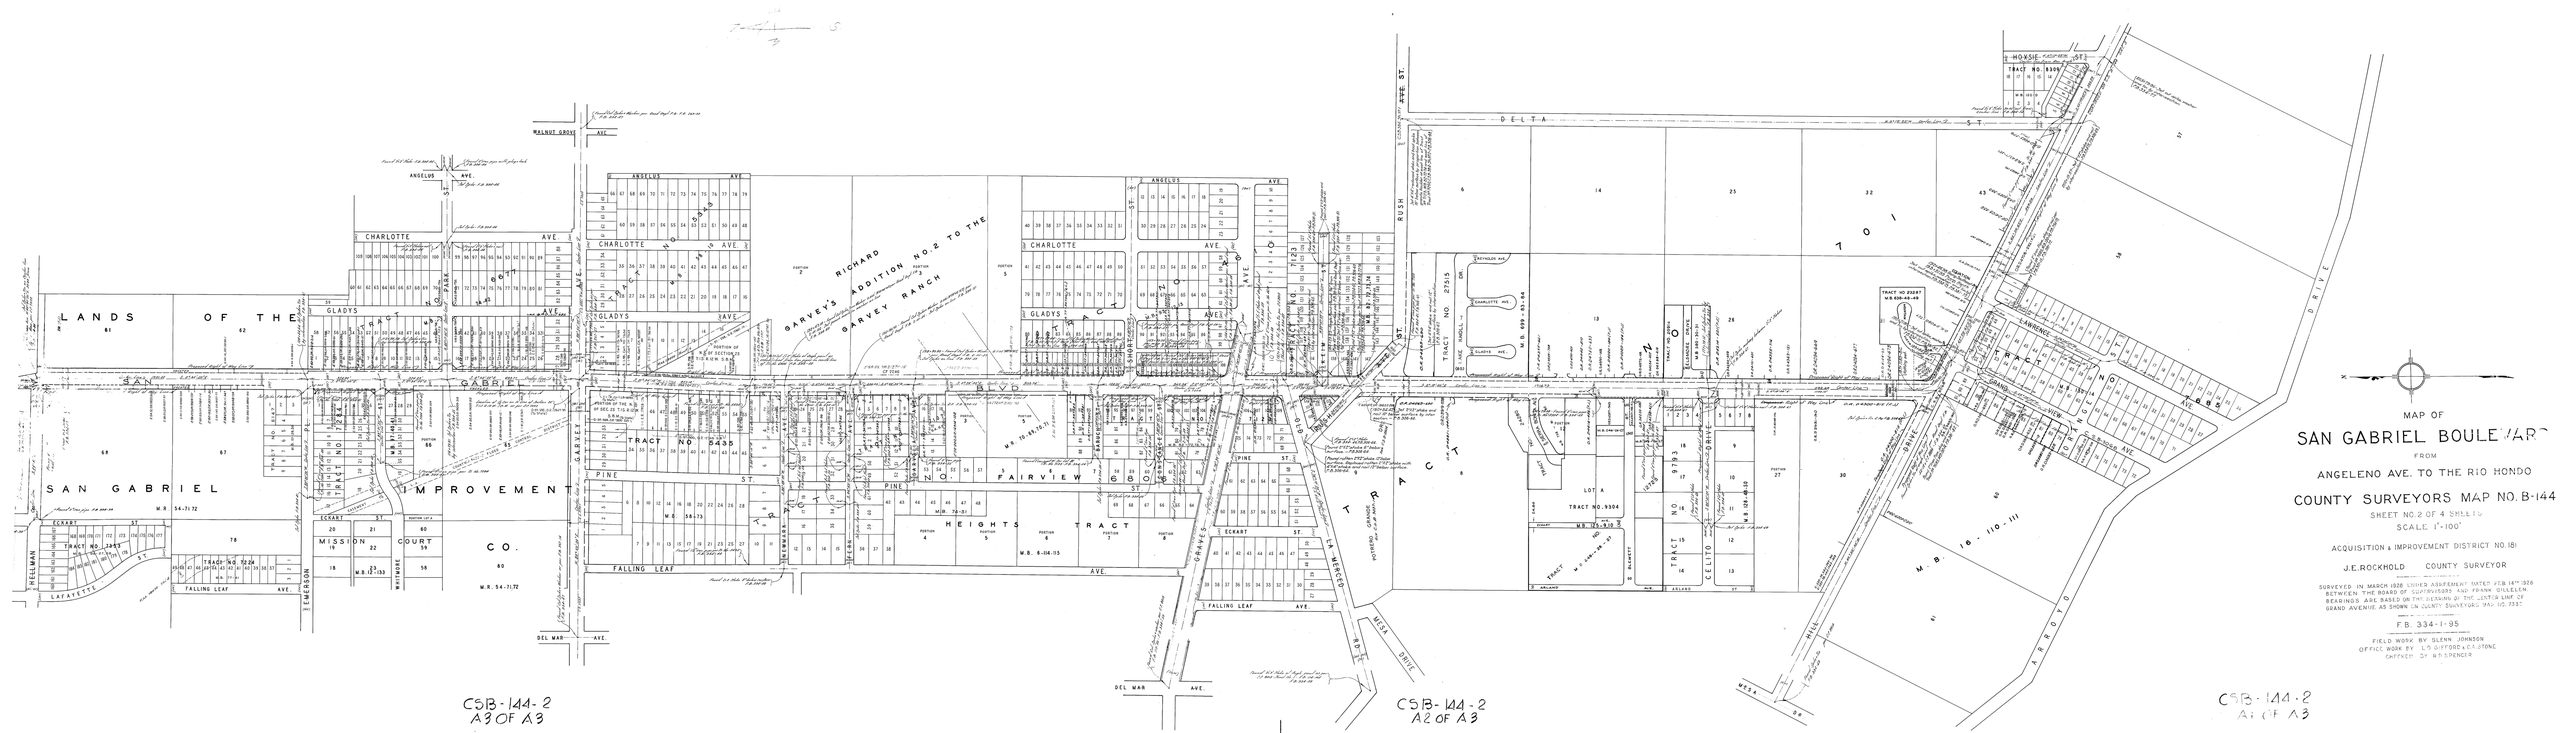

LANDS OF THE
SAN GABRIEL IMPROVEMENT CO.
M.R. 54-71,72
TRACT NO. 5435
TRACT NO. 1226
TRACT NO. 2457
GARVEY'S ADDITION NO. 2 TO THE GARVEY RANCH
GARVEY RANCH
SAN GABRIEL BLVD.
FAIRVIEW HEIGHTS TRACT
M.B. 6-104,115
TRACT NO. 7213
M.B. 99-28,29
TRACT NO. 2757.5
M.B. 699-26,28
TRACT NO. 9304
M.B. 124-9,10
TRACT NO. 9793
M.B. 129-48,49
TRACT NO. 8395
M.B. 110-111
TRACT NO. 2328?
M.B. 436-46,49
DELTA
RUSH ST.
MESA DRIVE
GRAND VIEW DRIVE
LAWRENCE AVE.
CHARLOTTE AVE.
GLADYS AVE.
ANGELUS AVE.
ECKART ST.
PINE ST.
FALLING LEAF AVE.
DEL MAR AVE.
WALNUT GROVE AVE.
LAFAYETTE ST.
HELLMAN AVE.
EDMUNDSON AVE.
MISSION COURT
WHITMORE AVE.
GARVEY AVE.
RAMONA BLVD.
VALLEY BLVD.
SAN GABRIEL RIVER
RIO HONDO
MAP OF
SAN GABRIEL BOULEVARD
FROM
ANGELENO AVE. TO THE RIO HONDO
COUNTY SURVEYORS MAP NO. B-144
SHEET NO. 2 OF 4 SHEETS
SCALE 1"=100'
ACQUISITION & IMPROVEMENT DISTRICT NO. 181
J.E. ROCKHOLD COUNTY SURVEYOR
SURVEYED IN MARCH 1928 UNDER AGREEMENT DATED FEB. 14TH 1928 BETWEEN THE BOARD OF SUPERVISORS AND FRANK GILLELEN.
BEARINGS ARE BASED ON THE BEARING OF THE CENTER LINE OF GRAND AVENUE, AS SHOWN ON COUNTY SURVEYORS MAP NO. 7337.
F.B. 334-1-95
FIELD WORK BY GLENN JOHNSON
OFFICE WORK BY L.O. GIFFORD & CARSTONE
CHECKED BY M.S. SPENCER
CSB-144-2
A3 OF A3
CSB-144-2
A2 OF A3
CSB-144-2
A1 OF A3