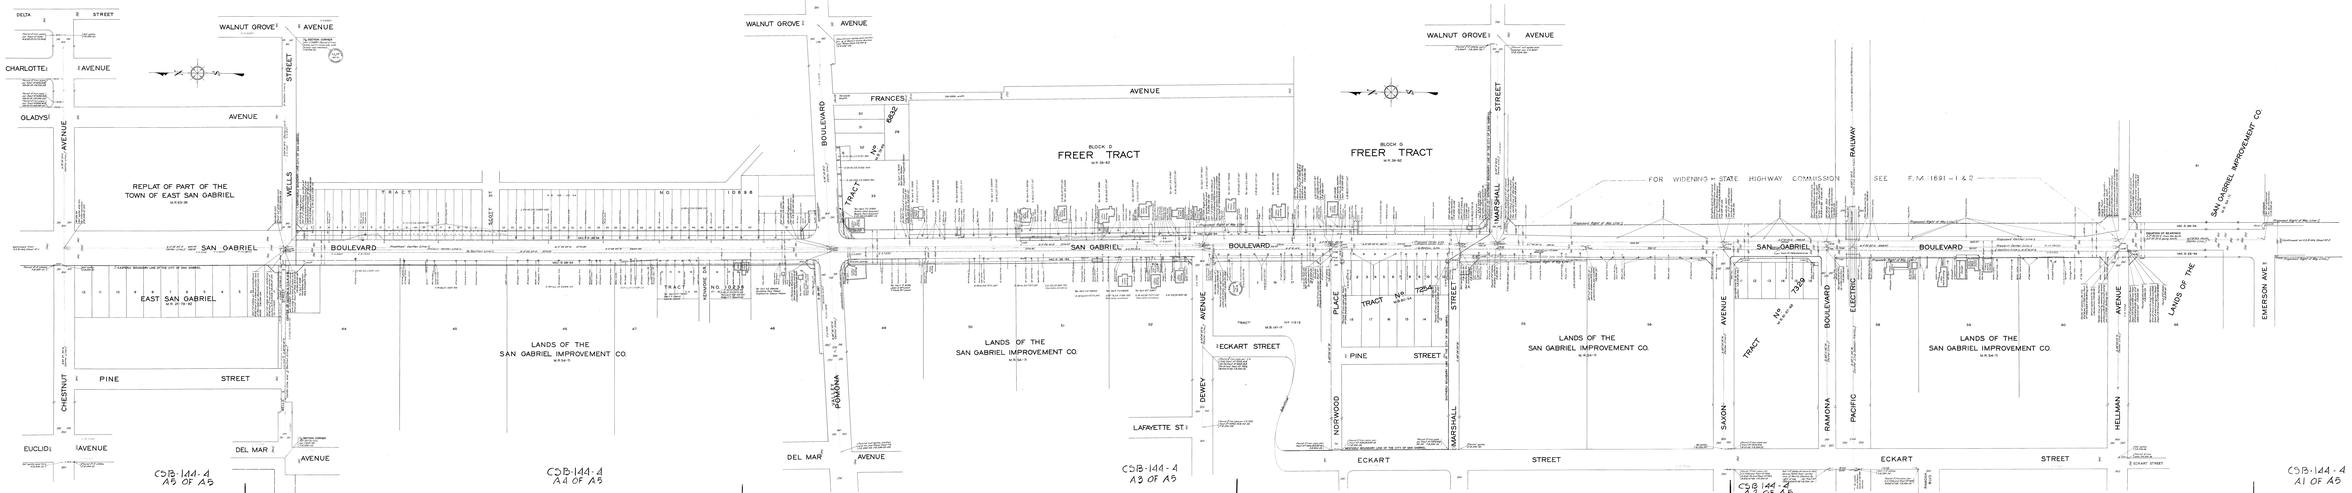


MAP OF
SAN GABRIEL BOULEVARD
FROM
WELLS STREET
TO
HELLMAN AVENUE

COUNTY SURVEYORS MAP NO B1464
SHEET 4 OF 5 SHEETS
SCALE 1 INCH = 40 FT.

ASSESSOR'S MAP REFERENCE AS TO BOOK, PAGE AND NO. OF MAP

J.E.ROCHOLL - COUNTY SURVEYOR
BY ROBERT M. MAU - DEPUTY
SURVEYED UNDER AGREEMENT OF THE BOARD OF SUPERVISORS DATED DECEMBER 19, 1950
BEARINGS AND DISTANCES ARE IN TERMS OF THE BEARING AND DISTANCE SHOWN ON R.S. 7-102 AS BEING N 0° 28' 30" W

FIELD WORK BY ... M. C. HOPKINS
DRAWN BY ... M. C. HOPKINS
OFFICE WORK BY ... J.F. CALDERON
CHECKED BY ... R.M. MAU

NOTE: ALL BEARINGS AND DISTANCES SHOWN HEREON ARE IDENTICAL WITH THOSE SHOWN ON THE MAPS OF RECORD REFERRED TO HEREIN, UNLESS OTHERWISE NOTED.