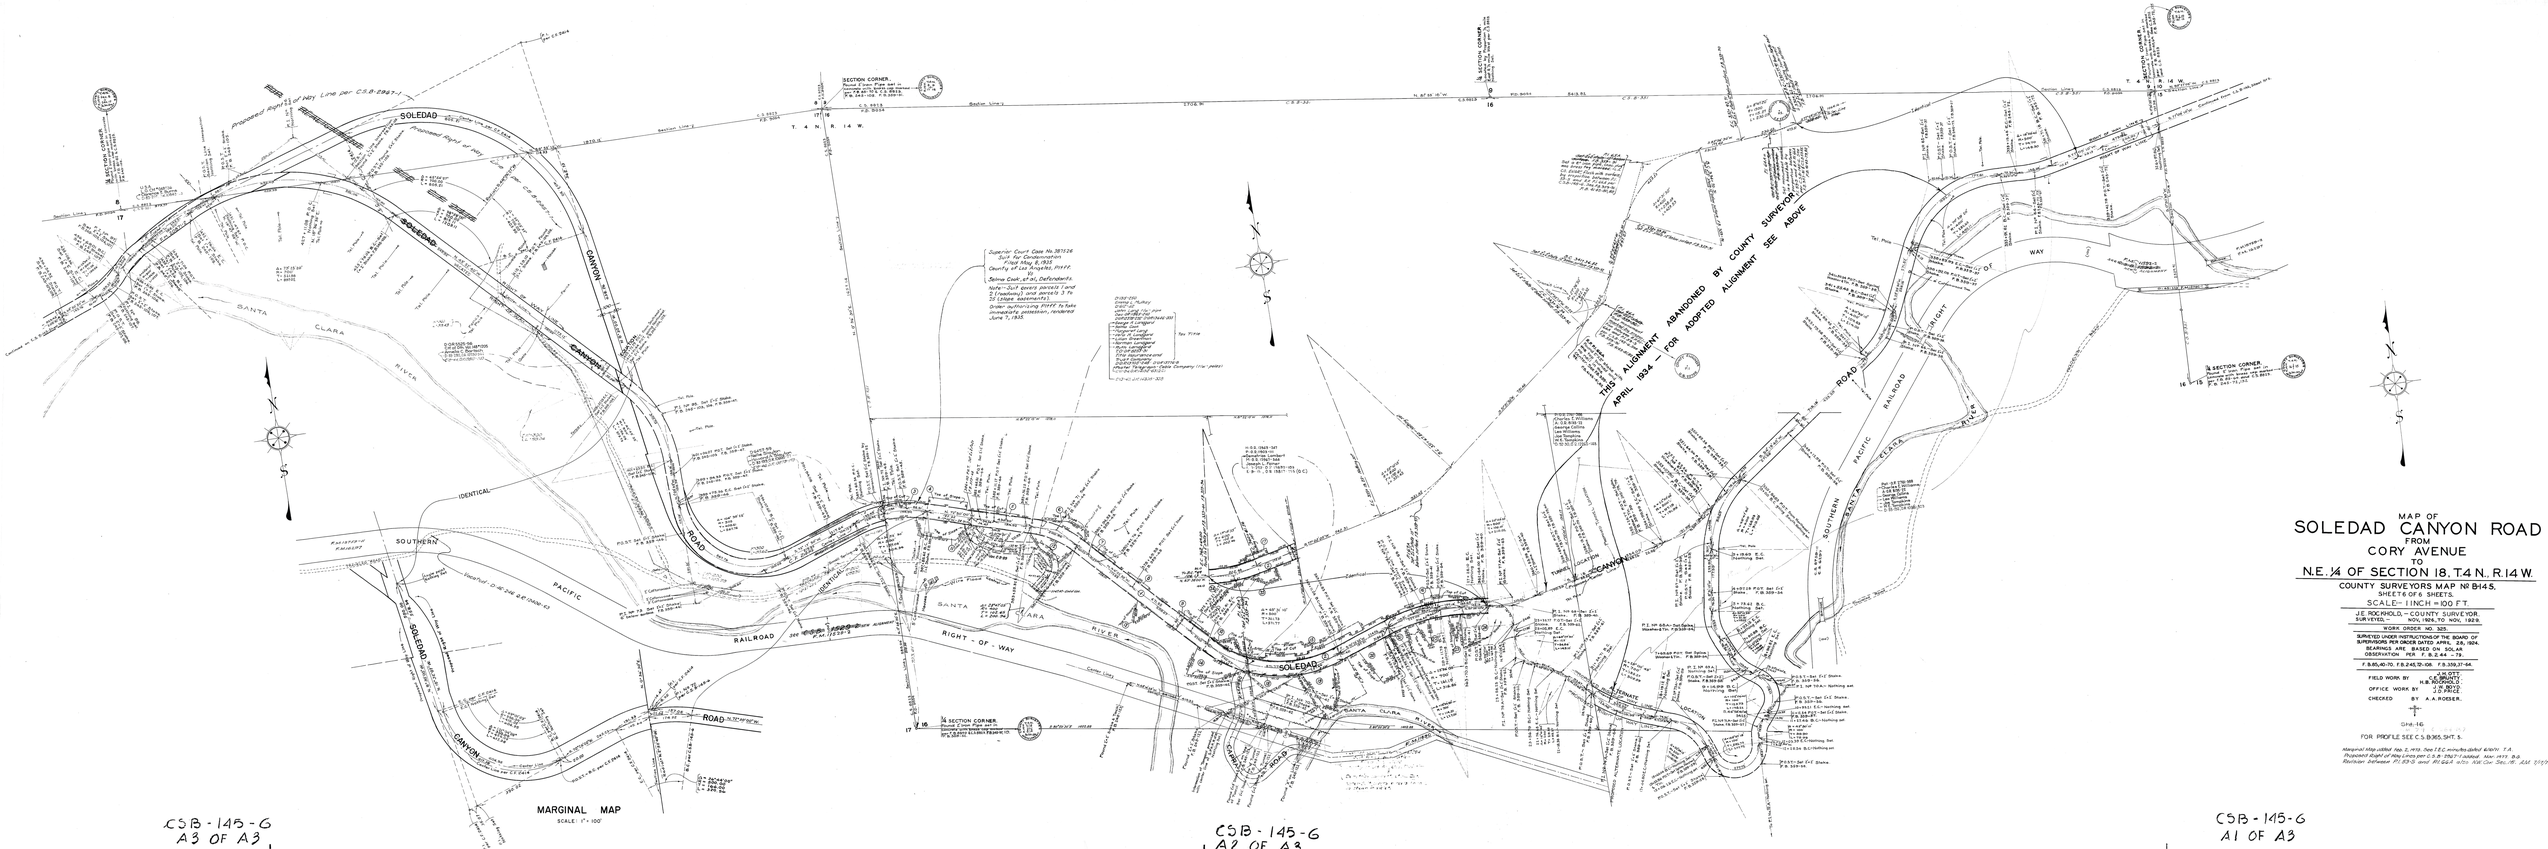


CSB-145-6
A3 OF A3

CSB-145-6
A2 OF A3

CSB-145-6
A1 OF A3

MAP OF
SOLEDAD CANYON ROAD
FROM
CORY AVENUE
TO
N.E. ¼ OF SECTION 18, T.4 N., R.14 W.

COUNTY SURVEYORS MAP № B145.
SHEET 6 OF 6 SHEETS.

SCALE: 1 INCH = 100 FT.

J.E. ROCHHOLD — COUNTY SURVEYOR.
SURVEYED — NOV. 1926, TO NOV. 1929.

WORK ORDER NO. 320.

SURVEYED UNDER INSTRUCTIONS OF THE BOARD OF SUPERVISORS PER ORDER DATED APRIL 25, 1924.

BEARINGS ARE BASED ON SOLAR OBSERVATION PER F.B. 8-E 44 - 78.

F.B.85,40-70. F.B.245,72-108. F.B.359,37-64.

FIELD WORK BY — A.M. DITT, C.E. ASSISTANT, H.B. SMITH, C.W. PRICE, J.D. PRICE

OFFICE WORK BY —

CHECKED BY A.A. RIDDER.

Sht-16

FOR PROFILE SEE C.S.B.365, SHT. 3.

Marginal Map added Feb. 2, 1970. See T.B.C. minutes dated March 7, A. Proposed Right of Way Lines per C.S.B. 2967-1 added Mar. 1970. B.D. Revision between P.I. 83-5 and P.I. 84-4 etc. Rel. Cor. Sec. 18 Add. 1979