


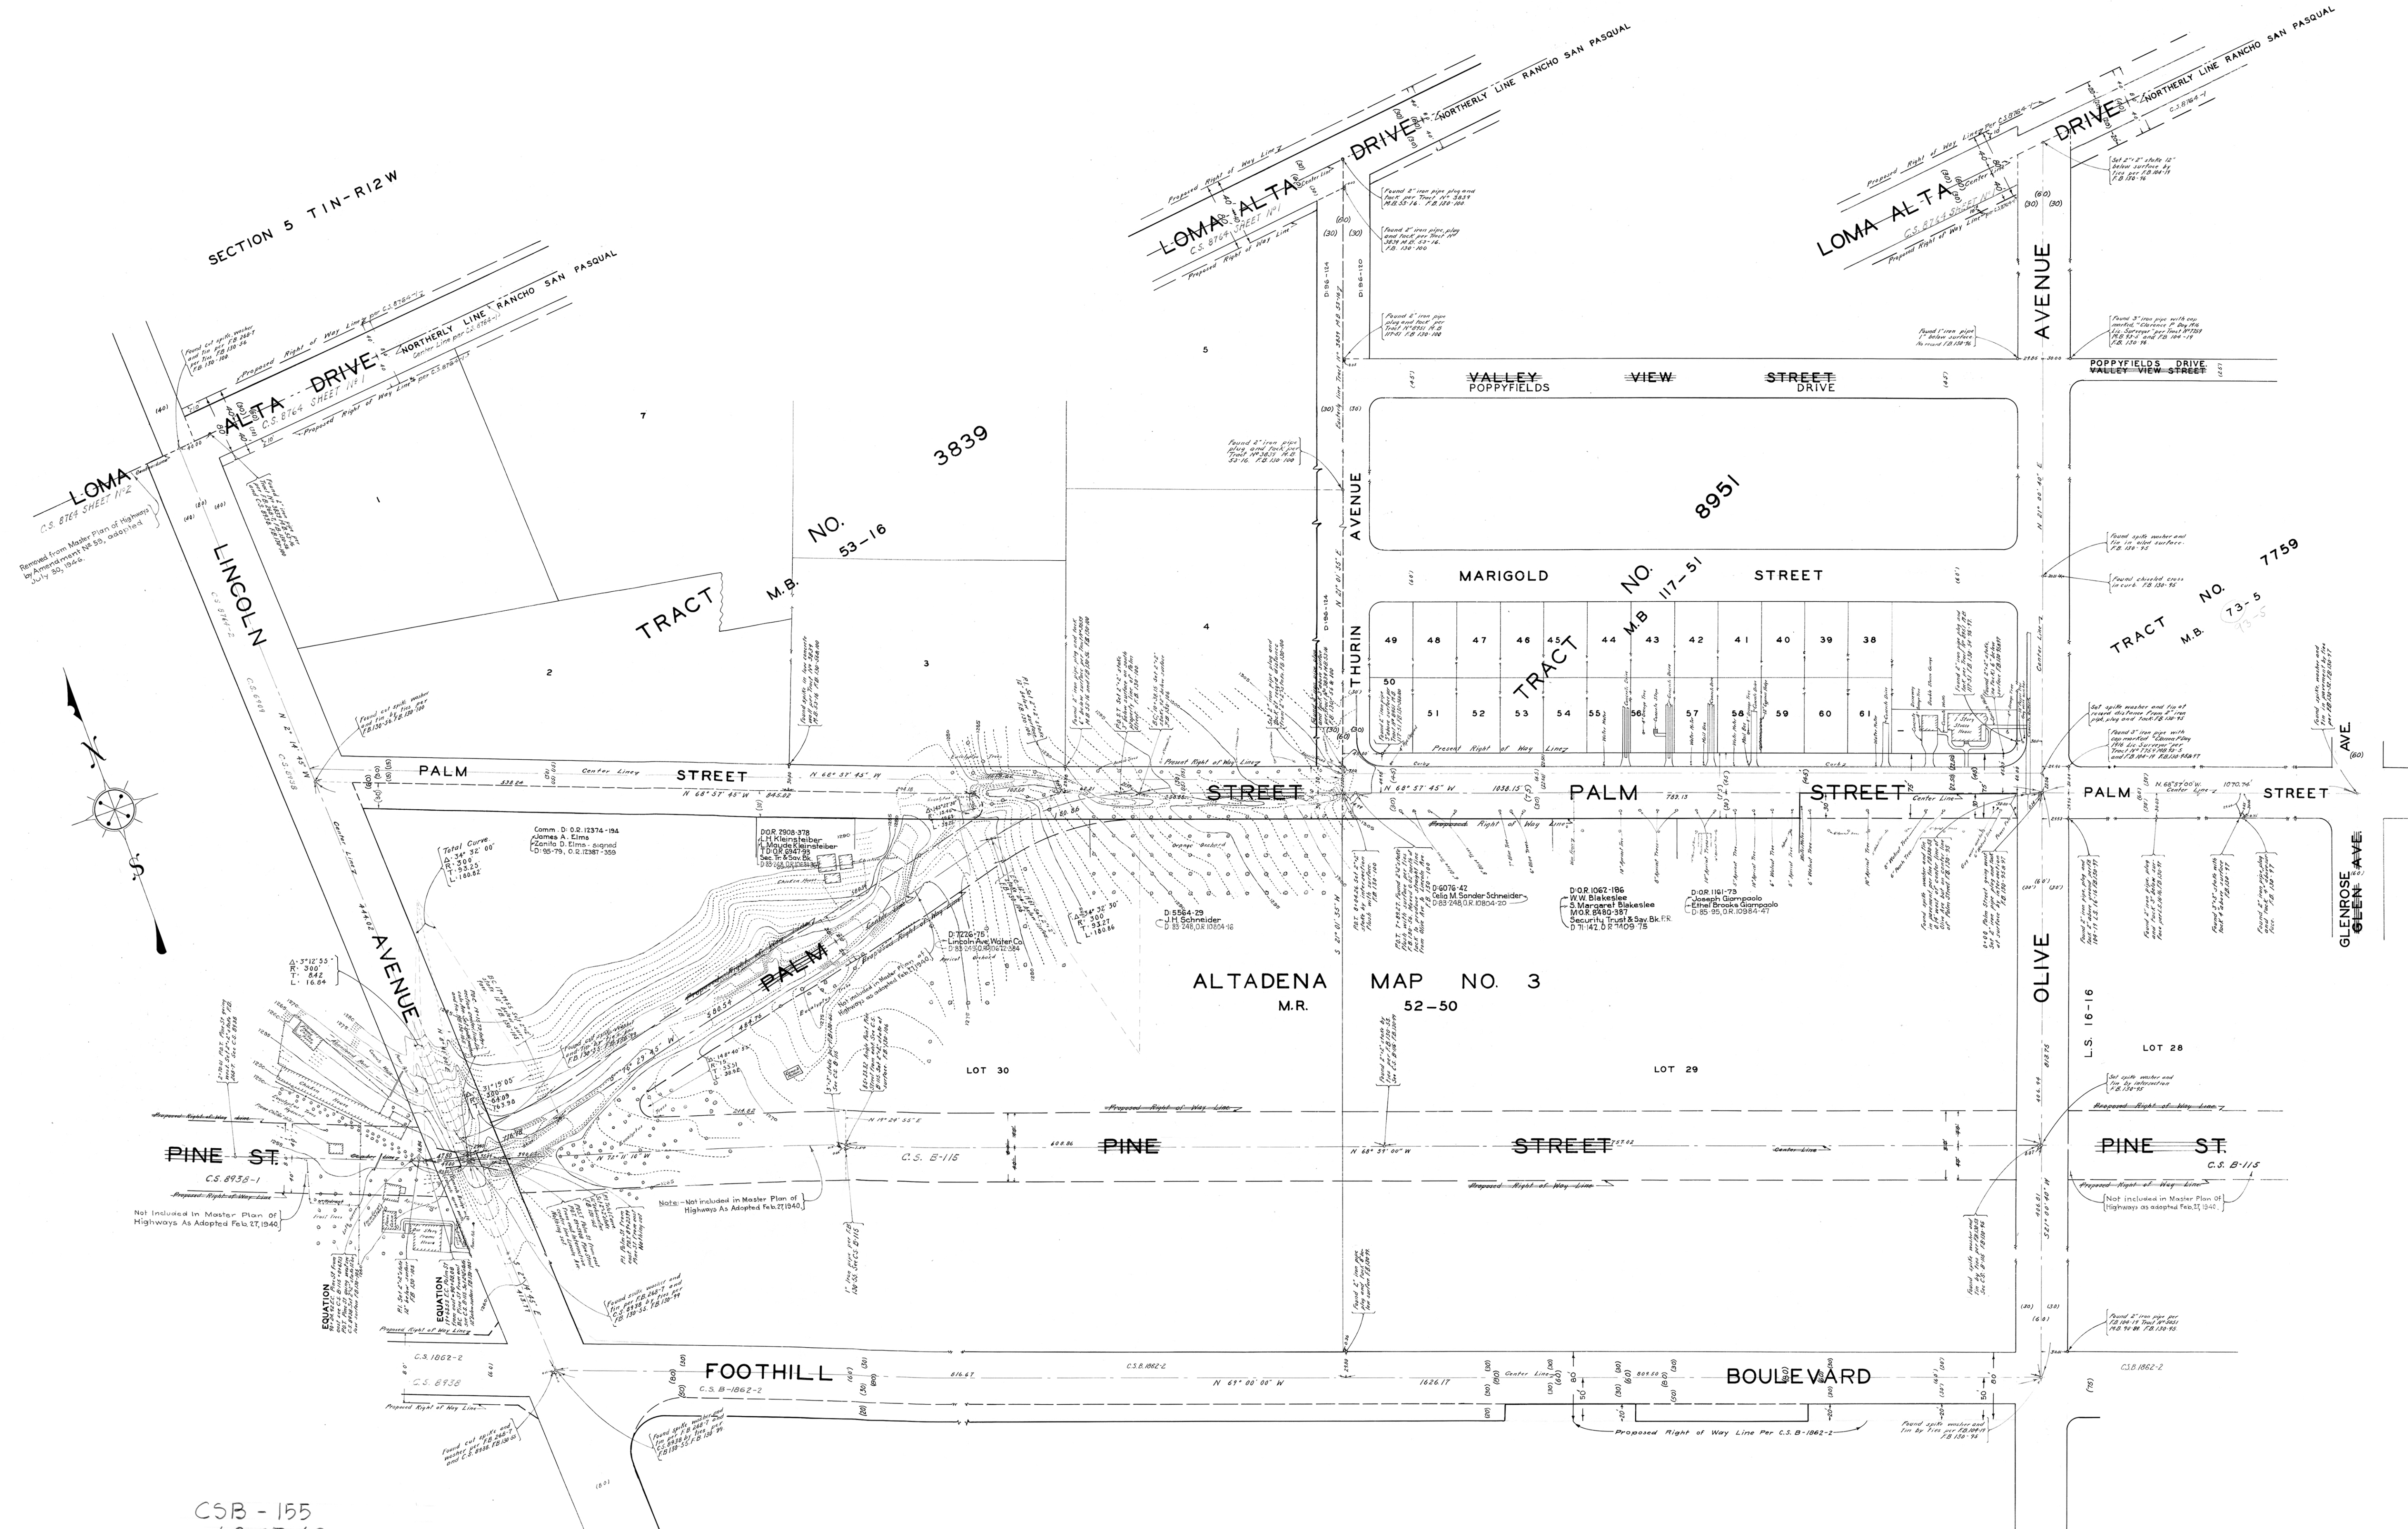

MAP OF
PALM STREET
FROM
OLIVE AVENUE
TO
LINCOLN AVENUE
COUNTY SURVEYORS MAP NO. B-155
SCALE - 1" = 50 FT.
WORK ORDER NO. 793
JEROCKHOLD-COUNTY SURVEYOR
SURVEYED APRIL 1928
SURVEYED UNDER INSTRUCTIONS OF THE
BOARD OF SUPERVISORS PER ORDER DATED
FEBRUARY 2, 1928.
BEARINGS ARE BASED ON THE BEARING OF
PROPOSED CENTER LINE OF PINE STREET
AS SHOWN ON C.S. MAP NO. 8938.
F.B. 130-92-III
FIELD WORK BY: H.S. JOHNSON.
OFFICE WORK BY: W.B. BLACKMER.
CHECKED BY: H.U.H. 3315.

C.S.B. - 155
A2 OF A2