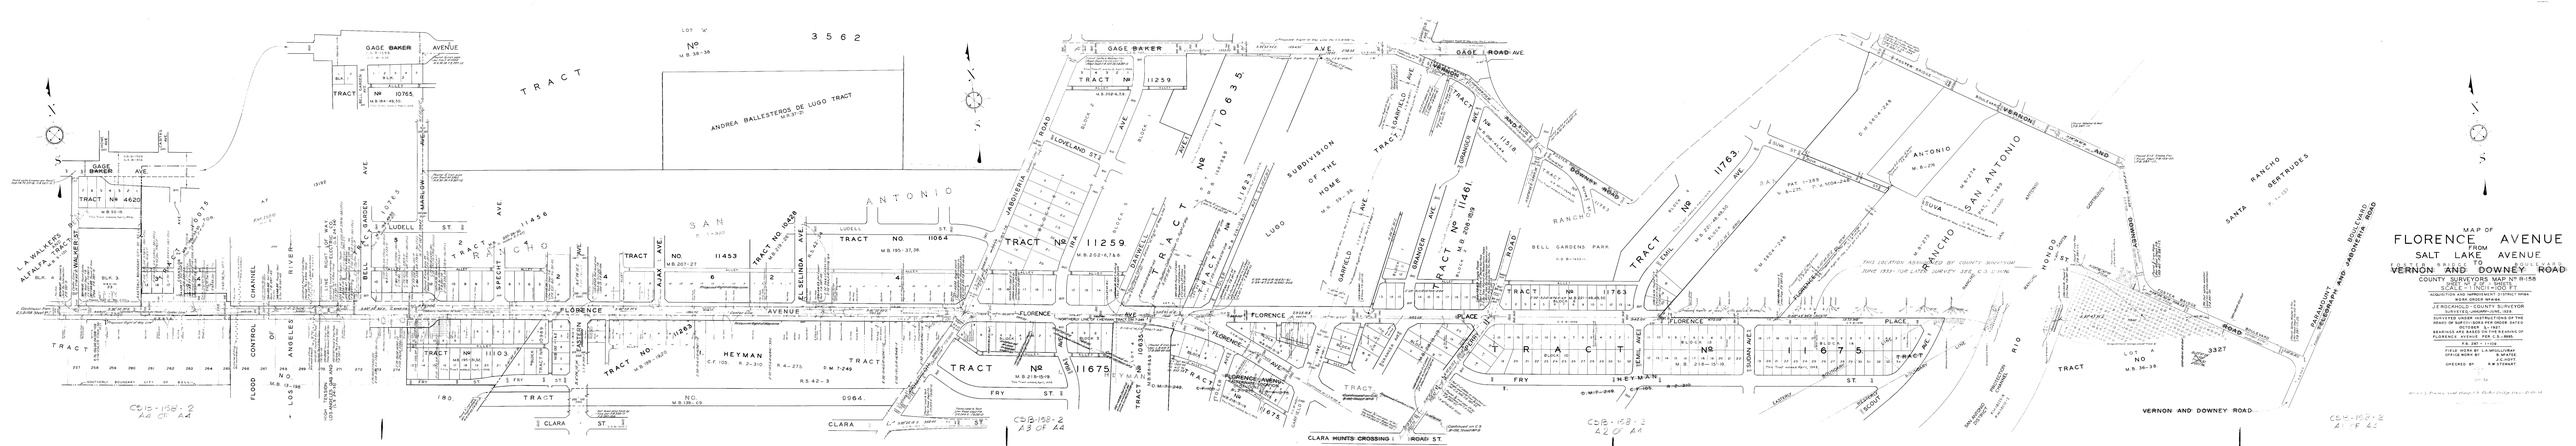
MAP OF
FLORENCE AVENUE
FROM
SALT LAKE AVENUE
TO
VERNON AND DOWNEY ROAD
COUNTY SURVEYOR'S MAP Nº 8158
SCALE: 1" = 100' (1:1200)
ADOPTED AND APPROVED BY THE BOARD OF SUPERVISORS OF LOS ANGELES COUNTY
J.F. ROCHROCH, COUNTY SURVEYOR
SURVEYED, DRAWN, JUNE, 1939.
SURVEYED UNDER INSTRUCTIONS OF THE BOARD OF SUPERVISORS PER ORDER DATED JUNE 1, 1938
BEARINGS ARE BASED ON THE BEARING OF FLORENCE AVENUE PER C.S. 1895
F.B. 387-1.1.1.1.3
FIELD WORK BY L.A. MOULLIGNY
DRAFTING BY J.A. MOULLIGNY
J.D. HAYES
CHECKED BY K.M. STEWART
SALT LAKE AVENUE
VERNON AND DOWNEY ROAD
GAGE BAKER AVE
GAGE ROAD AVE
ANDREA BALLESTEROS DE LUGO TRACT
SAN ANTONIO
RANCHO SAN ANTONIO
RANCHO SANTA GERTRUDES
BELL GARDENS PARK
FLORENCE AVENUE
FRY ST.
CLARA ST.
HEYMAN
CLARA MUNTS CROSSING
FLOOD CONTROL CHANNEL OF LOS ANGELES
CB18-158-2 A2 OF A4
CB18-158-2 A3 OF A4
CB18-158-2 A4 OF A4