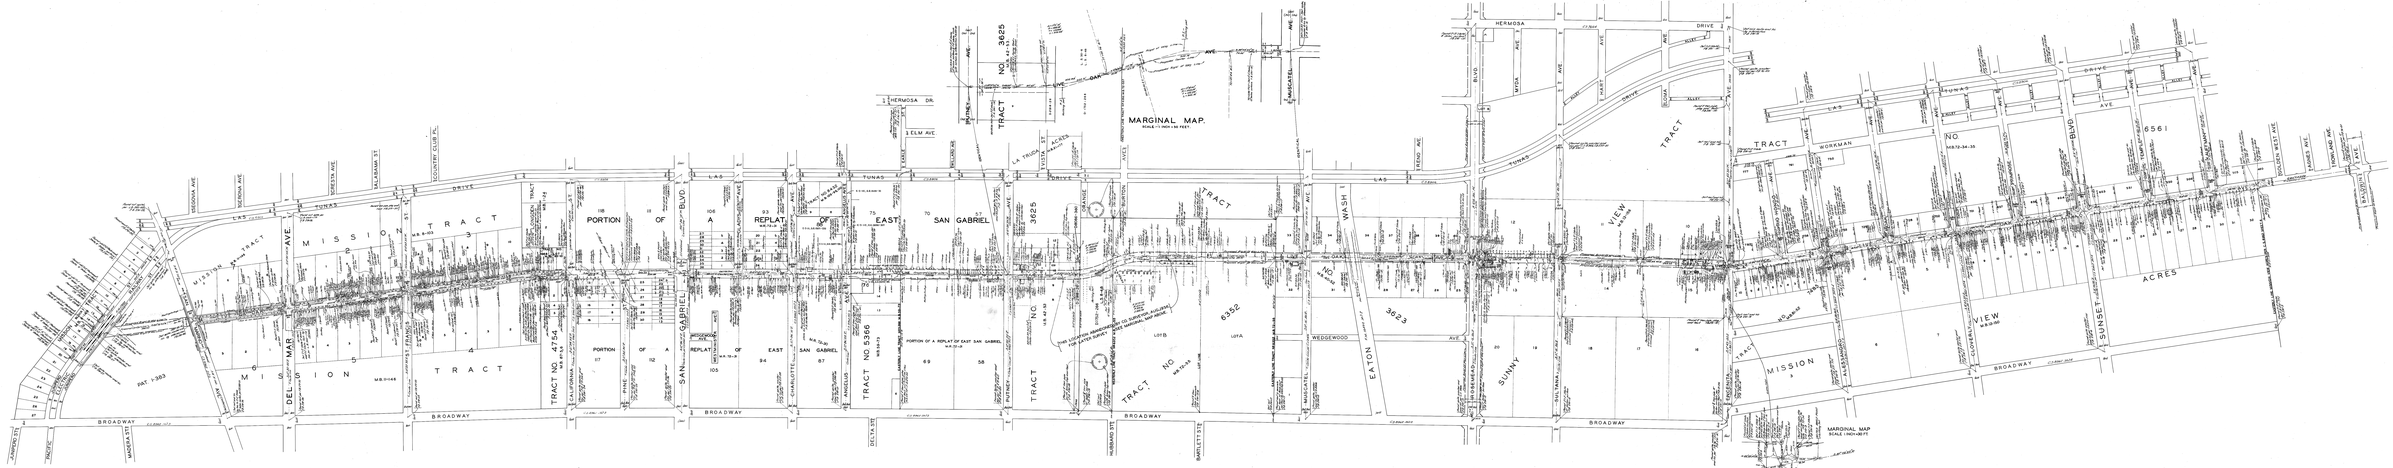

MAP OF
LIVE OAK AVENUE
FROM
JUNIPERO STREET
TO
BALDWIN AVENUE
COUNTY SURVEYORS MAP NO.B-161
SCALE 1 INCH = 100 FT.

HYDRATION AND IMPROVEMENT DISTRICT WITH WORK CREEK MAP 78
J.G. BOUCHER, COUNTY SURVEYOR
BY: _____ DEPUTY
SURVEY UNDER INSTRUCTION OF THE BOARD OF SUPERVISORS ON JULY 26, 1960
BEARINGS ARE BASED ON THE BEARING OF SAN MARINO AVENUE, NO. 1-S, BEING N.89°-28'-11"W.
FIELD WORK COMPLETED
PLOTTED BY: R. J. PERRONE
CHECKED BY: J. J. TERRY

N
W
S