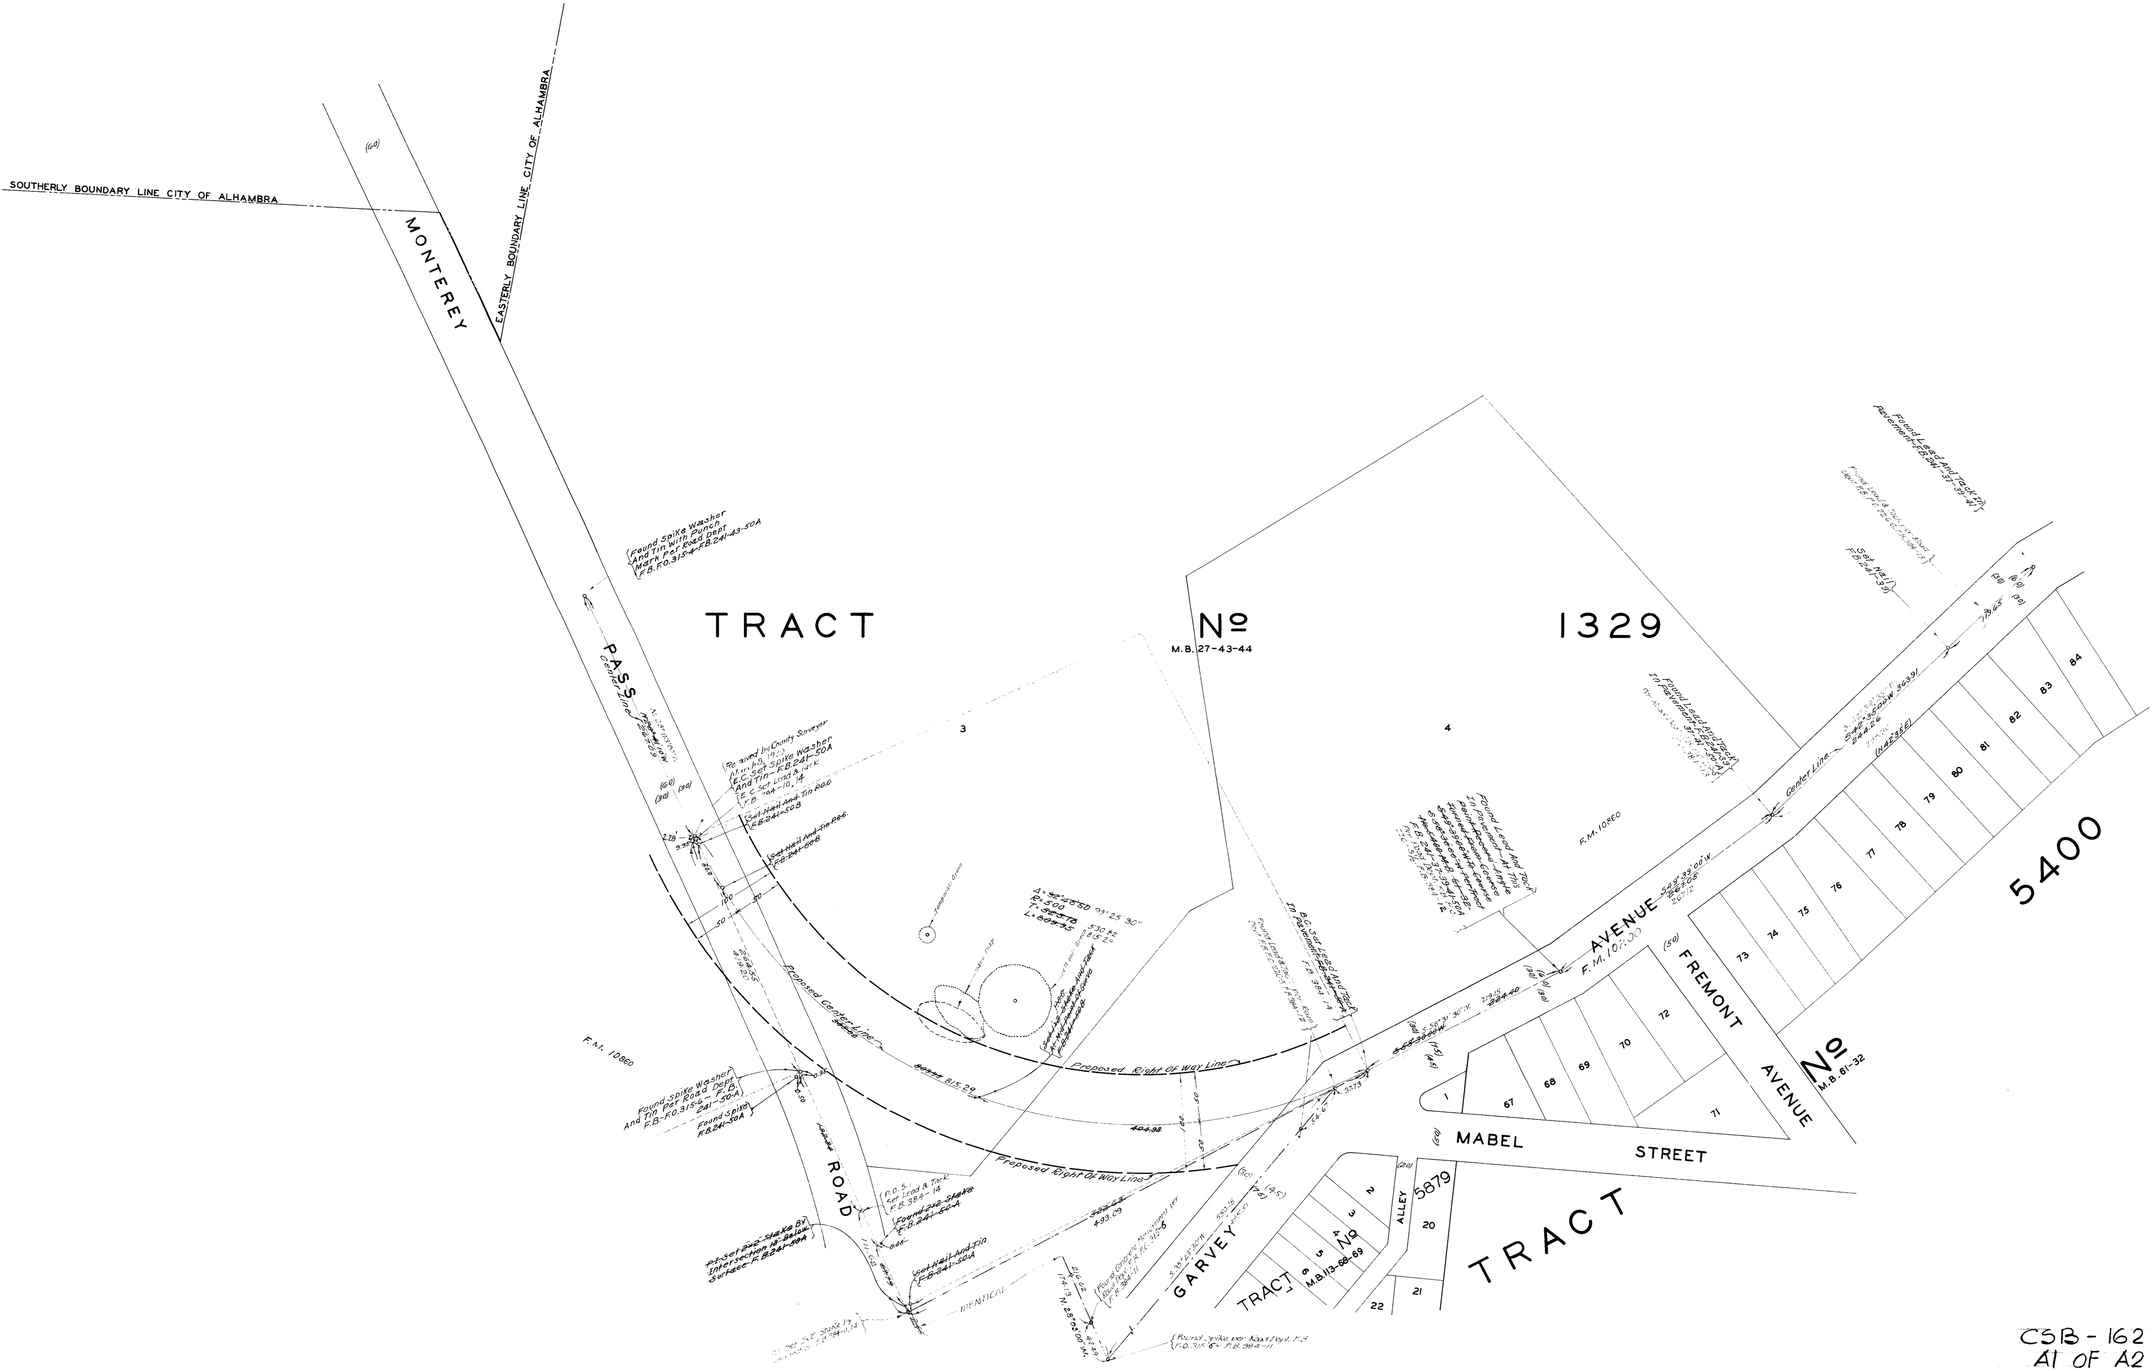

MAP OF CONNECTION BETWEEN GARVEY AVENUE AND MONTEREY PASS ROAD

COUNTY SURVEYORS MAP Nº B 162

SCALE - 1 INCH = 50 FT.

WORK ORDER Nº 706

J.E. ROCKHOLD - COUNTY SURVEYOR

SURVEYED NOV. 1927

SURVEYED UNDER INSTRUCTIONS OF THE BOARD OF SUPERVISORS PER ORDER DATED DEC 10-1925

BEARINGS ARE BASED ON THE BEARING OF GARVEY AVENUE PER TRACT Nº 5400 M.B. 61-32

F.B. 241-37-50B

FIELD WORK BY A.E. SVENSON

OFFICE WORK BY BERT McATEE

CHECKED BY C.J. TERRY

C5B - 162
A1 OF A2