TRACT NO. 7302

TRACT NO. M.R. 32-18

TRACT NO. C.S.B-2263

TRACT NO. M.B. 80-18

TRACT NO. M.B. 83-47-48

L.S. 3-22

RANCHO SANTA GERTRUDES

PORTION OF RANCHO SANTA GERTRUDES

P: 2-345

SEE TRACT NO. M.R. 32-18

NORWALK PUENTE MILLS

BYRON RD.

SLAUSON AVE.

SORENSON AVE.

ALLPORT AVE.

ROAD

LANE

ORANGE

MILLS

LINDEN

WALNUT

SKABO

RIGHT OF WAY

P.A.C. ELEC. R/W

NORWALK & PUENTE R/W

S.P.R.R. R/W

MARGINAL MAP ABOVE

(Dot 00-20-060)

C.S. 8107

CSB-163
A1 OF A5

MAP OF
SLAUSON AVENUE
FROM
RIO HONDO
TO
SORENSON AVENUE

COUNTY SURVEYORS MAP No B-163
SCALE-1 INCH = 100 FT.

ACQUISITION AND IMPROVEMENT DISTRICT No 127
WORK ORDER- No 4123

J.E. ROCKHOLD - COUNTY SURVEYOR
SURVEYED - JULY 1927 - AUG. 1928

SURVEYED UNDER INSTRUCTIONS OF THE BOARD OF SUPERVISORS PER ORDER DATED JUNE 20, 1927

BEARINGS ARE BASED ON THE BEARING OF BYRON RD. PER C.S 893L

F.B 258-1-106 & F.B. 258-140-147.

P.R. BLANCHARD
FIELD WORK BY ... C.V. CRUMLEY
" F. EVANS
OFFICE WORK BY ..... P.A. WOOD
CHECKED BY ..... A.A. ROESER

INDEX 33
INDEX 34
INDEX 37

Revised Jan. 1930 - C.M.C.

Slauson Lane, Main St., Byron Rd. and Sorenson Lane changed by Sorenson Ave. - O.S.B. Min. Bk. 142-236.
Sorenson Lane (running N & S) changed to Dice Rd. - O.S.B. 236

SOUTH - BLVD. - AVE. - ROAD - LANE - WAY - 8 - 1928 - 1930 - 1931 - 1932 - 1933

ABANDONED

BY

PROPOSED RIGHT OF WAY LINES, FLOOD CONTROL CHANNEL

RIVERA & LOS NIETOS

ATCHISON

ST.

PASSONS BLVD.

RIVERA & LOS NIETOS

TOPEKA

ORANGE GROVE

LOT 1 TOR. NO. M-7260

LOT 2 NO.

TRACT

3093

3031

NO.

BLVD.

ST.

ST.

PASSONS BLVD.

PAC. ELEC. RY. R/W

RIVERA

REPLAT OF

BLK. 16

M.R. 43-79

M.B. 32-77

D:1116-13
M:27-73

D:101-278
M:8-222

D:16-220
M:17-78

COUNTY

GUIRADO

PORTION

9-19

AND

SANTA

ROAD

EASTERLY

W-10289

M. R.

BYRON

SLAUSON

LOS NIETOS RD.

TRACT

RIVERA

SURVEYOR

CSB-163
A3 OF A5

A.T. & S. F. R.R. R/W

A.T. & S. F. RR. R/W

LEXINGTON ROAD

NOTE: LEXINGTON ROAD PLATTED AUG 25, 1943

TWEEDY'S RIVERA PROPERTY M.B. 12-169

3258

TRACT NO. M.B. 35-83

MAIN ST.

D.M. 1822-38

LOS ANGELES COUNTY SCHOOL DISTRICT LOT 4665

LOT 1 NO. M.B. 64-54 TRACT

BLVD.

BERMUDEZ ST.

TRACT 7245

TRACT 10

TRACT NO. 2789

J. F. ISBELL'S TRACT M.R. 70-59

PERKINS ST.

BERMUDEZ

BLK. 2

BLK. 1

HOTEL LOT

ALLEY

ROSEMEAD BLVD.

SAN GABRIEL

BURKE

BEQUETTE

TOPEKA

ST.

RIVERA & LOS NIETOS ATCHISON

PASSONS BLVD

NO. 3031

TRACT

REPLAT OF RIVERA TOR NO. BLK. 16 M.R. 43-79

PASSONS RD.

PAC. ELEC. RY. R/W

P.E. RY. R/W

IDENTICAL

LEXINGTON ROAD


SLAUSON AVE.

MARGINAL MAP.

NOT TO SCALE.

NOTE: THIS MAP PLATTED AUGUST 25, 1943.

CSB-163
A4 OF A5

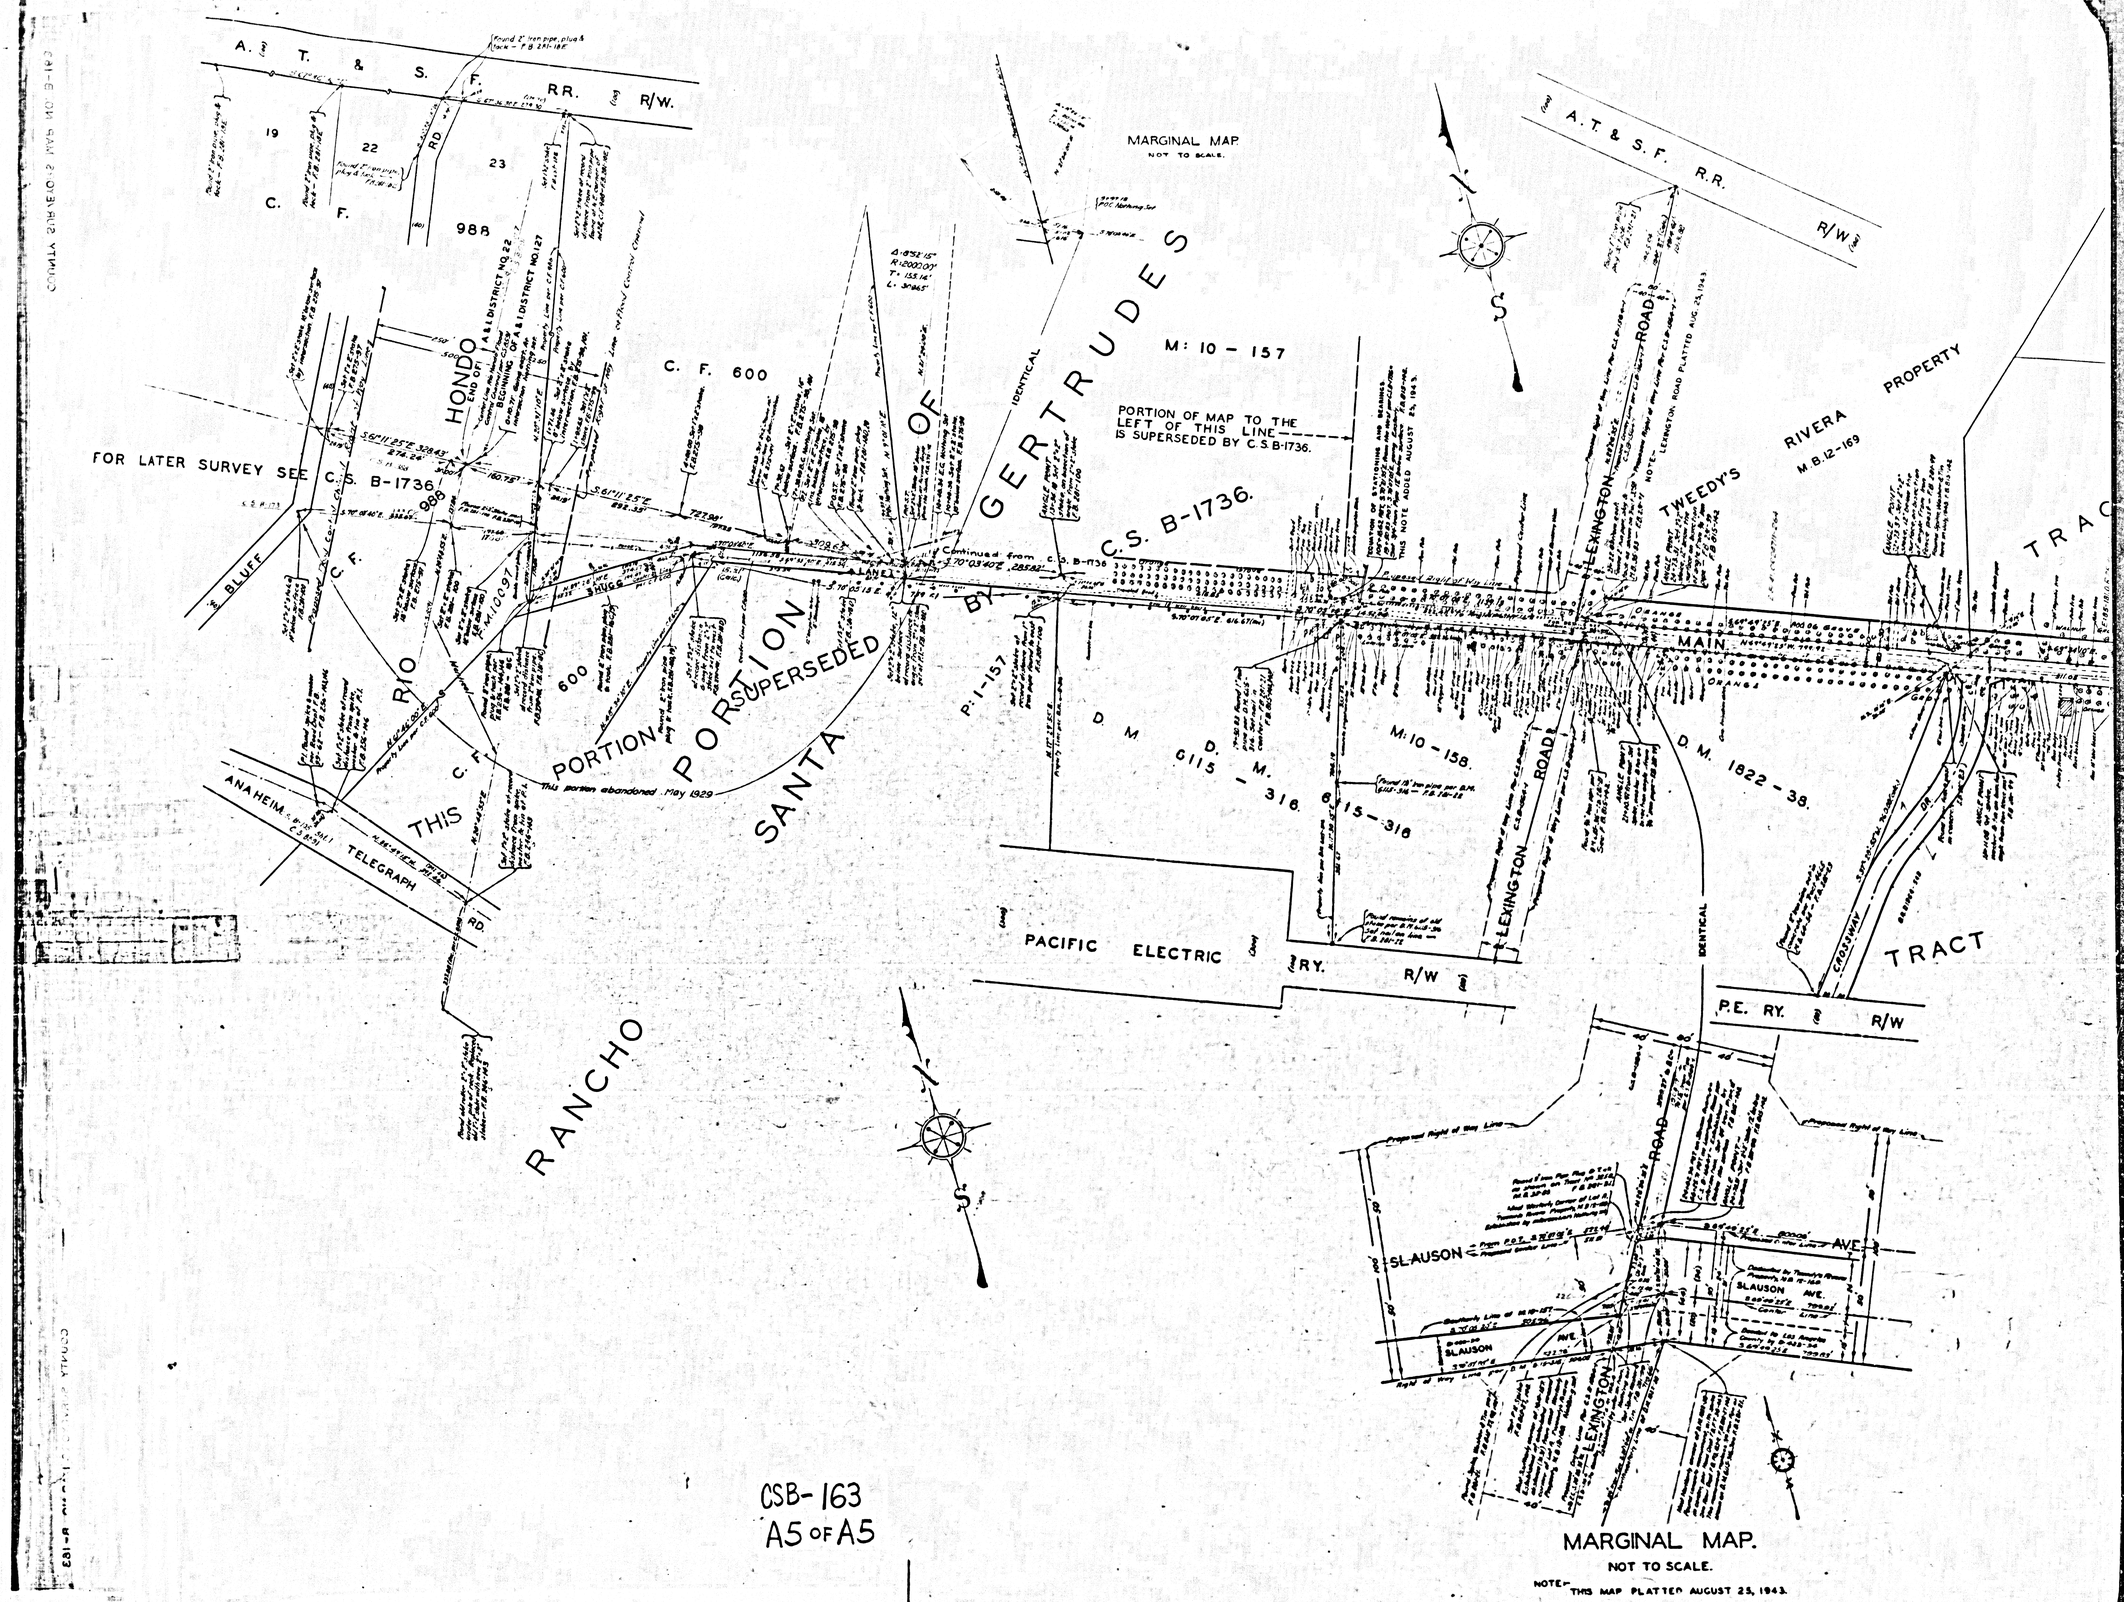

CSB-163
A5 OF A5

MARGINAL MAP

SCALE - 1 INCH = 50 FT.

FOR

TOR. NO. M-7274

SEPT. 1950

CSB-163
A2 OF A5