


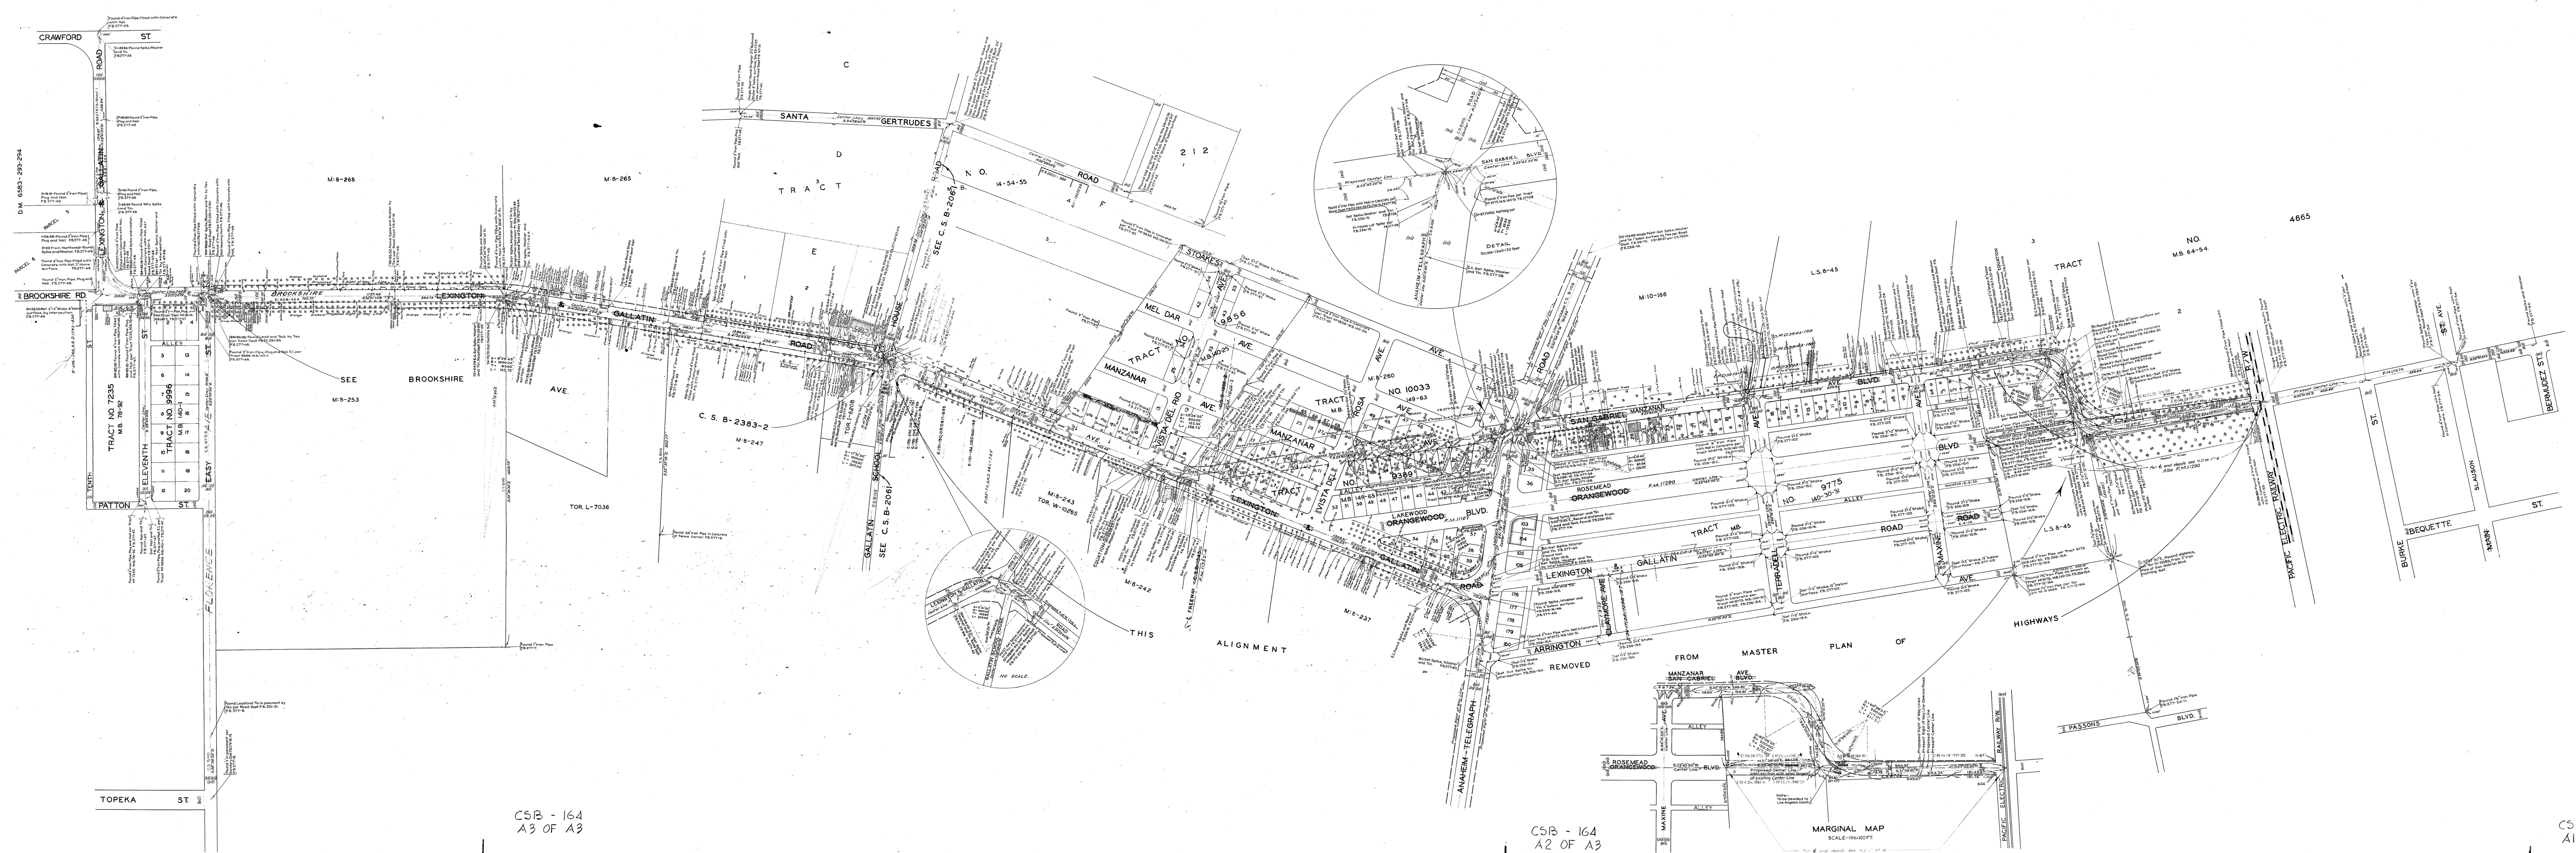

MANZANAR MAP OF AVE
SAN GABRIEL BOULEVARD
BROOKSHIRE AND
LEXINGTON AND GALLATIN ROAD
FROM
PACIFIC ELECTRIC RAILWAY
TO
EASY STREET

FLAT 10 AS
COUNTY SURVEYORS MAP NO. B 164
SCALE - 1 INCH = 100 FT.

ACQUISITION AND IMPROVEMENT DISTRICT NO. 2
WORK ORDER NO. 4022

J.E. ROCKHOLD - COUNTY SURVEYOR
SURVEYED UNDER INSTRUCTIONS OF THE
BOARD OF SUPERVISORS PER ORDER DATED
FEB. 15TH 1922

BEARINGS ARE BASED ON THE BEARING OF
ANAHIM - TELEGRAPH ROAD PER C.S.B. 105

F.B. 277 - 1 - 104

FIELD WORK BY C.V. CRUMLEY,
R.B. HIGGINS,
OFFICE WORK BY R. HARRIS,
R. HARRIS,
CHECKED BY C.J. TERRY

C.S.B. - 164
A3 OF A3

C.S.B. - 164
A2 OF A3

C.S.B. - 164
A1 OF A3