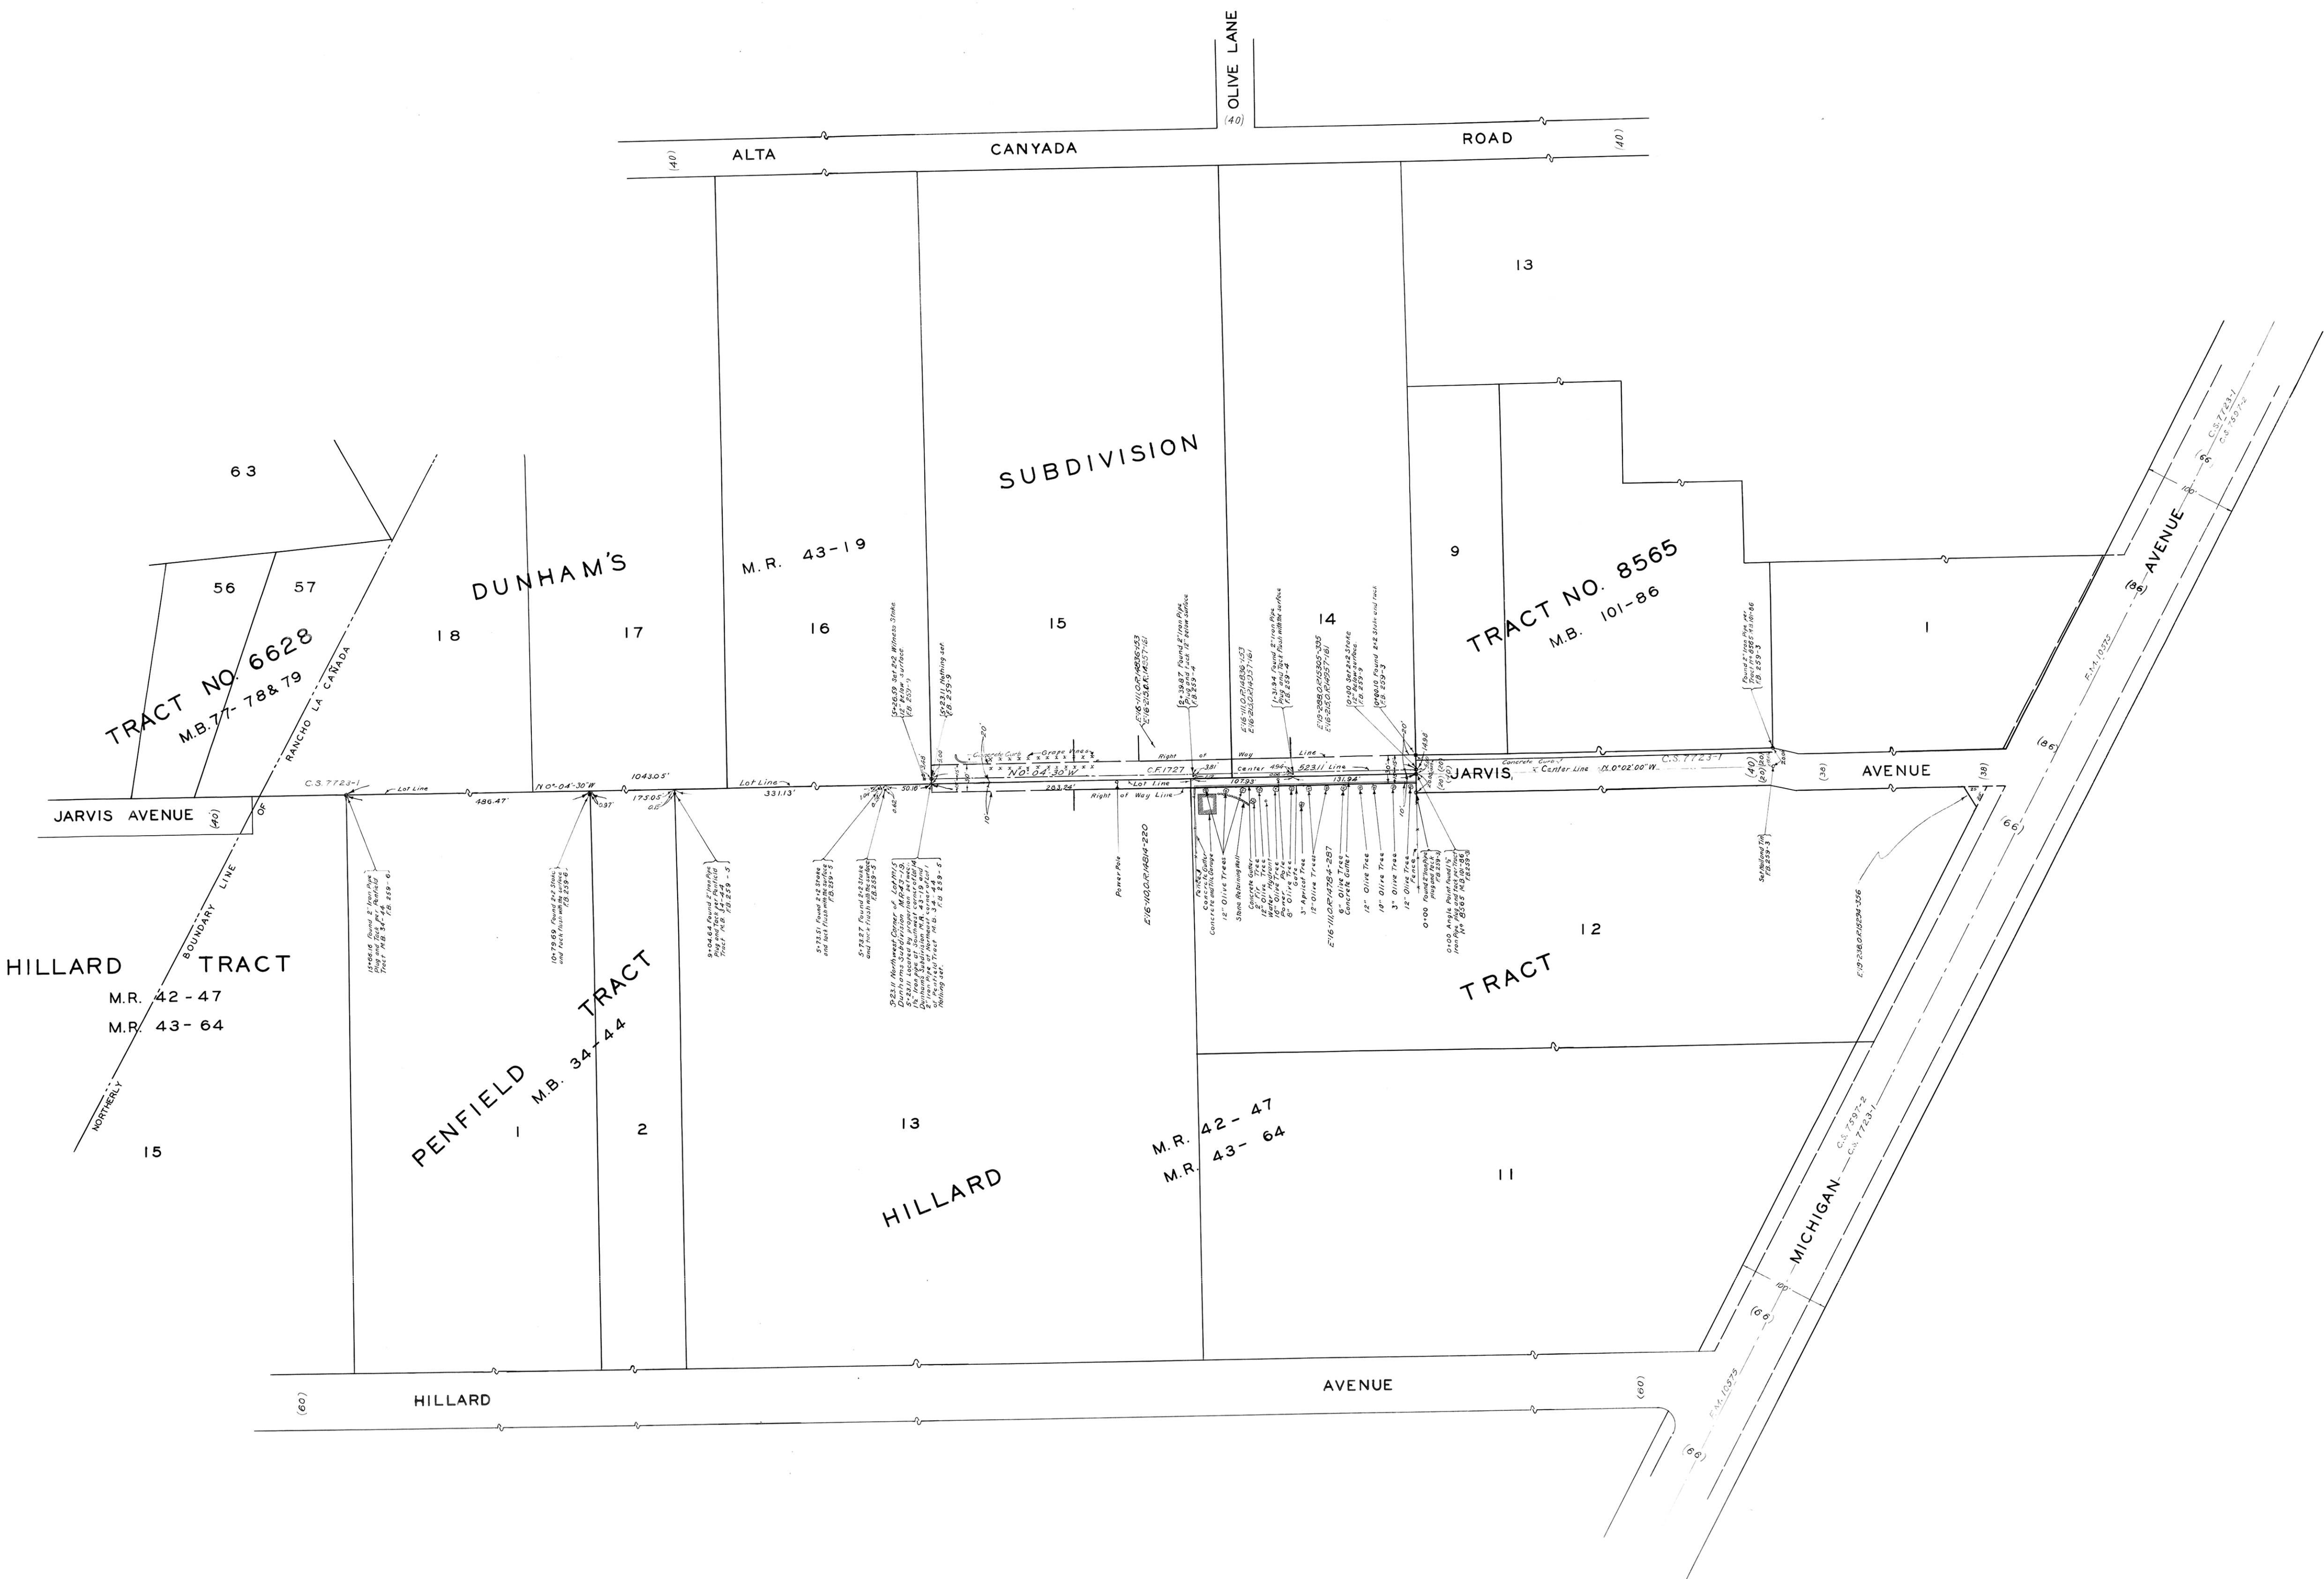


MAP OF
JARVIS AVENUE
FROM
NORTHERLY LINE OF LOT 1 TRACT N^o 8565
TO
NORTHERLY LINE OF LOT 1 OF THE PENFIELD TRACT
COUNTY SURVEYORS MAP N^o B-170
SCALE - 1 INCH = 50 FT.
ACQUISITION AND IMPROVEMENT DISTRICT N^o 214
WORK ORDER N^o 4214
JEROCKHOLD - COUNTY SURVEYOR
SURVEYED MAY 1928
SURVEYED UNDER INSTRUCTIONS OF THE
BOARD OF SUPERVISORS PER ORDER DATED
APRIL 30, 1928
BEARINGS ARE BASED ON THE BEARING OF
JARVIS AVE. AS SHOWN ON TRACT N^o 8565 M.B. 101-86
F.B. 259 - 1 TO 9
FIELD WORK BY LSHAMMOND
OFFICE WORK BY F.D. JONES
V.F. MORSE
CHECKED BY O.M. FINLEY

Jarvis Ave. changed to El Camino Carta D-49-131