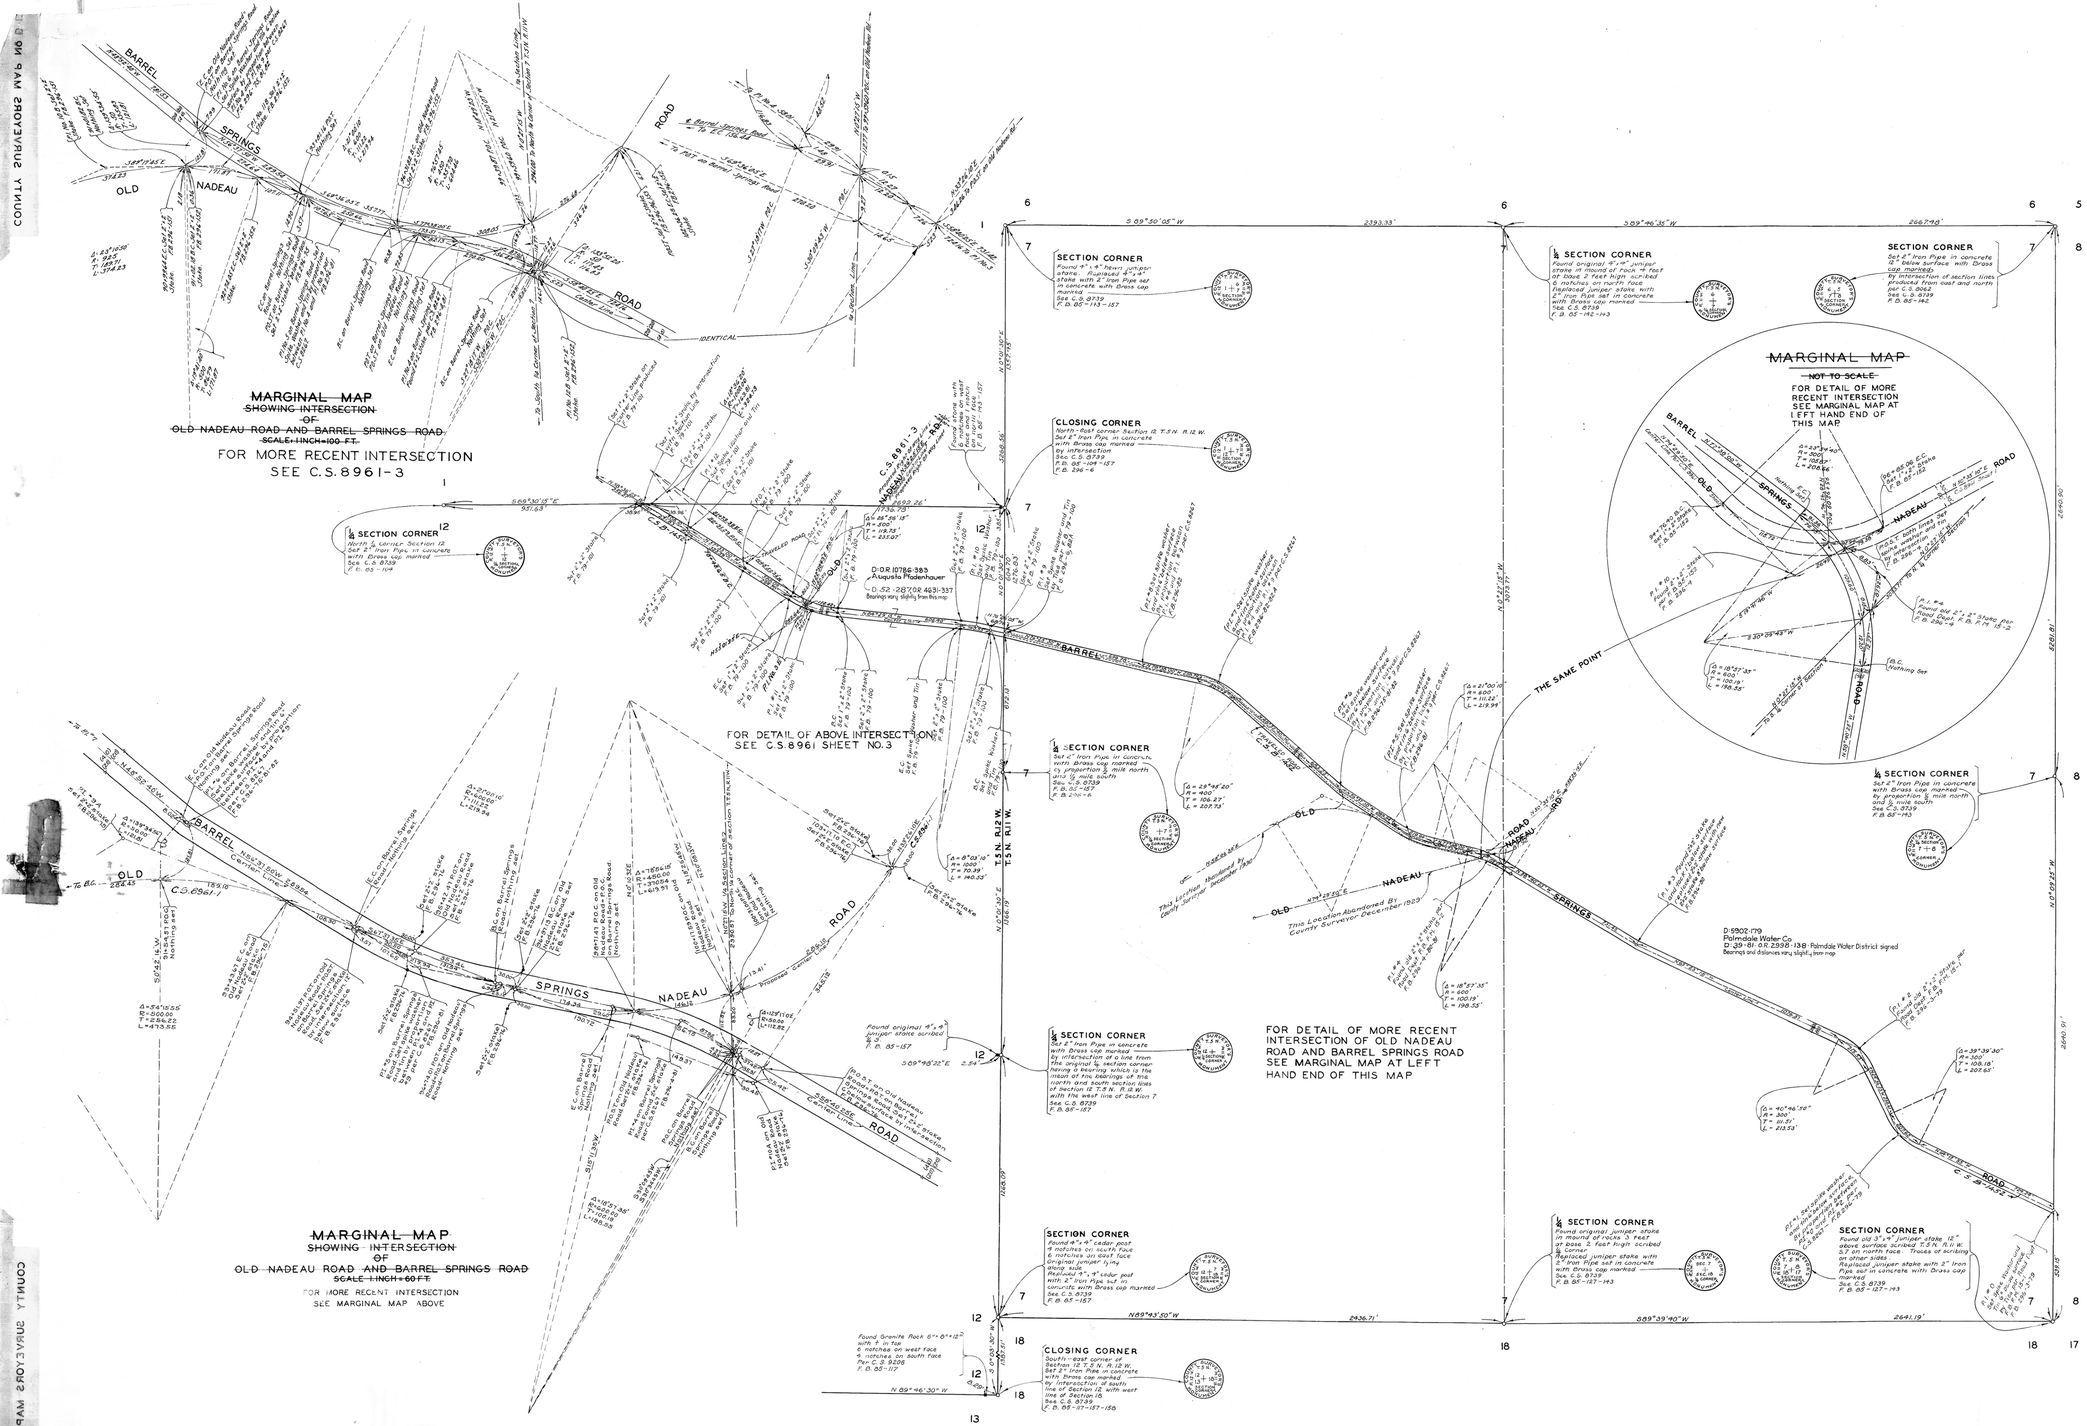

This map is a correction of F.M. 18267

MAP OF BARREL SPRINGS ROAD ACROSS SEC. 7 T. 5 N. R. 11 W. SBM

COUNTY SURVEYORS MAP No B-172

SCALE - 1 INCH = 200 FT.

WORK ORDER No. 711

J.E. ROCKHOLD - COUNTY SURVEYOR
SURVEYED NOV. 1927

SURVEYED UNDER INSTRUCTIONS OF THE BOARD OF SUPERVISORS PER ORDER DATED MARCH 8, 1926

BEARINGS ARE BASED ON THE BEARING OF RANGE LINE BETWEEN SECTIONS 7 AND 12 T.5N. R.11 & 12 W. PER C.S. 8961 SHEET 1

F.B. 296-3 TO 7-75 TO 82A F.B. 79-100-101 F.B. 85-117-158

FIELD WORK BY C.E. BRUNTY

OFFICE WORK BY K.R. McPHERSON, M.D. DARLING, JR., D.M. FINLEY

CHECKED BY C.J. TERRY

This map shows corrected section line data and a retracement of Barrel Springs Road shown erroneously on F.M. 18267.

Sht 65

For Resurvey of Barrel Springs Road made by the County Surveyor in 1938 See C.S.B-1452.

COUNTY SURVEYORS MAP No B-172