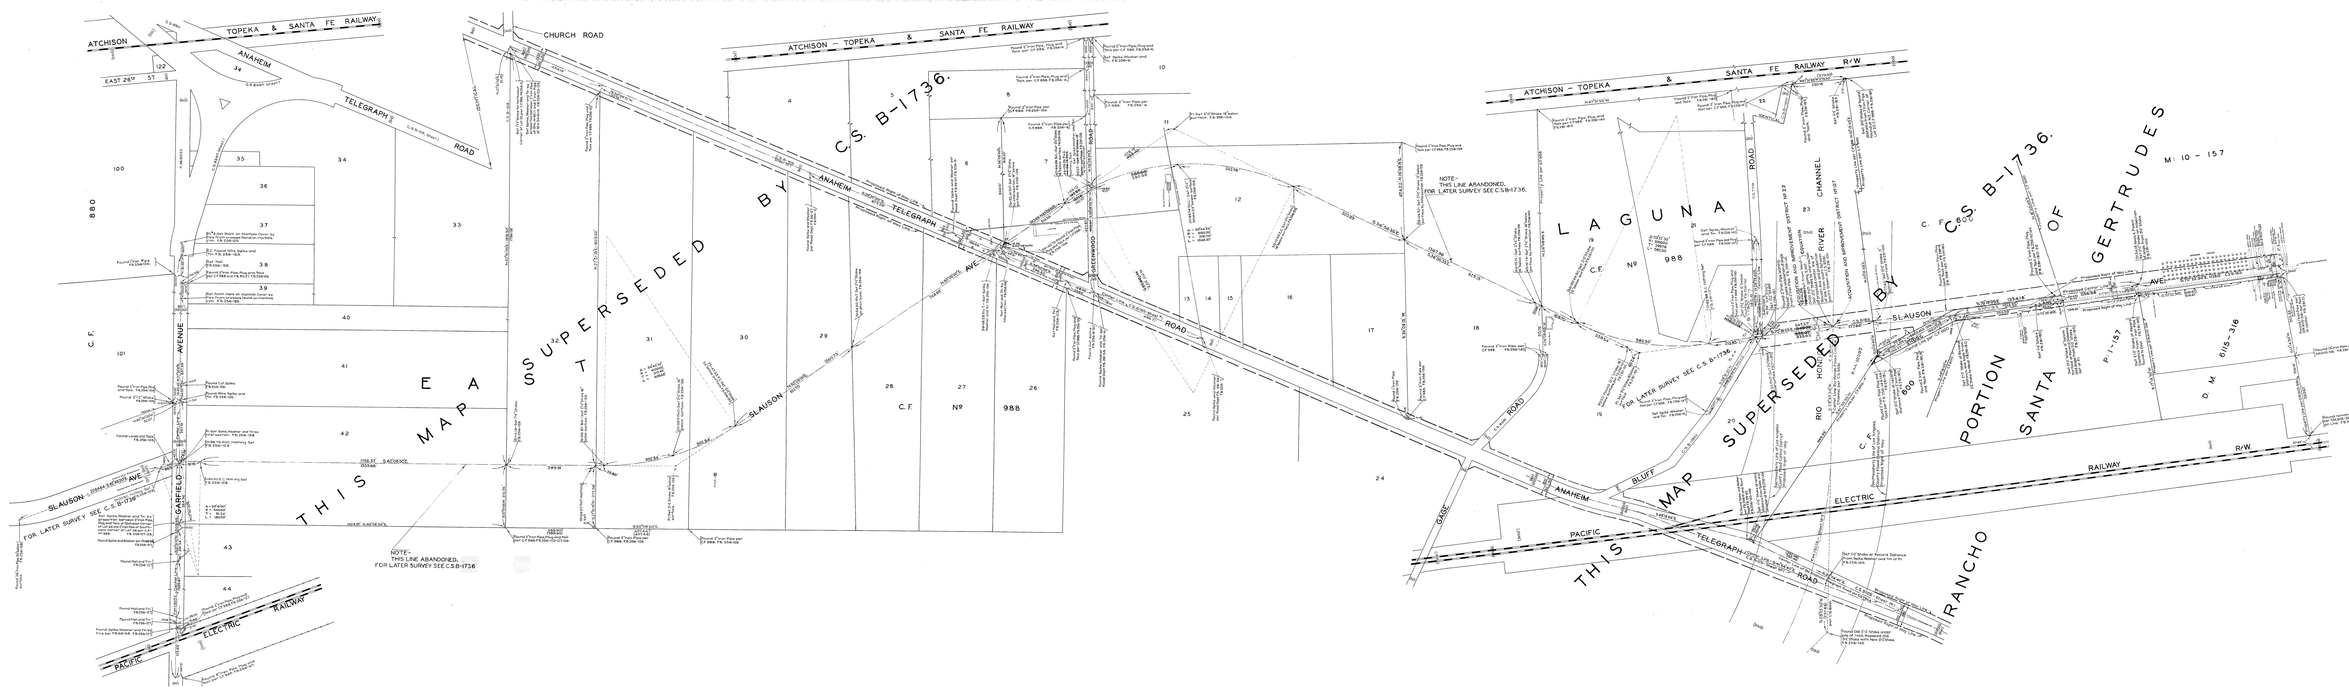

MAP OF
SLAUSON AVENUE
FROM
GARFIELD AVENUE
TO
RIO HONDO RIVER

COUNTY SURVEYORS MAP Nº B-173
SCALE - 1 INCH = 100 FT.

ACQUISITION AND IMPROVEMENT DISTRICT Nº 22
WORK ORDER Nº 4022

J.E. ROCKHOLD, Jr. - COUNTY SURVEYOR
SURVEYED: MAY 1927 - MARCH 1928

SURVEYED UNDER INSTRUCTIONS OF THE BOARD OF SUPERVISORS PER ORDER DATED FEB. 4TH 1927

BEARINGS ARE BASED ON THE BEARING OF ANAHEIM - TELEGRAPH ROAD PER C.S. B-105

F.B. 256-5; 1-13-1947 F.B. 28-RC-22; 27; 1899-101

FIELD WORK BY: C.V. CRUMLEY
OFFICE WORK BY: R.W. MALLISTER
CHECKED BY: R.W. STEWART
RWS

NOTE-
THIS LINE ABANDONED FOR
LATER SURVEY SEE C.S.B-1736.
THIS MAP SUPERSEDED BY C.S. B-1736