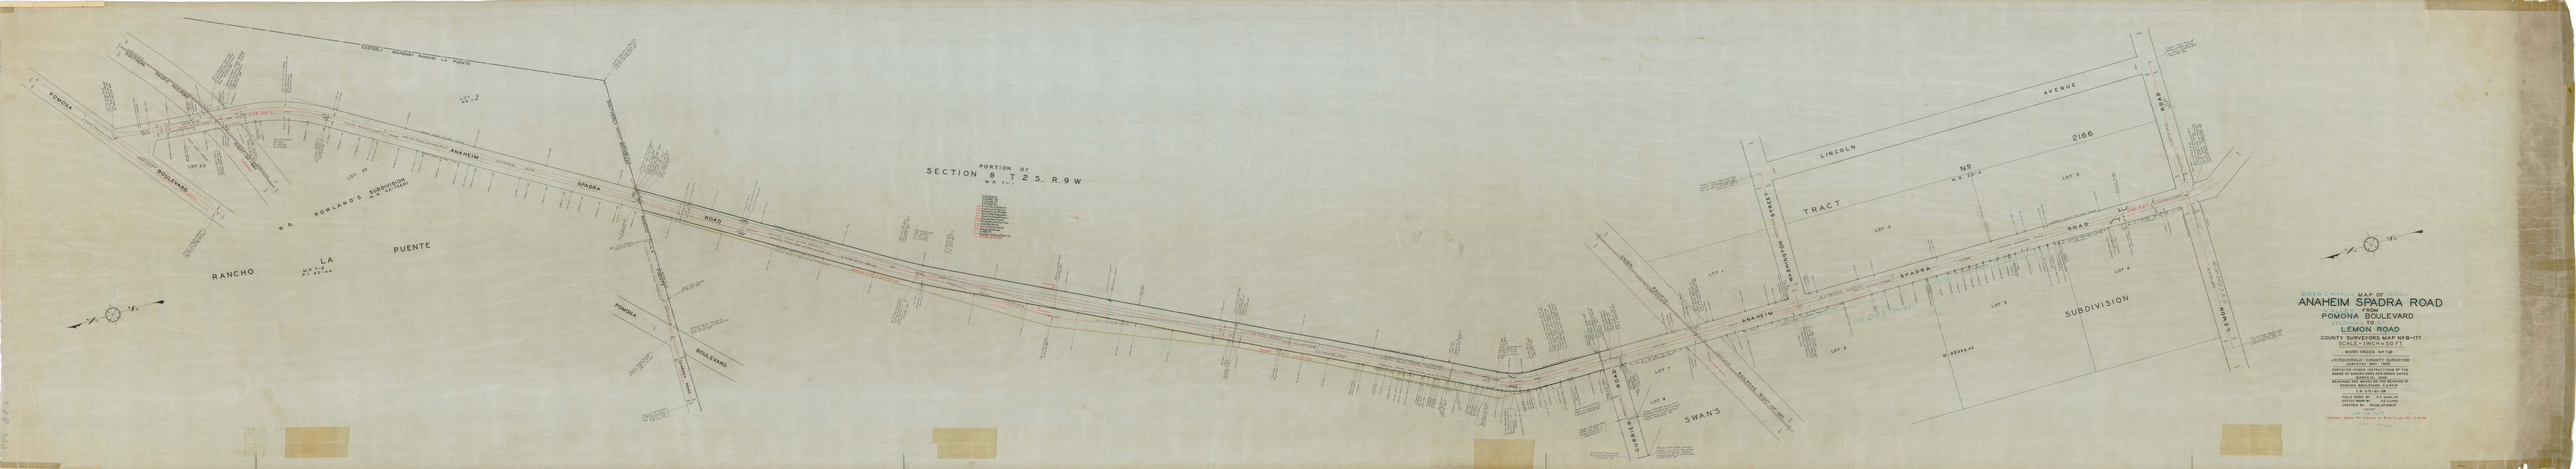
MAP OF
ANAHEIM SPADRA ROAD
FROM
POMONA BOULEVARD
TO
LEMON ROAD
COUNTY SURVEYORS MAP NO B-177
SCALE: 1 INCH = 50 FT
WORK ORDER NO 748
J. ENGCHOLLS - COUNTY SURVEYOR
SURVEYED UNDER INSTRUCTIONS OF THE
BOARD OF SUPERVISORS FOR UNION DATES
BEARINGS AND MEASURE ON THE BEARING OF
POMONA BOULEVARD C.L.B.C.
FIELD BOOK NO
OFFICE BOOK NO
DRAWN BY
CHECKED BY
SCALE 1" = 50'
Anaheim Spadra Rd. Lemon St. Map Sheet No. 1 of 16
PORTION OF
SECTION 8 T 2 S. R. 9 W.
M.D.B.&M.
RANCHO LA PUENTE
M.R. ROWLAND'S SUBDIVISION
M.R. 13-14
P.O. 42-43
EASTERLY BOUNDARY RANCHO LA PUENTE
POMONA BOULEVARD
ANAHEIM SPADRA ROAD
LOT 22
LOT 20
LOT 2
LINCOLN AVENUE
TRACT No 2166
M.R. 27-4
LOT 3
LOT 4
LOT 5
LOT 6
LOT 7
LOT 8
LOT 9
LOT 1
LOT 2
WASHINGTON STREET
COMBELLE ROAD
LEMON ROAD
SWAN'S SUBDIVISION
M.R. 8-93 & 94
ANAHEIM SPADRA ROAD