


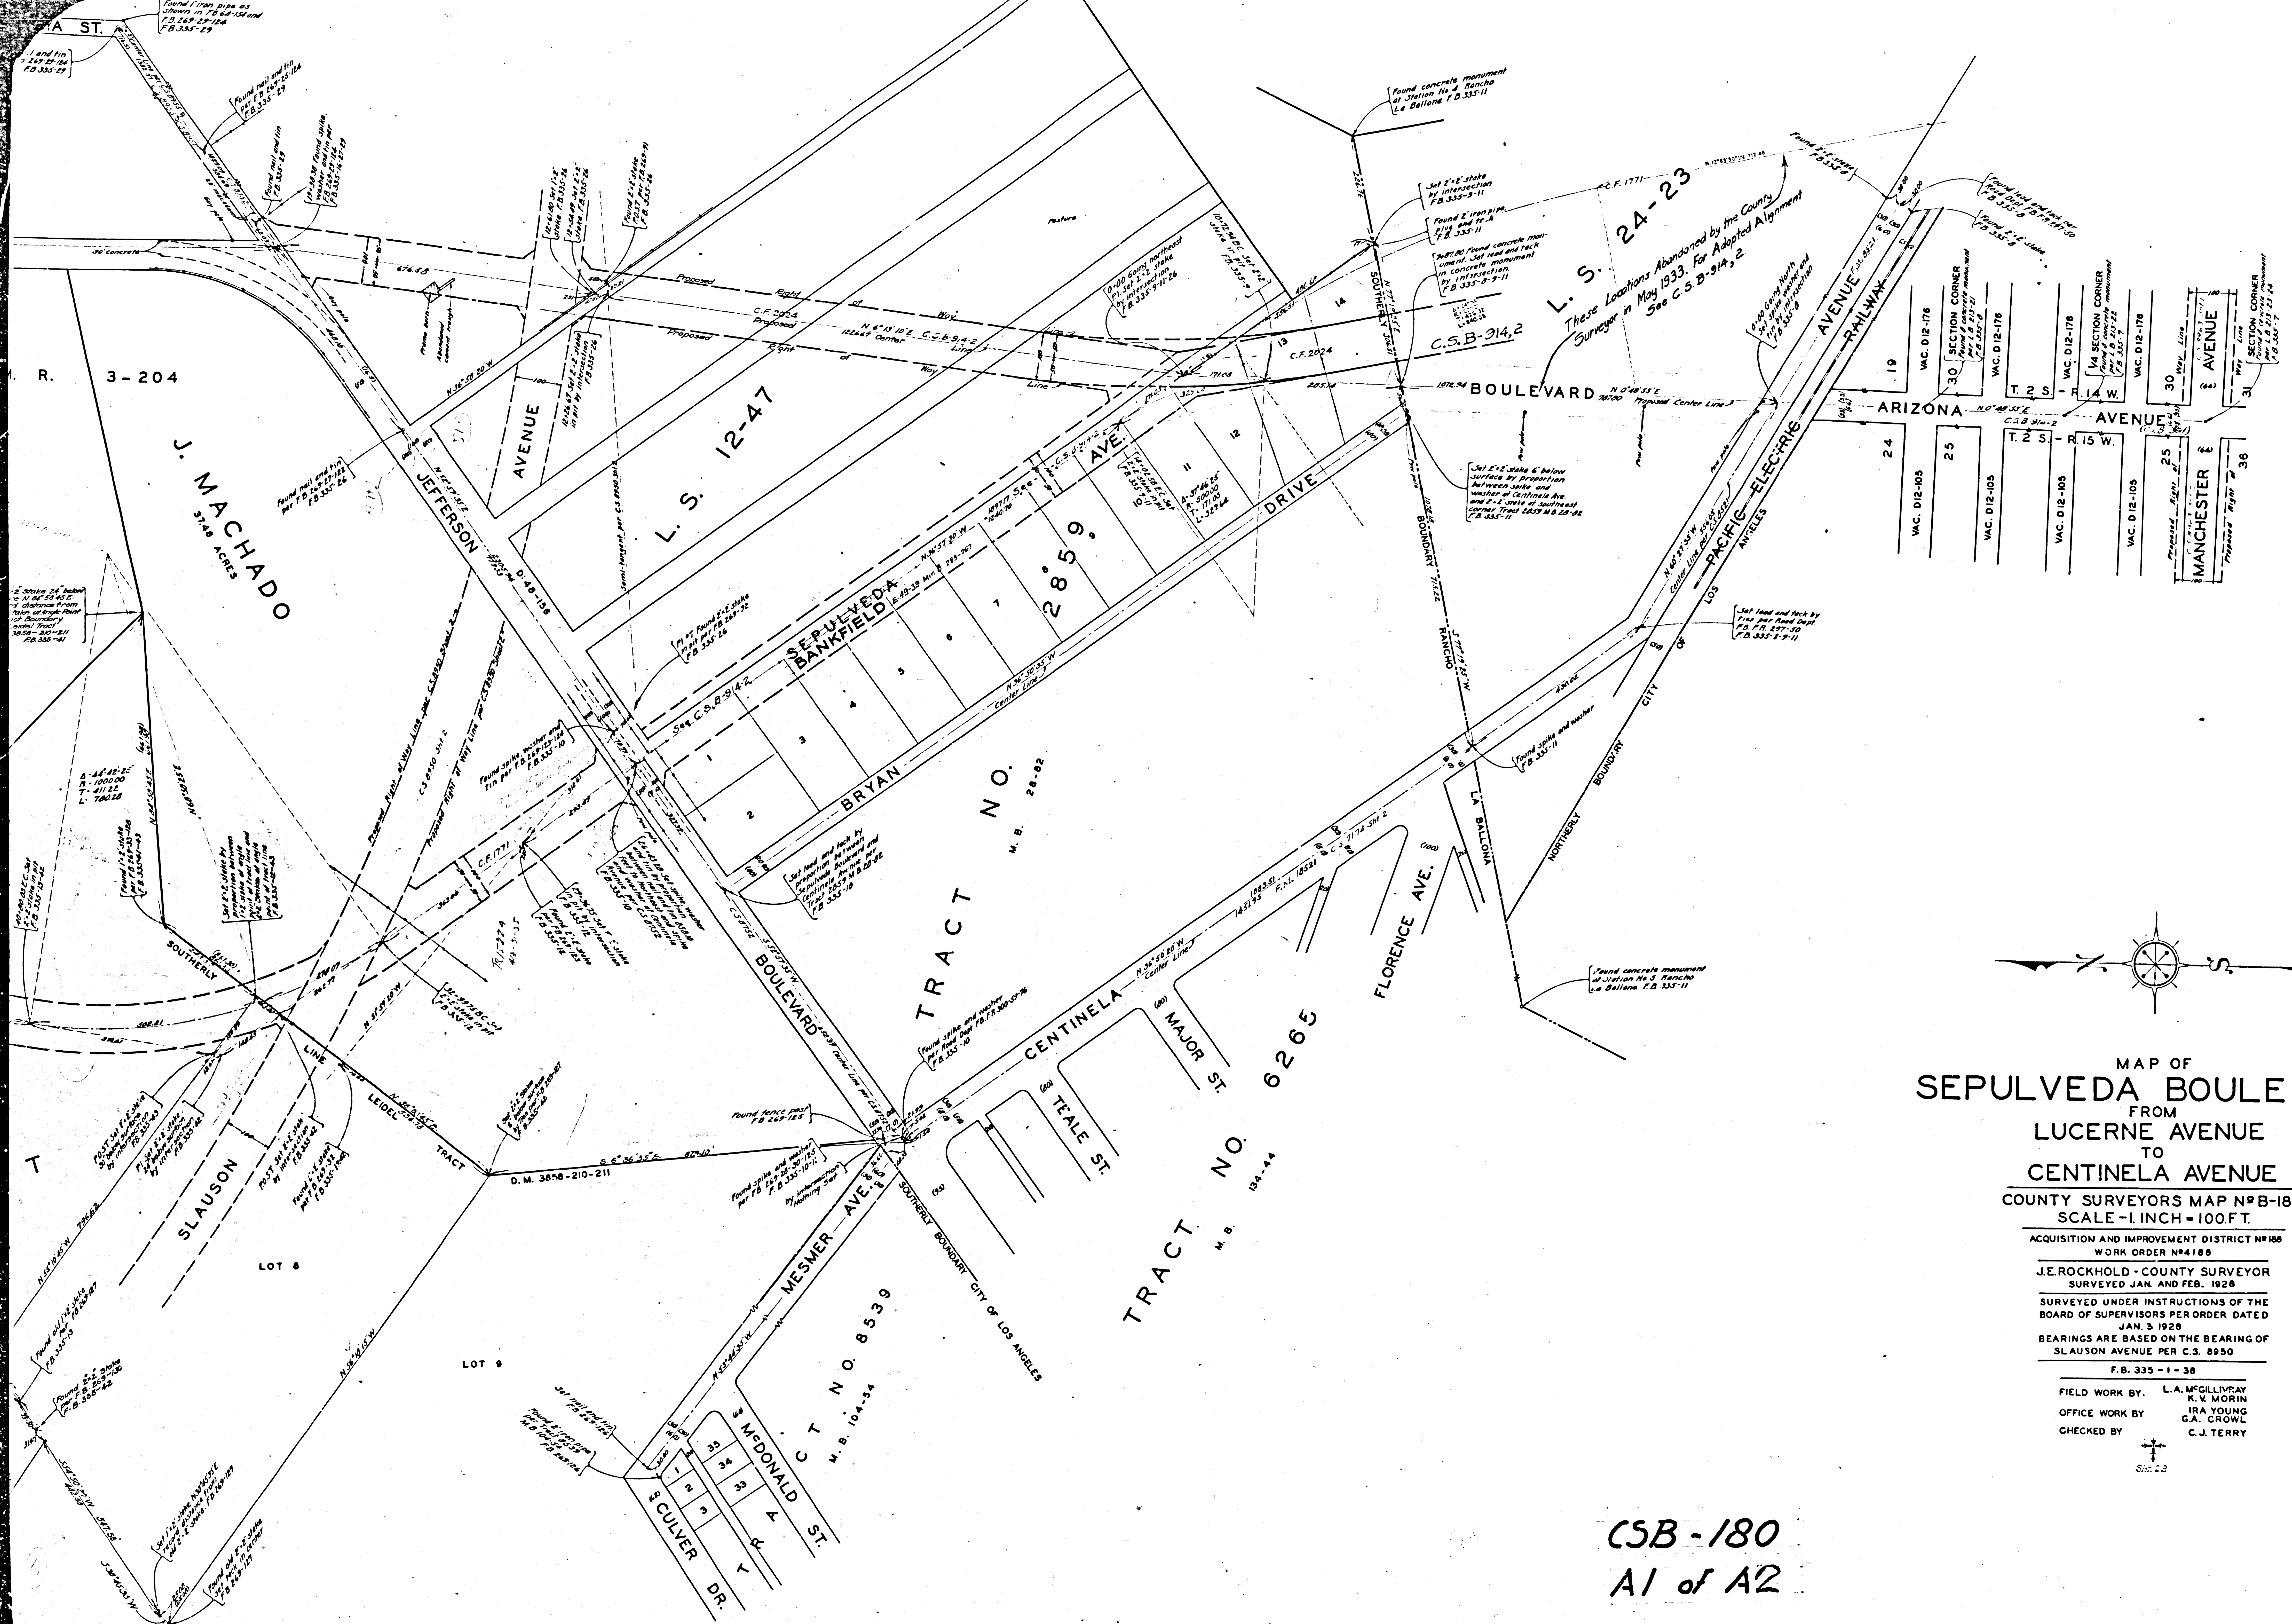

MAP OF  
SEPULVEDA BOULEVARD  
FROM  
LUCERNE AVENUE  
TO  
CENTINELA AVENUE

COUNTY SURVEYORS MAP NO. B-180  
SCALE - 1 INCH = 100 FT.

ACQUISITION AND IMPROVEMENT DISTRICT NO. 180  
WORK ORDER NO. 180


J. E. ROCKHOLD - COUNTY SURVEYOR  
SURVEYED JAN. AND FEB. 1926

SURVEYED UNDER INSTRUCTIONS OF THE  
BOARD OF SUPERVISORS PER ORDER DATED  
JAN. 5 1926


BEARINGS ARE BASED ON THE BEARING OF  
SLAUSON AVENUE PER C.S. 8950

F.B. 335 - 1 - 38

FIELD WORK BY: L. A. MCGILLIVRAY  
K. V. MORIN  
OFFICE WORK BY: J. A. YOUNG  
G. A. CROWL  
CHECKED BY: C. J. TERRY

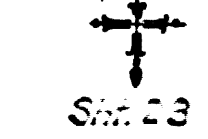

CSB-180  
A1 of A2

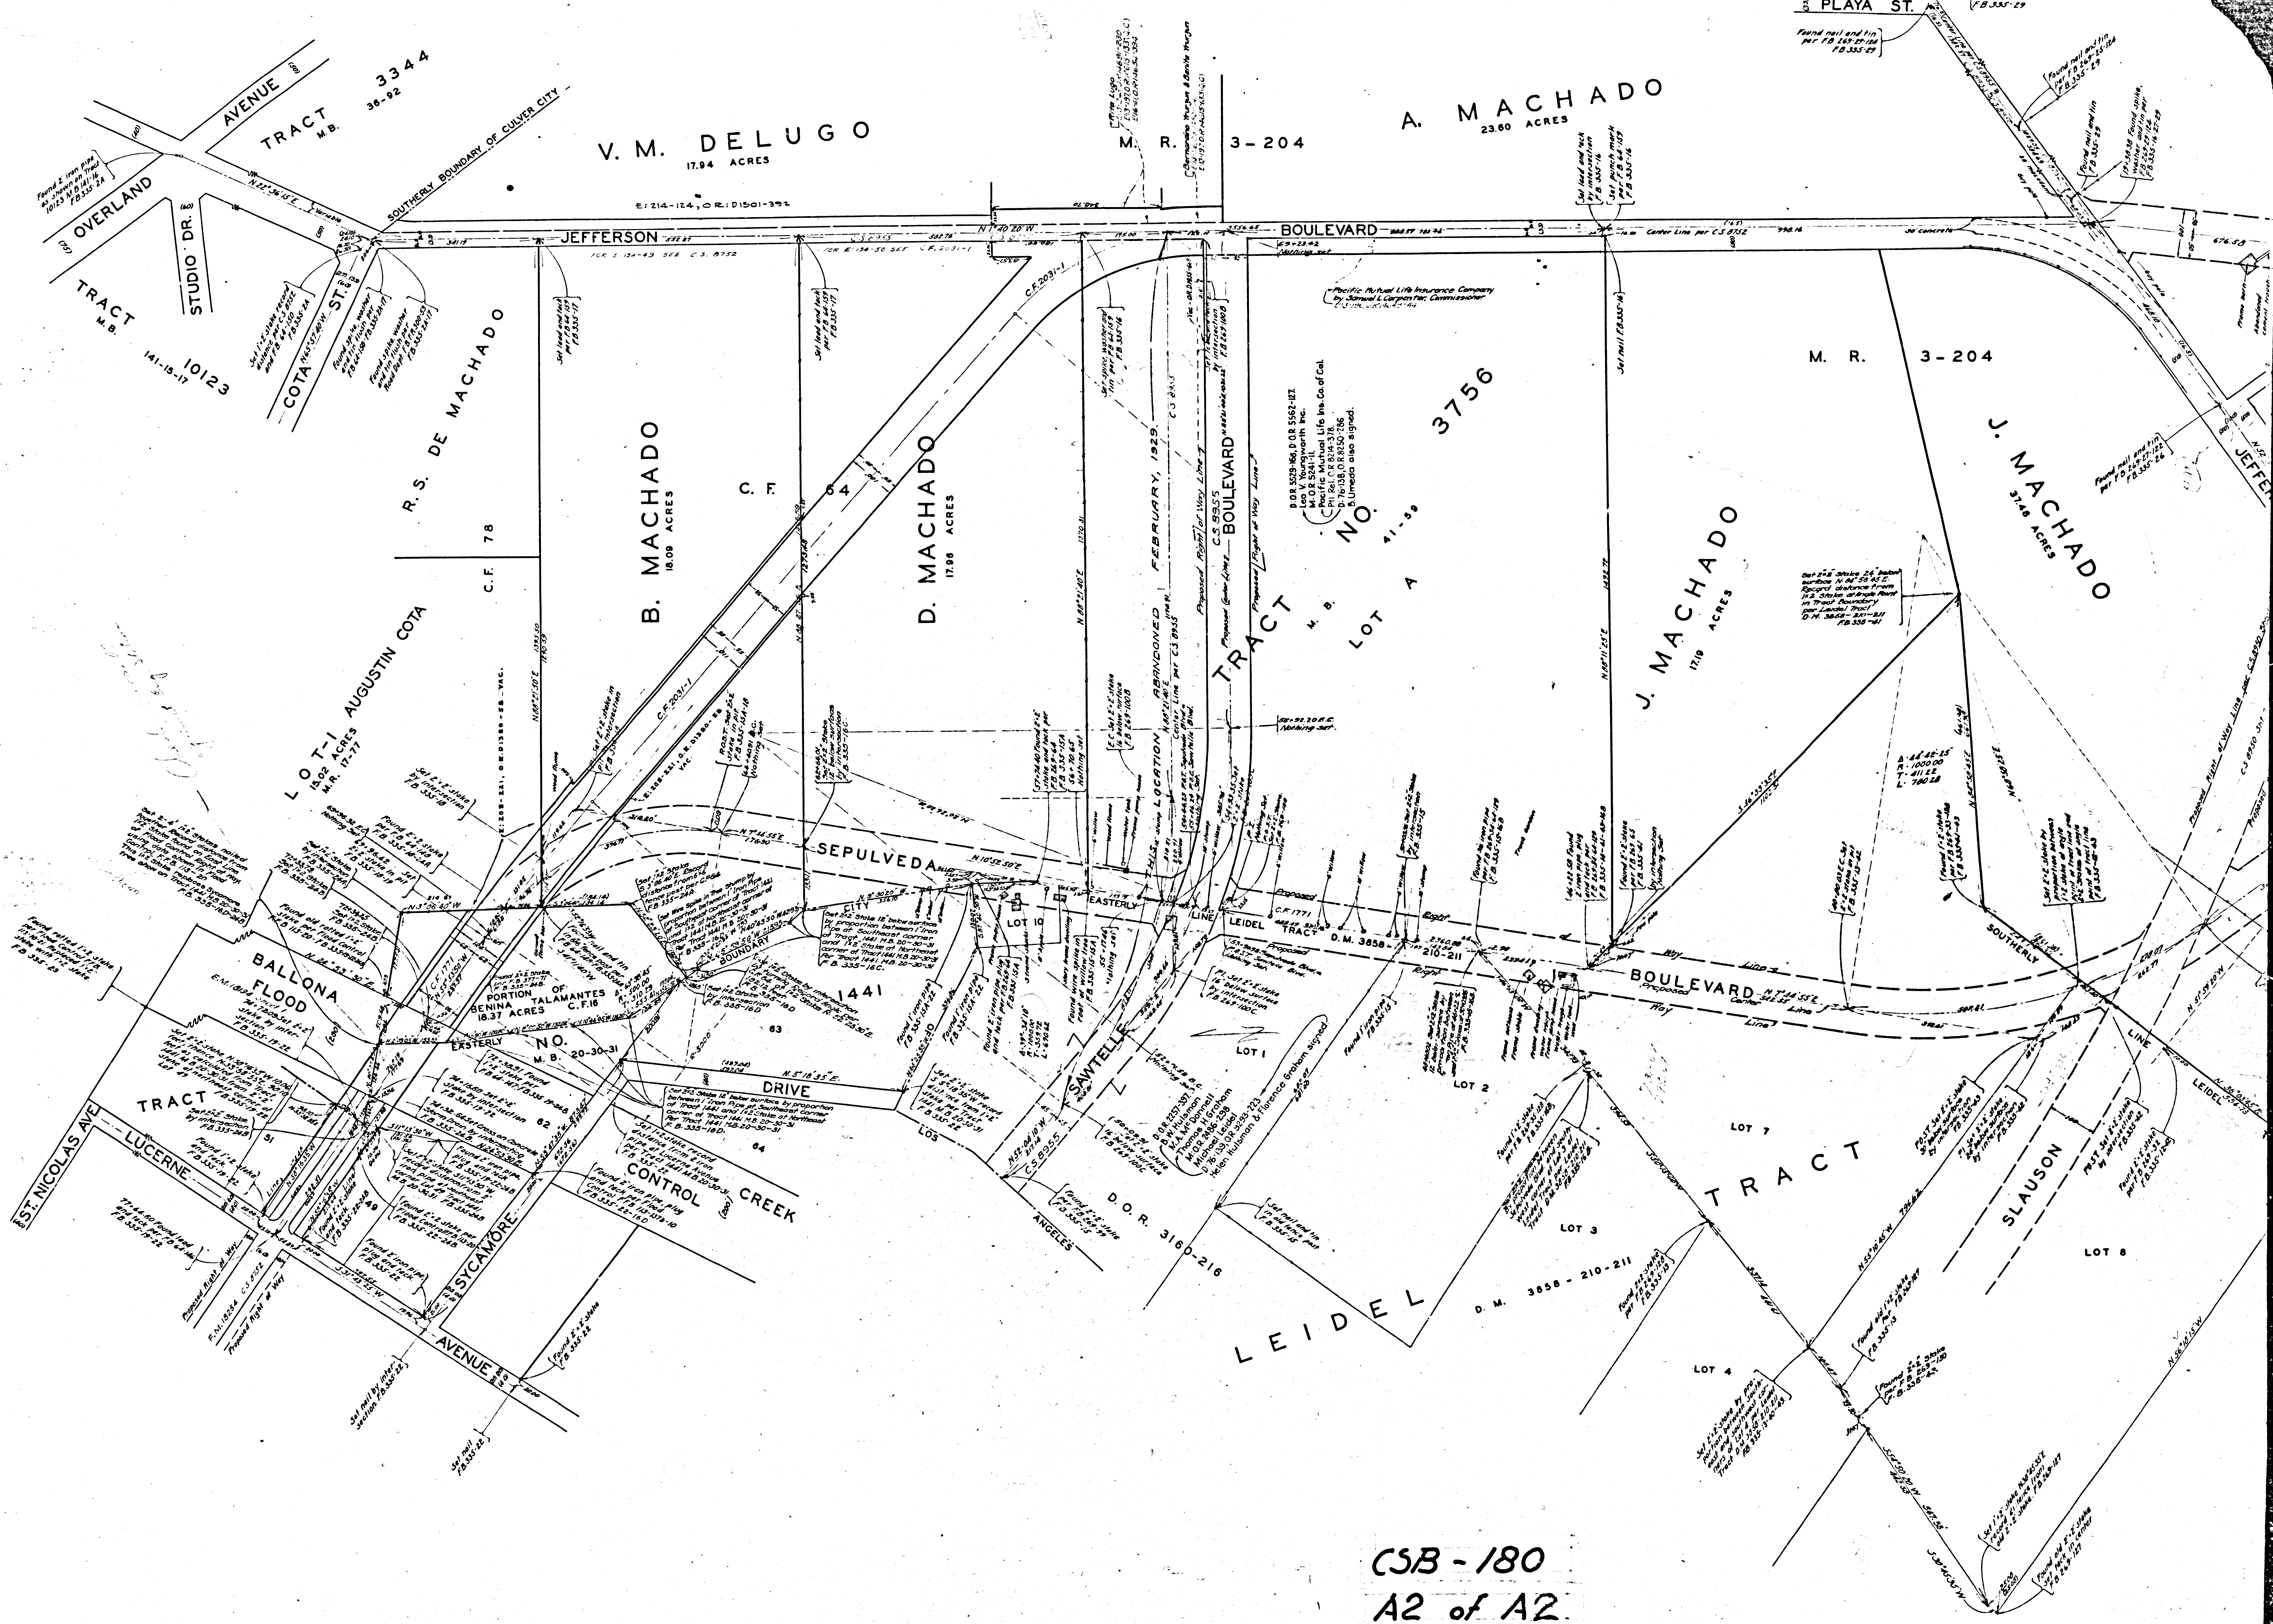

CSB-180  
A2 of A2