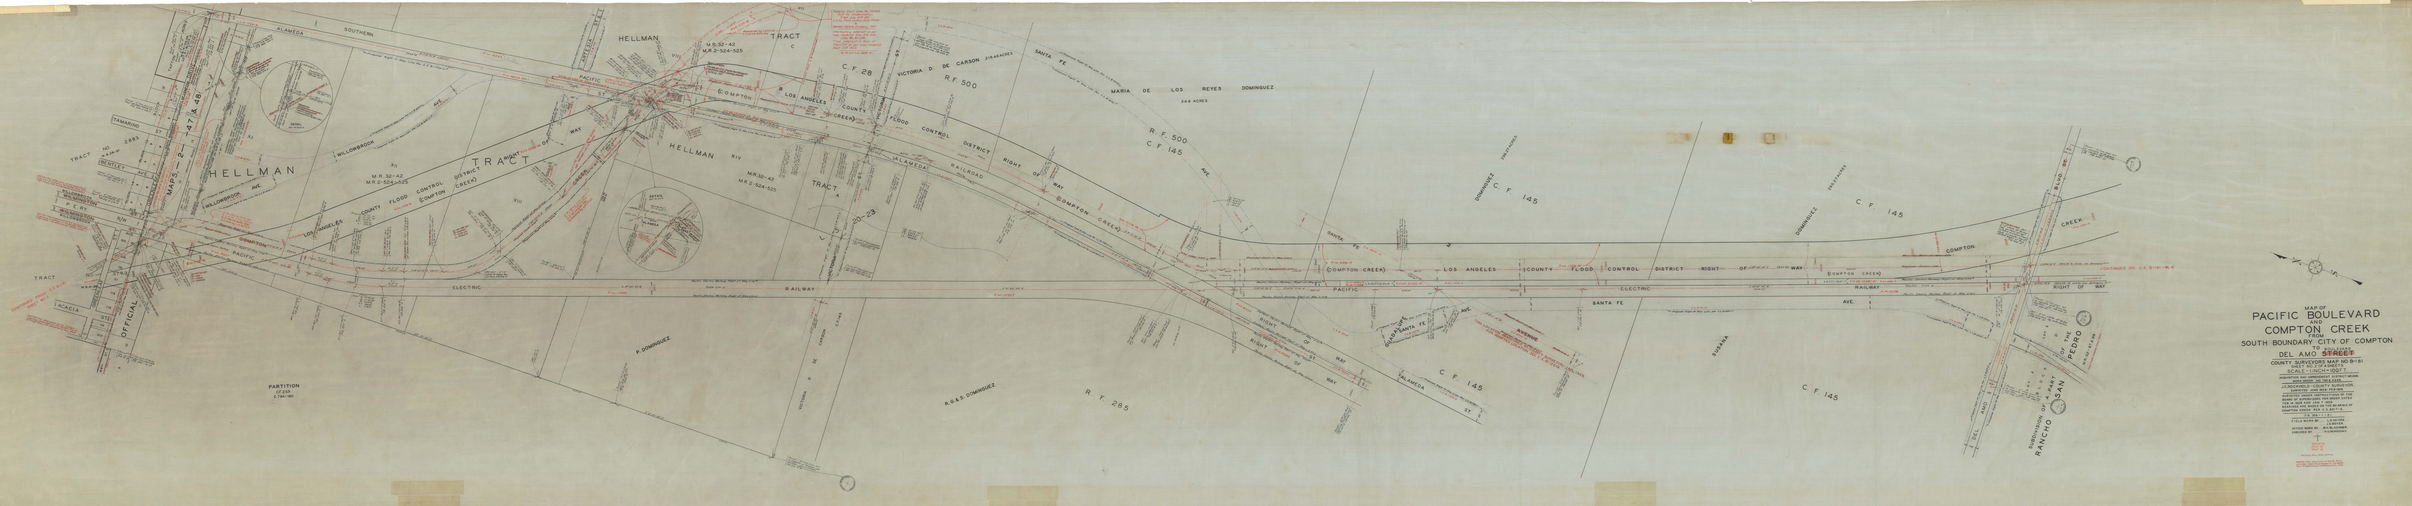
MAP OF
PACIFIC BOULEVARD
AND
COMPTON CREEK
FROM
SOUTH BOUNDARY CITY OF COMPTON
TO
DEL AMO STREET
COUNTY SURVEYORS MAP NO B-151
SCALE 1 INCH = 100 FEET
PREPARED BY THE
ROBERTSON AND DEPARTMENT DISTRICT WORK
UNDER THE DIRECTION OF THE
LOS ANGELES COUNTY RESOLUTION
SUBMITTED JUNE 2ND 1930
CONSTRUCTION OF THE PACIFIC BOULEVARD
BEING AN IMPROVEMENT PROJECT
FOR THE PURPOSE OF ACQUIRING RIGHT OF WAY
FOR THE FLOOD CONTROL DISTRICT
FILE NO. 2-524-525
MAPS NOS. 32-42
CHECKED BY
PARTITION OF A PART OF THE RANCHO SAN PEDRO
HELLMAN TRACT
HELLMAN
TRACT A
TRACT C
C.F. 28
R.F. 500
C.F. 145
R.F. 285
COMPTON CREEK
LOS ANGELES COUNTY FLOOD CONTROL DISTRICT RIGHT OF WAY
ALAMEDA
SOUTHERN PACIFIC RAILROAD
SANTA FE
ELECTRIC RAILWAY
MARIA DE LOS REYES DOMINGUEZ
348 ACRES
VICTORIA DE CARSON DOMINGUEZ
DOMINGUEZ
COMPTON
ALAMEDA ST.
SANTA FE AVE.
PACIFIC BLVD.
TAMARIND
WILLOWBROOK
ACACIA
OFFICIAL
MAPS 2-2-147 & 48
P. DOMINGUEZ
R.G.&E. DOMINGUEZ
SUSANA
RANCHO SAN PEDRO
CONTINUED ON C.S. B-151-B-4