


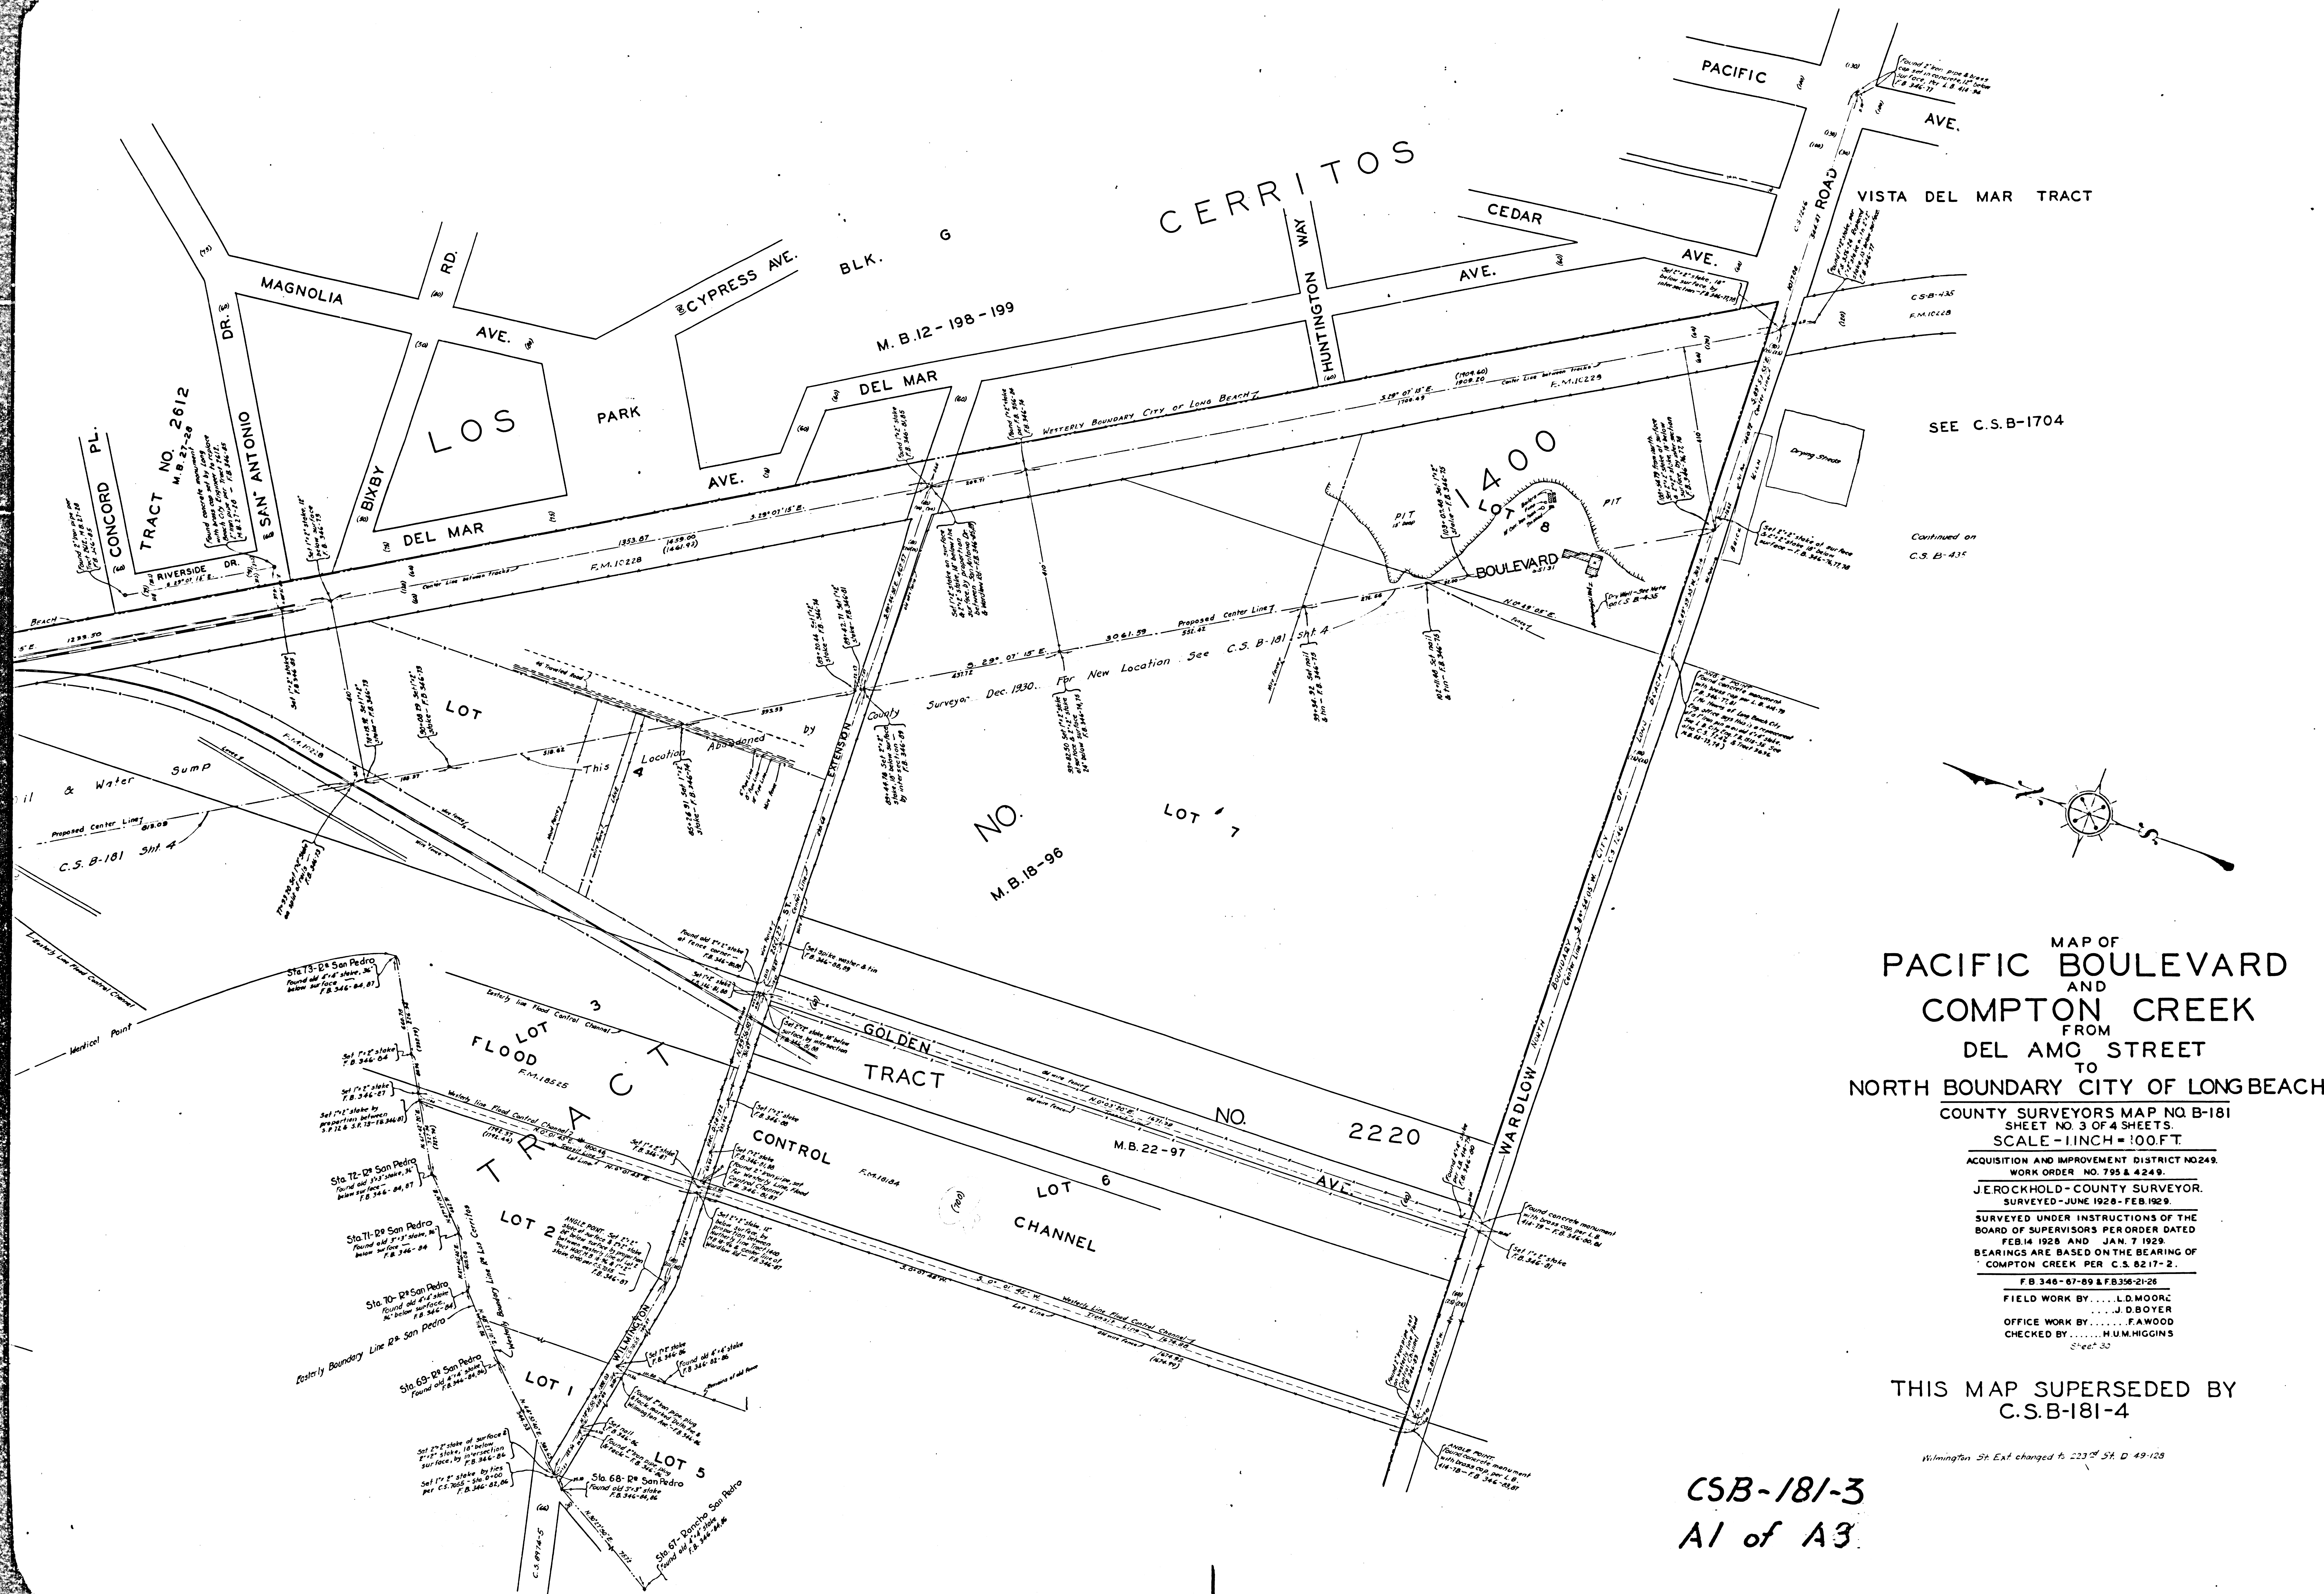

MAP OF
PACIFIC BOULEVARD
AND
COMPTON CREEK
FROM
DEL AMO STREET
TO
NORTH BOUNDARY CITY OF LONG BEACH

COUNTY SURVEYORS MAP NO B-181
SHEET NO. 3 OF 4 SHEETS

SCALE - 1 INCH = 100 FT.

ACQUISITION AND IMPROVEMENT DISTRICT NO. 249.
WORK ORDER NO. 795 & 4249.

JEROCKHOLD - COUNTY SURVEYOR.
SURVEYED - JUNE 1928 - FEB. 1929.

SURVEYED UNDER INSTRUCTIONS OF THE
BOARD OF SUPERVISORS PER ORDER DATED
FEB. 14 1928 AND JAN. 7 1929.
BEARINGS ARE BASED ON THE BEARING OF
COMPTON CREEK PER C.S. 8217-2.

F.B. 346-67-89 & F.B. 358-21-26

FIELD WORK BY L.D. MOORE

OFFICE WORK BY F.A. WOOD

CHECKED BY H.M. HIGGINS

Sheet 30

THIS MAP SUPERSEDED BY
C.S.B-181-4

Wilmington St. Ext. changed to 223 of St. D. 49-128

CSB-181-3
A1 of A3

