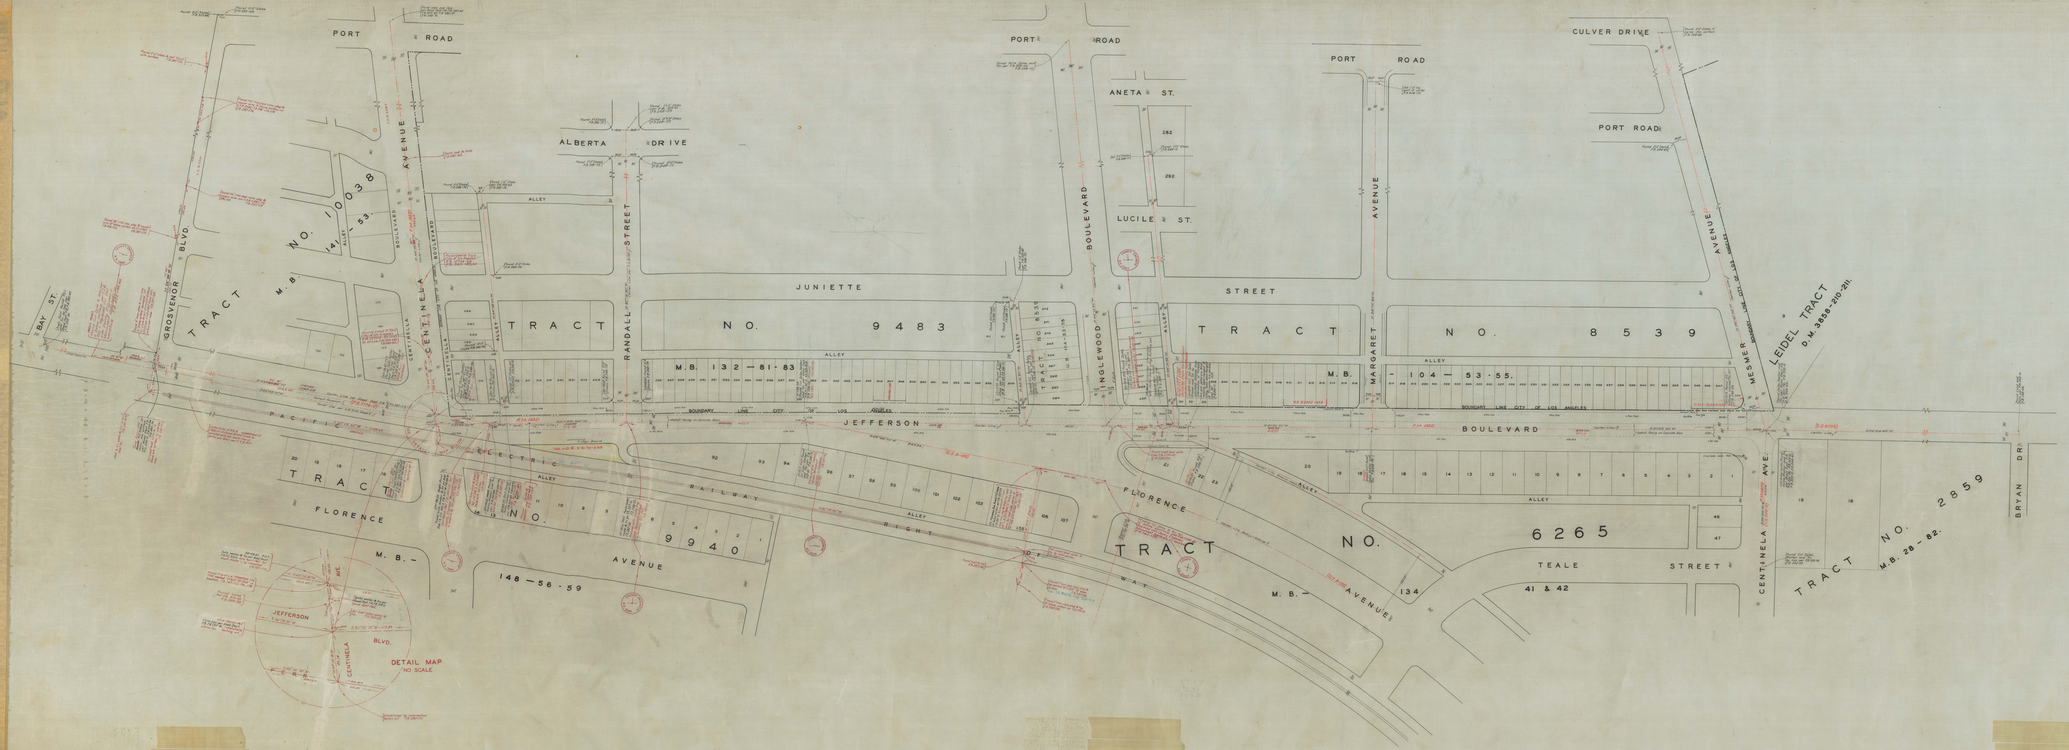

MAP OF
JEFFERSON BOULEVARD
FROM
MESMER AVENUE
TO
CENTINELA AVENUE

COUNTY SURVEYORS MAP No B-187
SCALE - 1 INCH = 50 FT.

ACQUISITION AND IMPROVEMENT DISTRICT No 219
WORK ORDER NO 4829

J.E. ROCKHOLD - COUNTY SURVEYOR
SURVEYED - JULY 1928.

SURVEYED UNDER INSTRUCTIONS OF THE
BOARD OF SUPERVISORS PER ORDER DATED
JUNE 18 1928
BEARINGS ARE ASSUMED THE BEARING OF
FLORENCE AVE. PER C.S.B-135.

F.B. 248-67-80

FIELD WORK BY ..... L.D. MOORE.
OFFICE WORK BY ..... A.G. JOHNSON.
CHECKED BY ..... A.G.M. HIGGINS.

Bk 23

Reversing data between Engineers Book 21
Corresponding field notes are here Pg 1-17