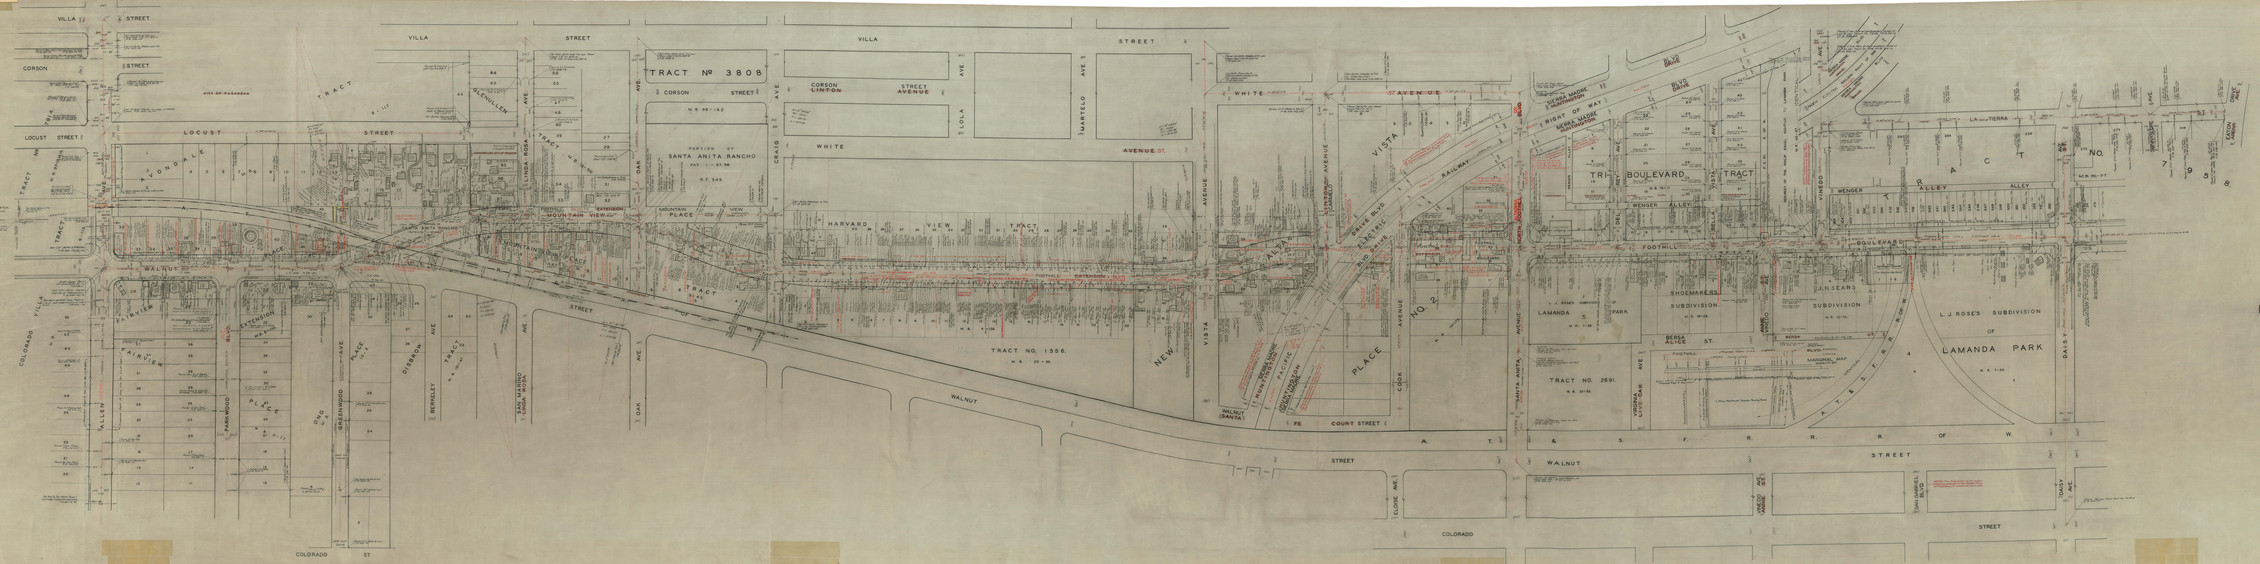
VILLA STREET
CORSON STREET
LOCUST STREET
WALNUT STREET
COLORADO ST
TRACT Nº 3808
CORSON STREET
VILLA STREET
WHITE AVENUE
AVENUE ST.
PORTION OF SANTA ANITA RANCHO
MOUNTAIN PLACE
MOUNTAIN VIEW
HARVARD VIEW TRACT
TRACT NO. 1556
NEW VISTA PLACE NO. 2
TRACT NO. 2691
TRI BOULEVARD TRACT
SHOEMAKER'S SUBDIVISION
LINSEAR'S SUBDIVISION
L.J. ROSE'S SUBDIVISION OF LAMANDA PARK
LAMANDA PARK
FOOTHILL BOULEVARD
WENGER ALLEY
COURT STREET
A. T. & S. F. R. R. OF W.
SOUTHERN PACIFIC
LOS ANGELES & SALT LAKE R.R.
SANTA ANITA AVENUE
DAISY AVE
LA TIERRA
MAP OF
FOOTHILL BOULEVARD
FROM
ALLEN AVENUE
TO
DAISY STREET
COUNTY SURVEYOR'S MAP Nº 90
SHEET Nº 1 OF 1 SHEETS
SCALE: 1 INCH = 50 FT.
MONTHLY AND IMPROVEMENT DISTRICT MAP
COMPILED BY ORDER OF THE
J. E. ROSENDALE, COUNTY SURVEYOR
LOS ANGELES, CAL. 12 SEPT. 1928
SURVEY BY UNDER INSTRUCTIONS OF THE
BOARD OF SUPERVISORS OF LOS ANGELES
COUNTY BY M. 1928
SEAL MAP BY M. 1928
FIELD BOOK NO. F.B. 2.24 1.11
F.B. 2.24-1.11 (2.24-1.11) (2.24-1.11)
FIELD WORK BY: J. A. MOSSMAN
J. A. MOSSMAN
BY FIELD WORK BY: A. A. ROSSER
A. A. ROSSER
UNDERSIGN BY: A. A. ROSSER
Blue Ink
Water Resistant Ink