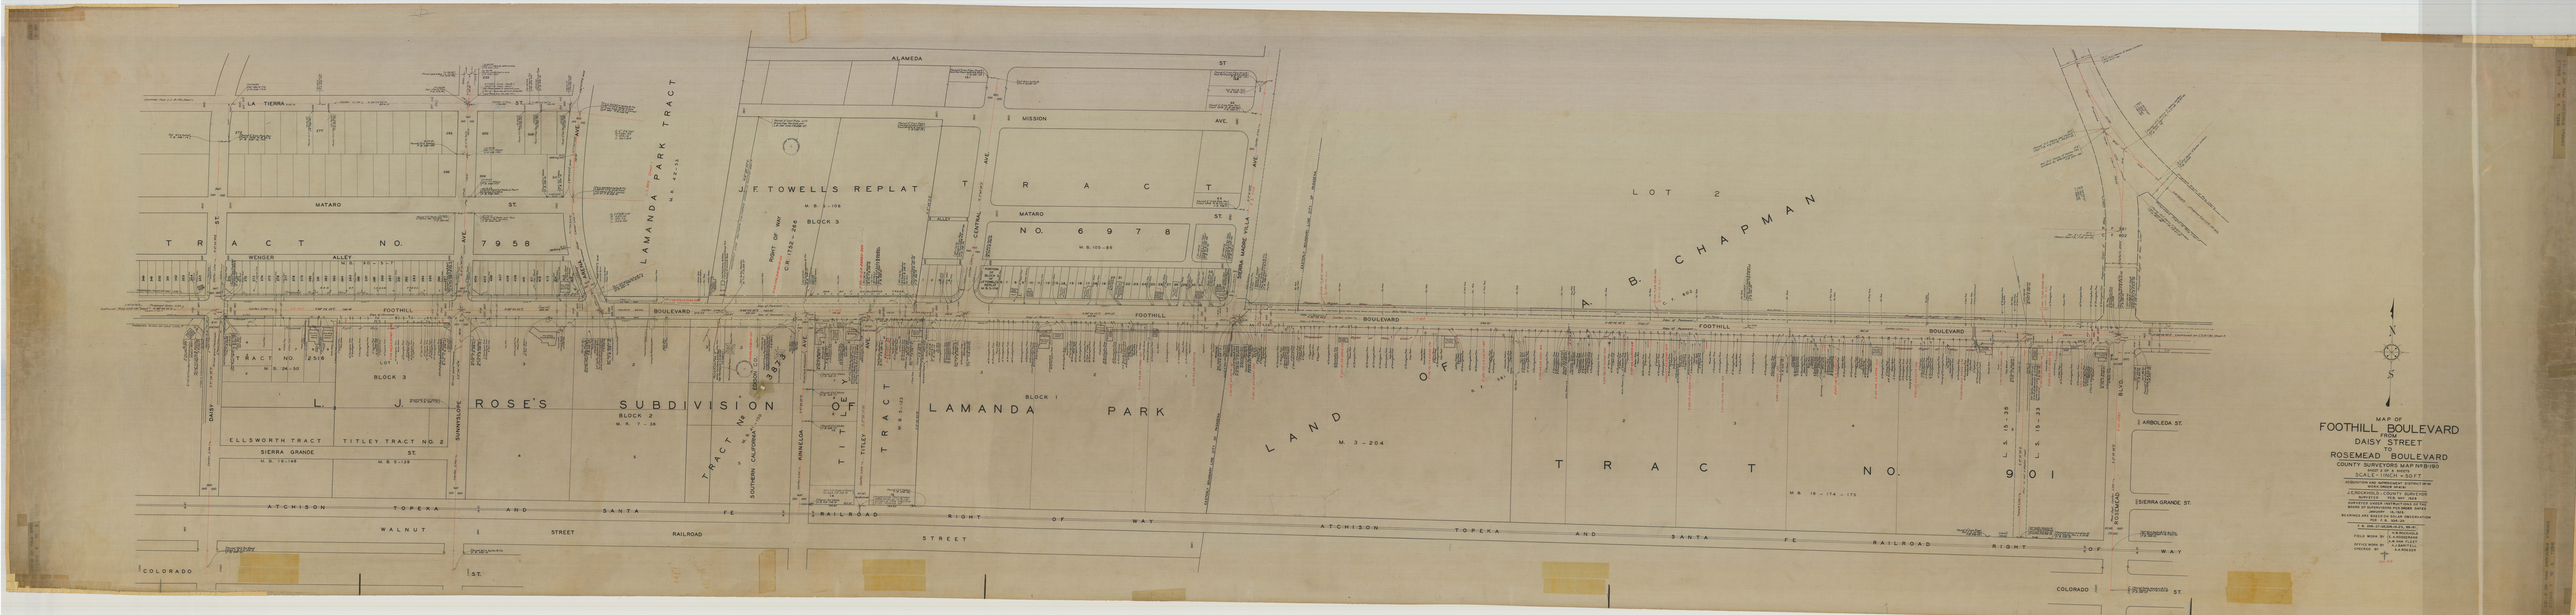
MAP OF
FOOTHILL BOULEVARD
FROM
DAISY STREET
TO
ROSEMEAD BOULEVARD
COUNTY SURVEYORS MAP No 8-190
SCALE 1 INCH = 50 FT
J. F. TOWELLS REPLAT
TRACT NO. 6978
TRACT NO. 7958
LAMANDA PARK TRACT
L. J. ROSE'S SUBDIVISION OF LAMANDA PARK
TRACT NO. 3873
TITLEY TRACT
LAND OF A. B. CHAPMAN
TRACT NO. 901
LOT 2
ALAMEDA ST
MISSION AVE.
MATARO ST.
LA TIERRA ST.
WENDER ALLEY
FOOTHILL BOULEVARD
DAISY ST.
SUNNYSLOPE AVE.
KINNELOA AVE.
CENTRAL AVE.
SIERRA MADRE VILLA AVE.
ELLSWORTH TRACT
TITLEY TRACT NO. 2
SIERRA GRANDE ST.
ARBOLEDA ST.
ROSEMEAD BLVD.
ATCHISON TOPEKA AND SANTA FE RAILROAD RIGHT OF WAY
WALNUT STREET
COLORADO ST.
BLOCK 1
BLOCK 2
BLOCK 3
BLOCK 6
M. 3-204
M. 16-174-175
L. S. 15-36
L. S. 15-33
N
S