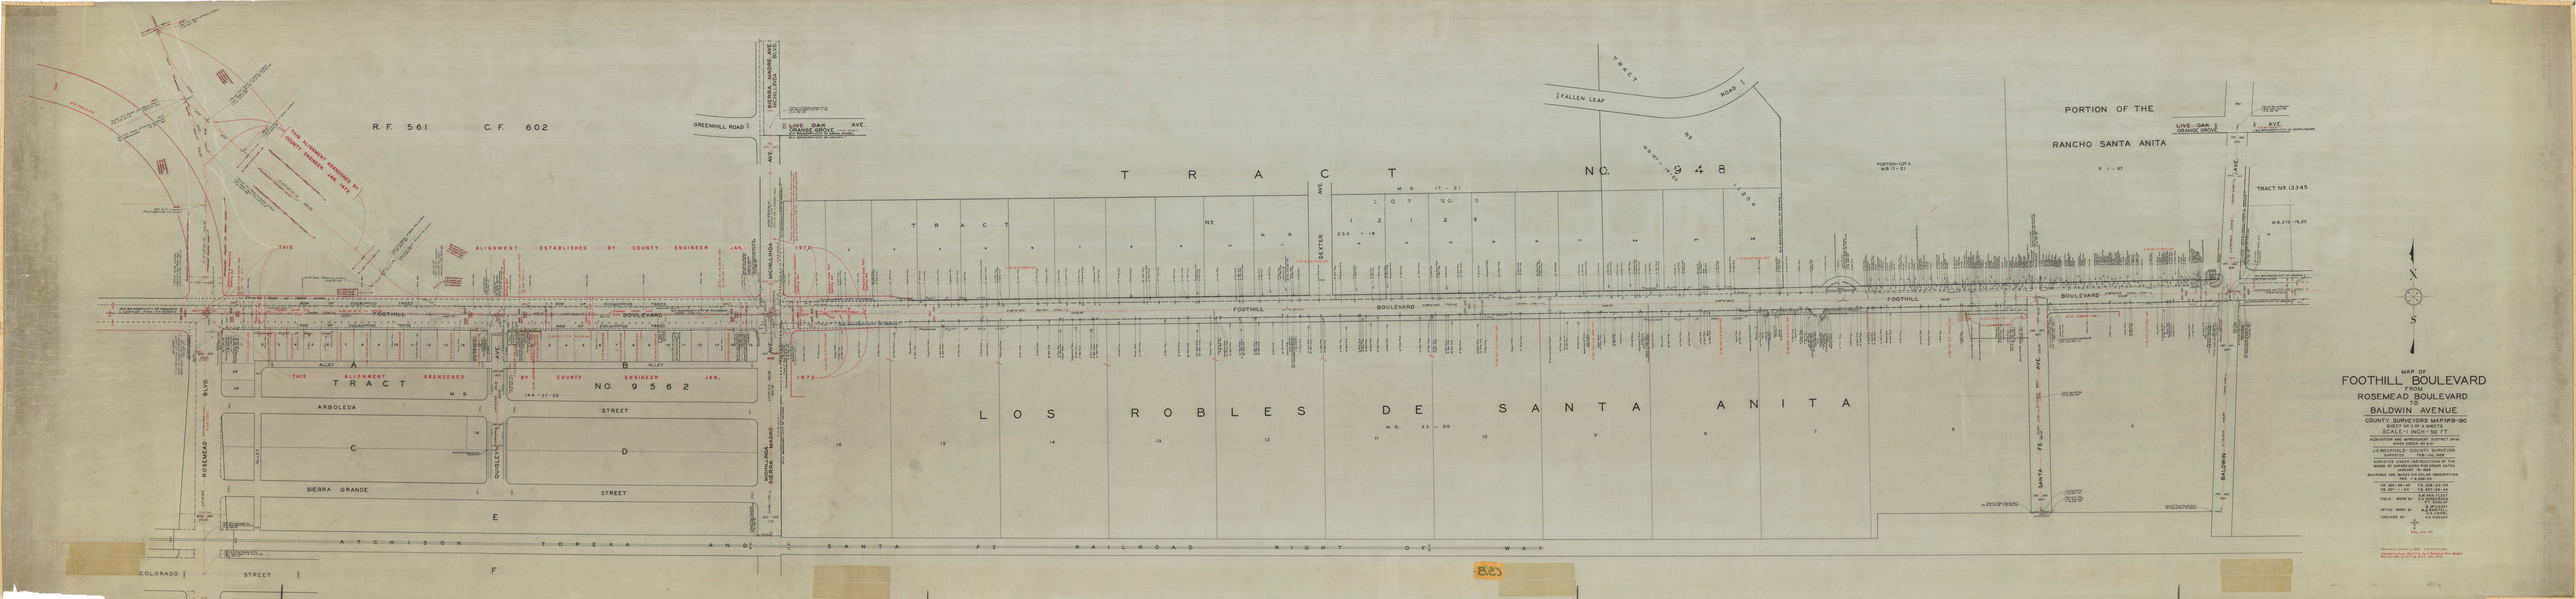
MAP OF
FOOTHILL BOULEVARD
FROM
ROSEMEAD BOULEVARD
TO
BALDWIN AVENUE
COUNTY SURVEYORS MAP NO. B-190
SCALE = 1 INCH = 50 FT.
R.F. 561
C.F. 602
THIS ALIGNMENT ABANDONED BY COUNTY ENGINEER JAN. 1972
THIS ALIGNMENT ESTABLISHED BY COUNTY ENGINEER JAN. 1972
THIS ALIGNMENT ABANDONED BY COUNTY ENGINEER JAN. 1972
TRACT NO. 9562
TRACT NO. 948
LOS ROBLES DE SANTA ANITA
PORTION OF THE RANCHO SANTA ANITA
TRACT NO. 13345
FOOTHILL BOULEVARD
GREENHILL ROAD
LIVE OAK AVE.
ORANGE GROVE
SIERRA MADRE AVE.
MONTILLA BLVD.
ROSEMEAD BLVD.
QUIGLEY AVE.
DEXTER AVE.
SANTA FE AVE.
BALDWIN AVE.
ARBOLEDA STREET
SIERRA GRANDE STREET
FALLEN LEAF ROAD
TRACT
ATCHISON TOPEKA AND SANTA FE RAILROAD RIGHT OF WAY
COLORADO STREET
N
S