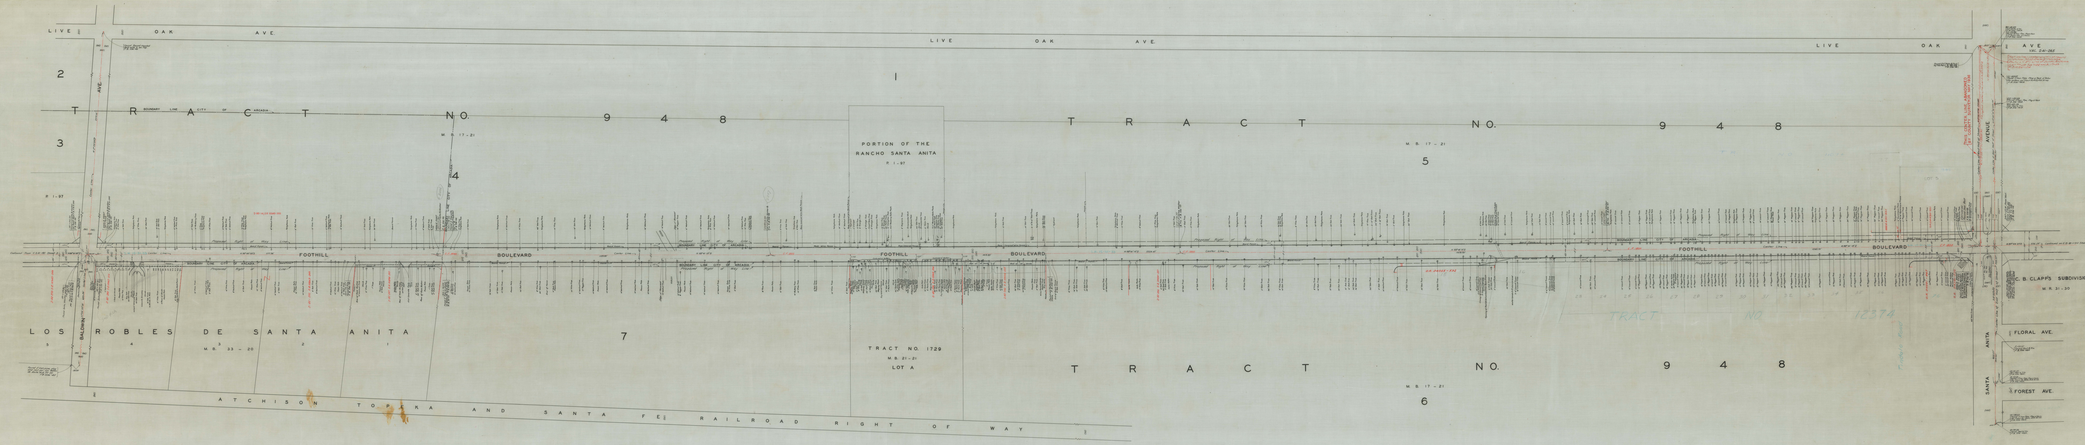

MAP OF
FOOTHILL BOULEVARD
FROM
BALDWIN AVENUE
TO
SANTA ANITA AVENUE
COUNTY SURVEYOR'S MAP NO. B-160
SCALE 1" = 100' = 1.89 FT.
SUBDIVISION AND IMPROVEMENT DISTRICT NO. 1
(A SUBDIVISION OF A PORTION OF THE RANCHO SANTA ANITA)
SURVEYED - MARCH APRIL 1928
MAPPED - MARCH APRIL 1928
SURVEYED UNDER INSTRUCTIONS OF THE BOARD OF SUPERVISORS OF LOS ANGELES COUNTY ON JANUARY 10, 1928
MEASURED UNDER INSTRUCTIONS OF THE CITY ENGINEER
F. W. SAN AN ND, SUPV. CIV.
F. W. SAN AN ND, CHIEF CIV.
STEVE MIN ER, CHIEF CIV.
GREGORY W. S. HOLMES
CHIEF CIV. W. S. MIN ER
REVISED MARCH 1929 - F. W. SAN