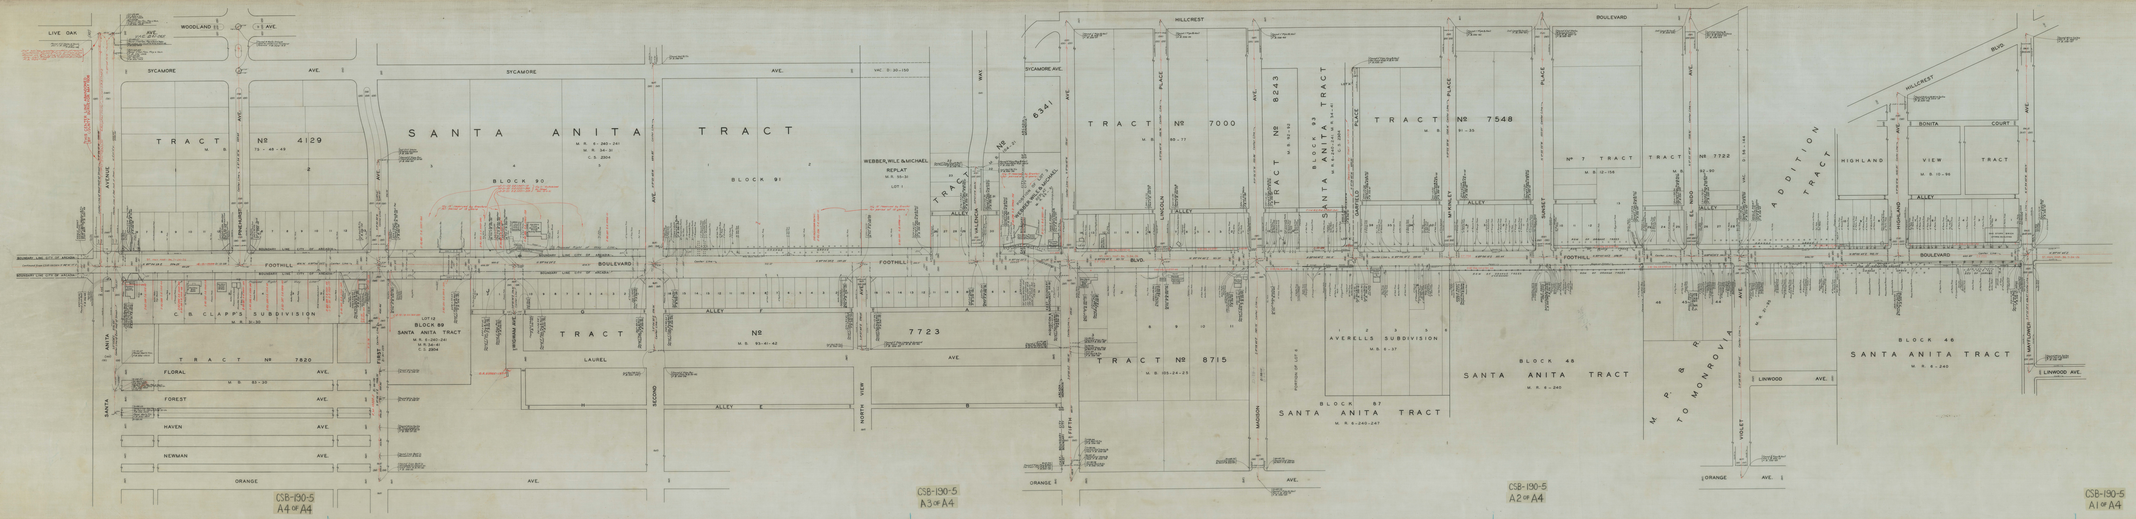

MAP OF
FOOTHILL BOULEVARD
FROM
SANTA ANITA AVENUE
TO
MAYFLOWER AVENUE

COUNTY SURVEYORS MAP #CB-130
SHEET 1 OF 4 SHEETS
SCALE = 1 INCH = 50 FT.

ROBERT DOUGLAS, JR. COUNTY ENGINEER
BOARD OF SUPERVISORS
J. E. BEACHWOLD - COUNTY SURVEYOR
ADOPTED BY THE BOARD OF SUPERVISORS UNDER INSTRUCTIONS OF THE BOARD OF SUPERVISORS PER ORDER DATED
MAY 1, 1956
BEARINGS ARE BASED ON GRID COORDINATES
OF THE CALIFORNIA COORDINATE SYSTEM
U. S. CODE AND SURVEY DATA
FIELD WORK BY: A. W. BARTELL
OFFICE WORK BY: A. W. BARTELL
CHECKED BY: J. E. BEACHWOLD

REFER TO SHEET INDEX FOR LOCATION