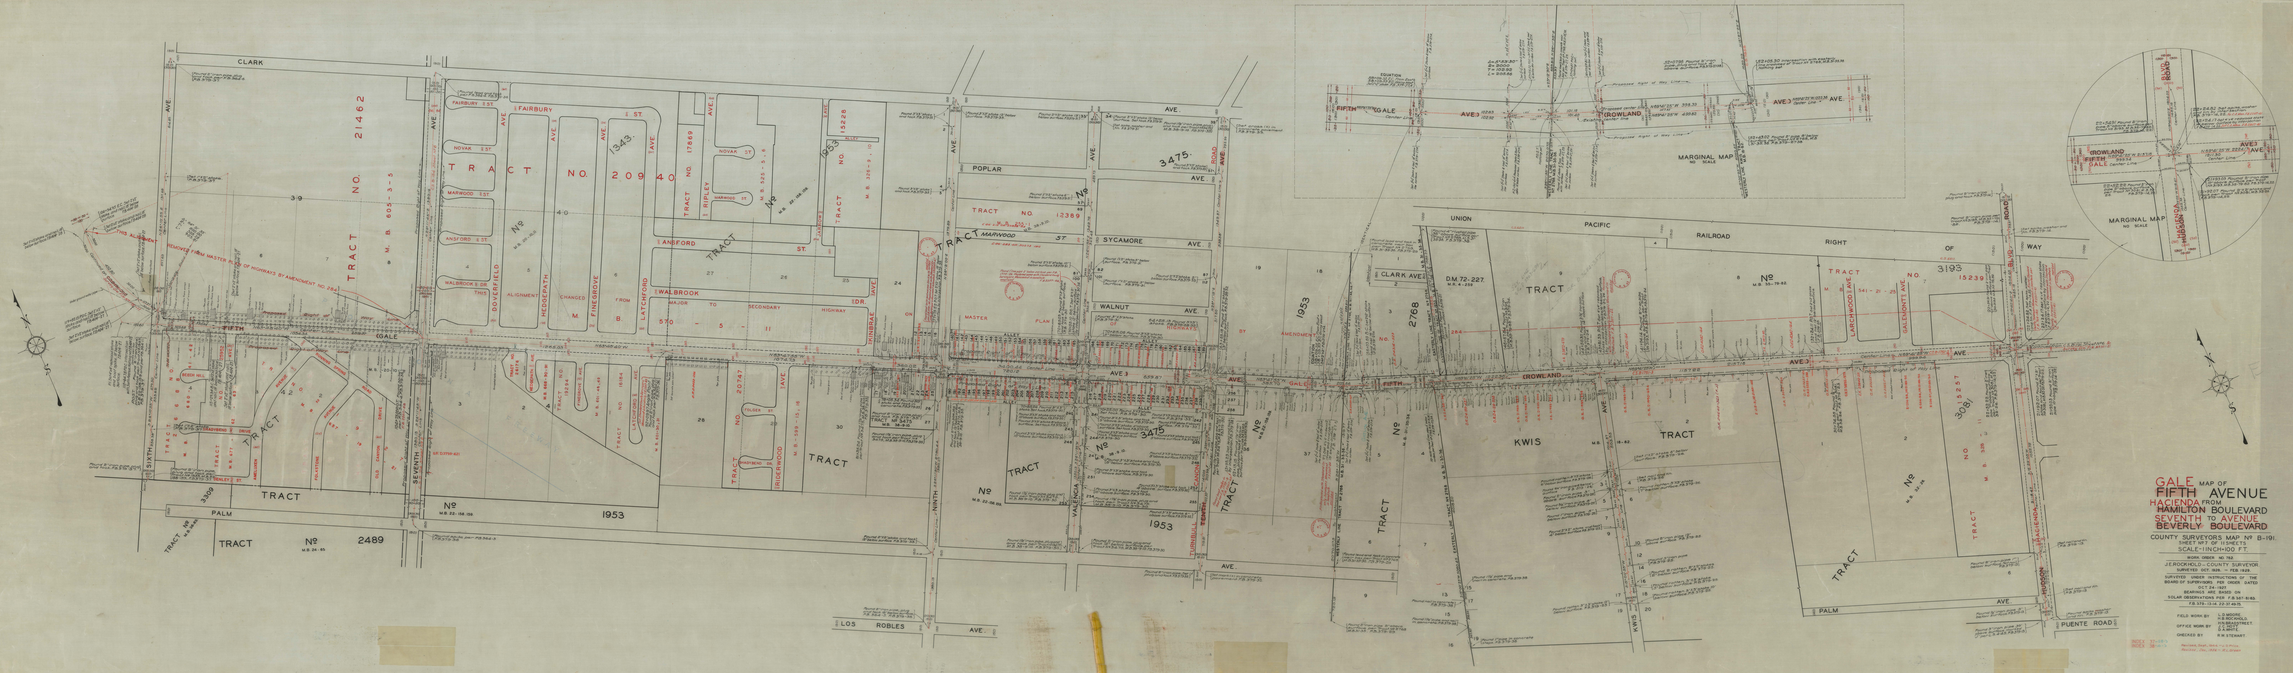
GALE
MAP OF
FIFTH AVENUE
HACIENDA FROM
HAMILTON BOULEVARD
SEVENTH TO AVENUE
BEVERLY BOULEVARD
COUNTY SURVEYORS MAP Nº B-191
SCALE-1 INCH=100 FT.
WORK ORDER NO 165
J.E.ROSKICLO.-COUNTY SURVEYOR.
PREPARED UNDER THE DIRECTION OF
SURVEYED UNDER INSTRUCTIONS OF THE
BOARD OF SUPERVISORS PER ORDER DATED
OCT 24 1927
BEARINGS ARE BASED ON
SOLAR OBSERVATIONS OCT. 7 & 8, 1927-B.S.
FB.319-324 & 327-B.S.
FIELD WORK BY L.E.MOORE
J.B.BOCANEGRA
V.H.BRASSTRECT
E.G.BRITZ
OFFICE WORK BY
CHECKED BY R.W.STEWART
MARGINAL MAP
NO SCALE
CLARK
FAIRBURY
NOVAK
MARWOOD
ASHFORD
WALBROOK
POPLAR
SYCAMORE
WALNUT
FIFTH
GALE
CROWLAND
PALM
UNION PACIFIC RAILROAD RIGHT OF WAY
LOS ROBLES AVE.
PUENTE ROAD
HACIENDA BLVD.
HAMILTON BLVD.
TRACT NO. 21462
TRACT NO. 20940
TRACT NO. 17899
TRACT NO. 12389
TRACT NO. 15239
TRACT NO. 2489
TRACT NO. 1953
TRACT NO. 3475
TRACT NO. 2768
TRACT NO. 3193
TRACT NO. 3081
KWIS