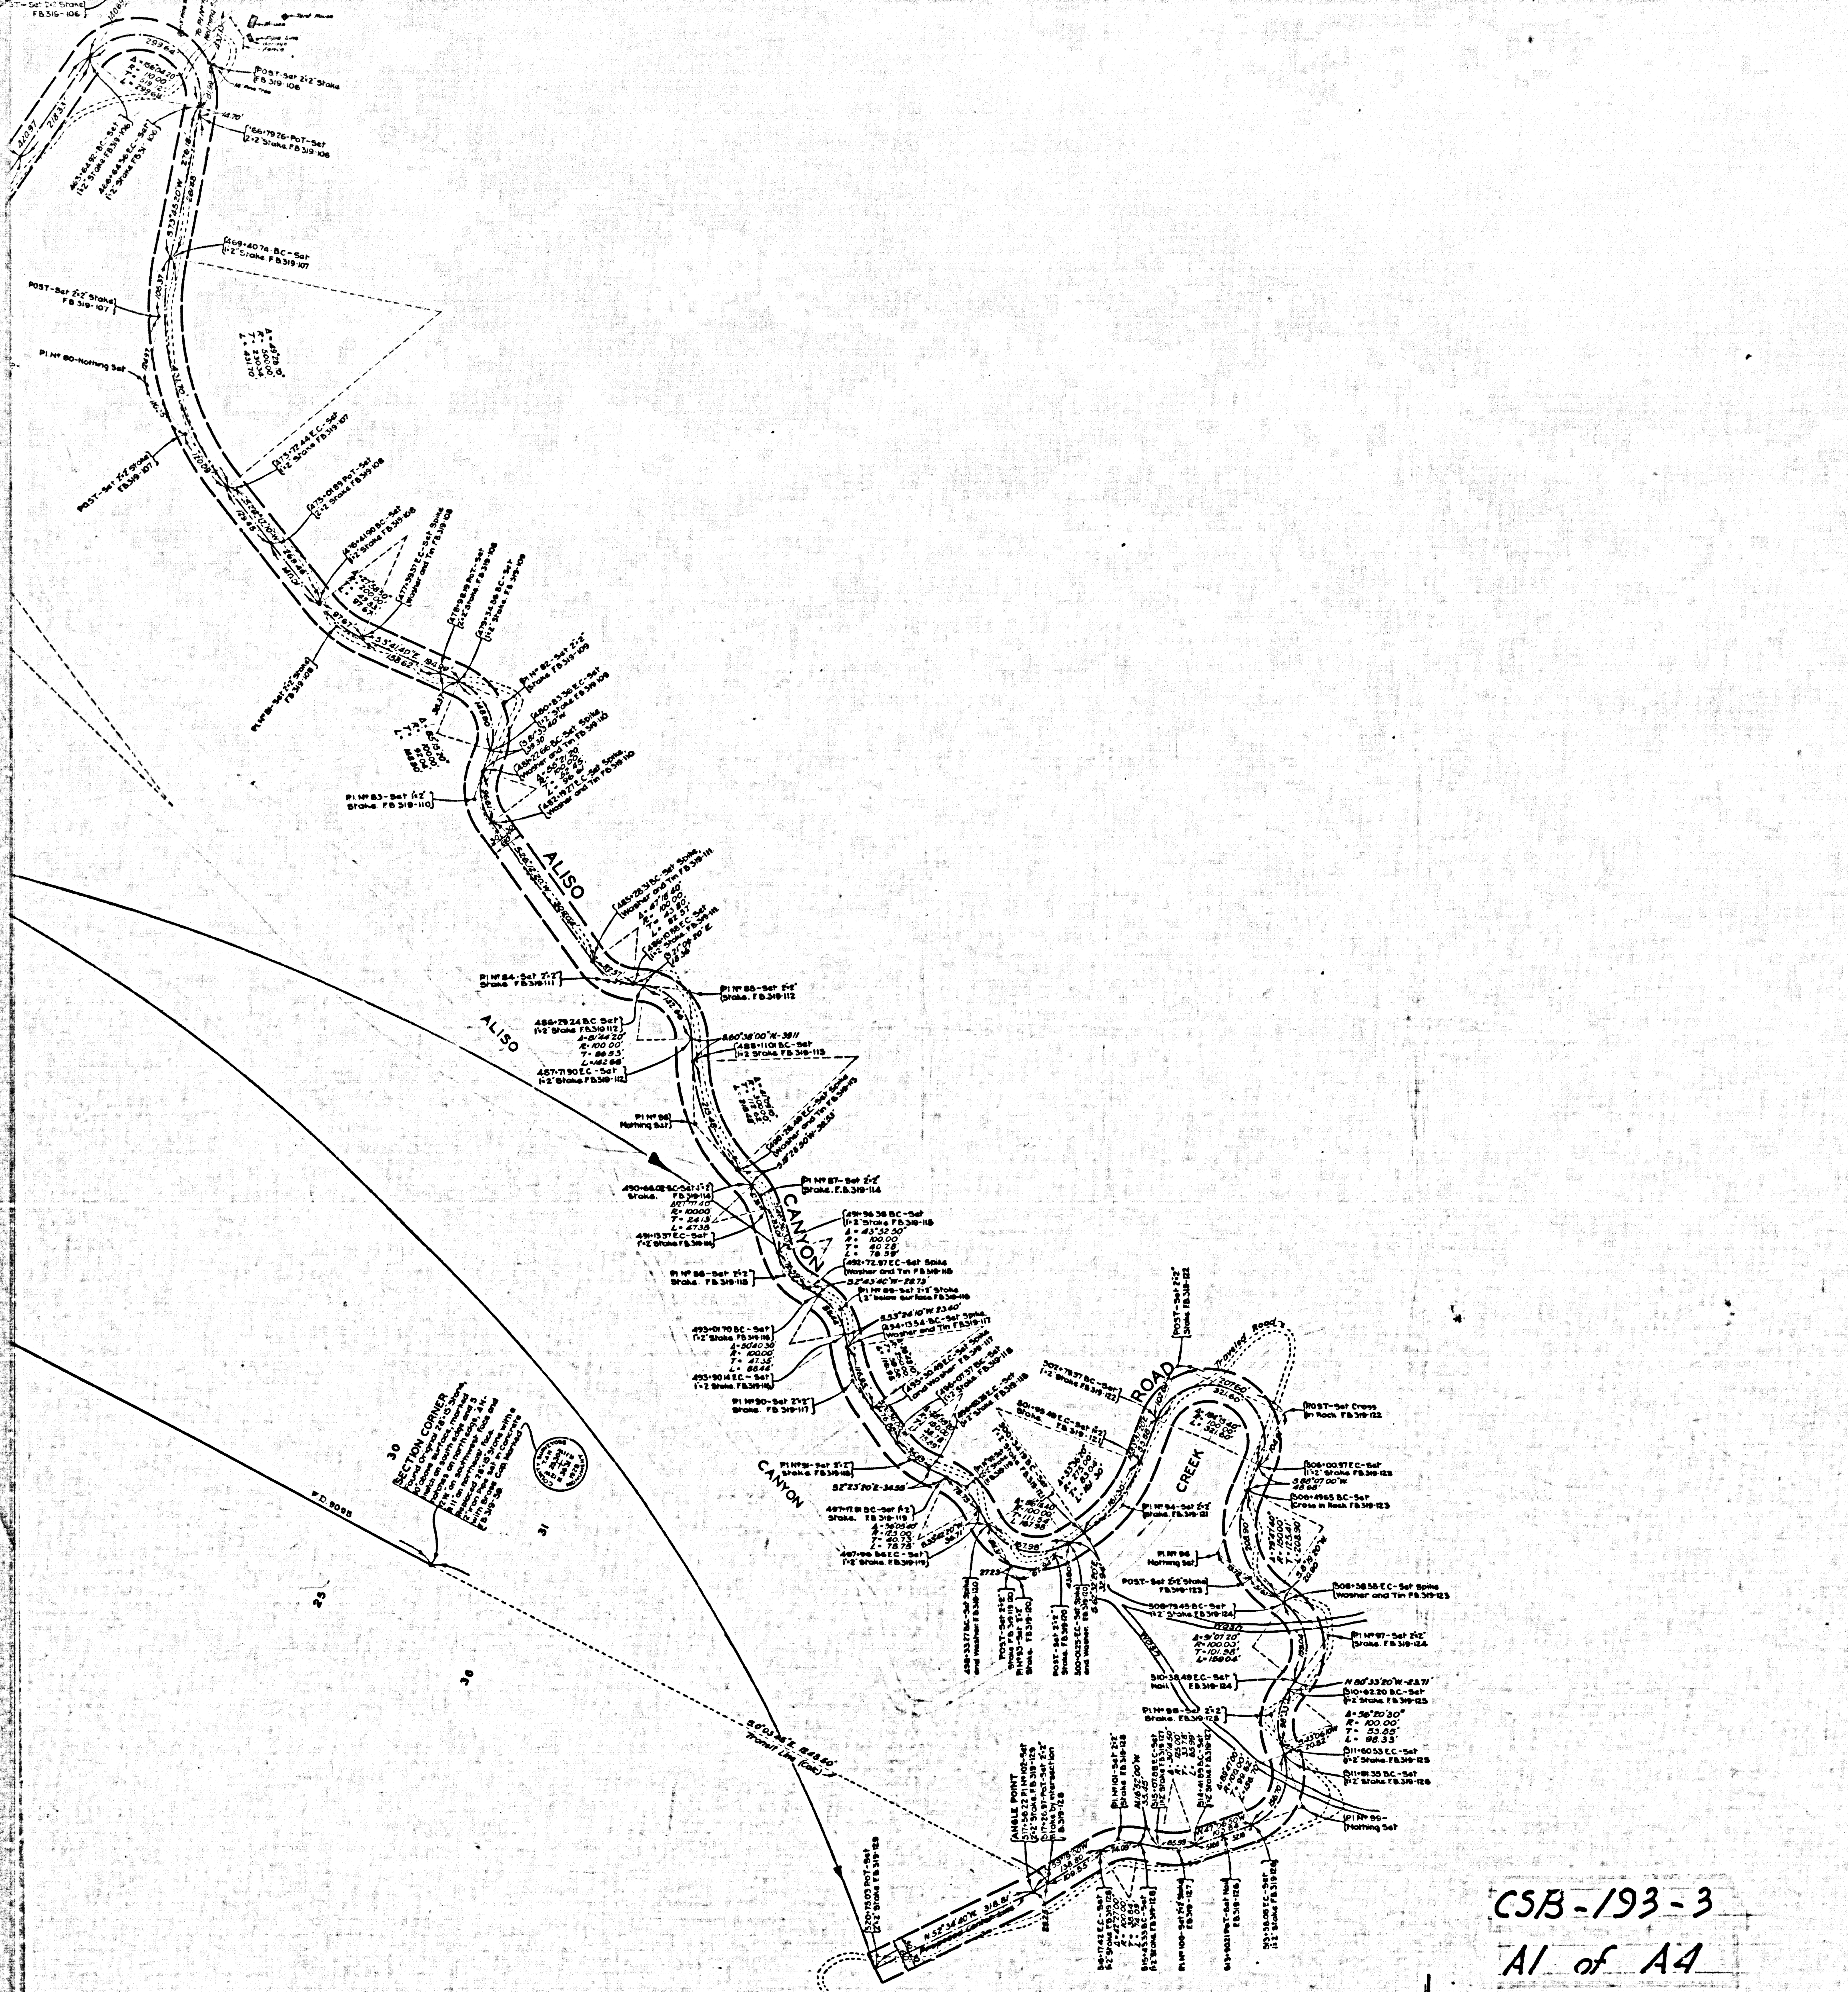

CSB-193-3

A1 of A4

# MAP OF
# ALISO CANYON ROAD
FROM
MINT CANYON ROAD
TO
SUMMIT AT MILL CREEK

COUNTY SURVEYORS MAP Nº B-193
SHEET 3 OF 4 SHEETS
SCALE-1 INCH=100 FT.

WORK ORDER Nº 715

J.E. ROCKHOLD COUNTY SURVEYOR
SURVEYED JUNE, 1928

SURVEYED UNDER INSTRUCTIONS OF THE BOARD OF SUPERVISORS PER ORDER DATED MARCH 15 1928
BEARINGS ARE BASED ON SOLAR OBSERVATION ON SOUTH LINE OF SECTION 32 TOWNSHIP 5 NORTH RANGE 12 WEST PER F.B. 319 - 328

F.B. 319-85-129

FIELD WORK BY W.M. HOLMES
OFFICE WORK BY R.J. CLARKE
R.W. McALLISTER
CHECKED BY R.W. McALLISTER
R.W. STEWART

IM 80-CD-2

ALIGNMENT ON THIS SHEET ABANDONED BY COUNTY SURVEYOR SEPT. 1944 FOR LATER SURVEY SEE C.S.B.-193-4

CSB-193-3

A3 of A4

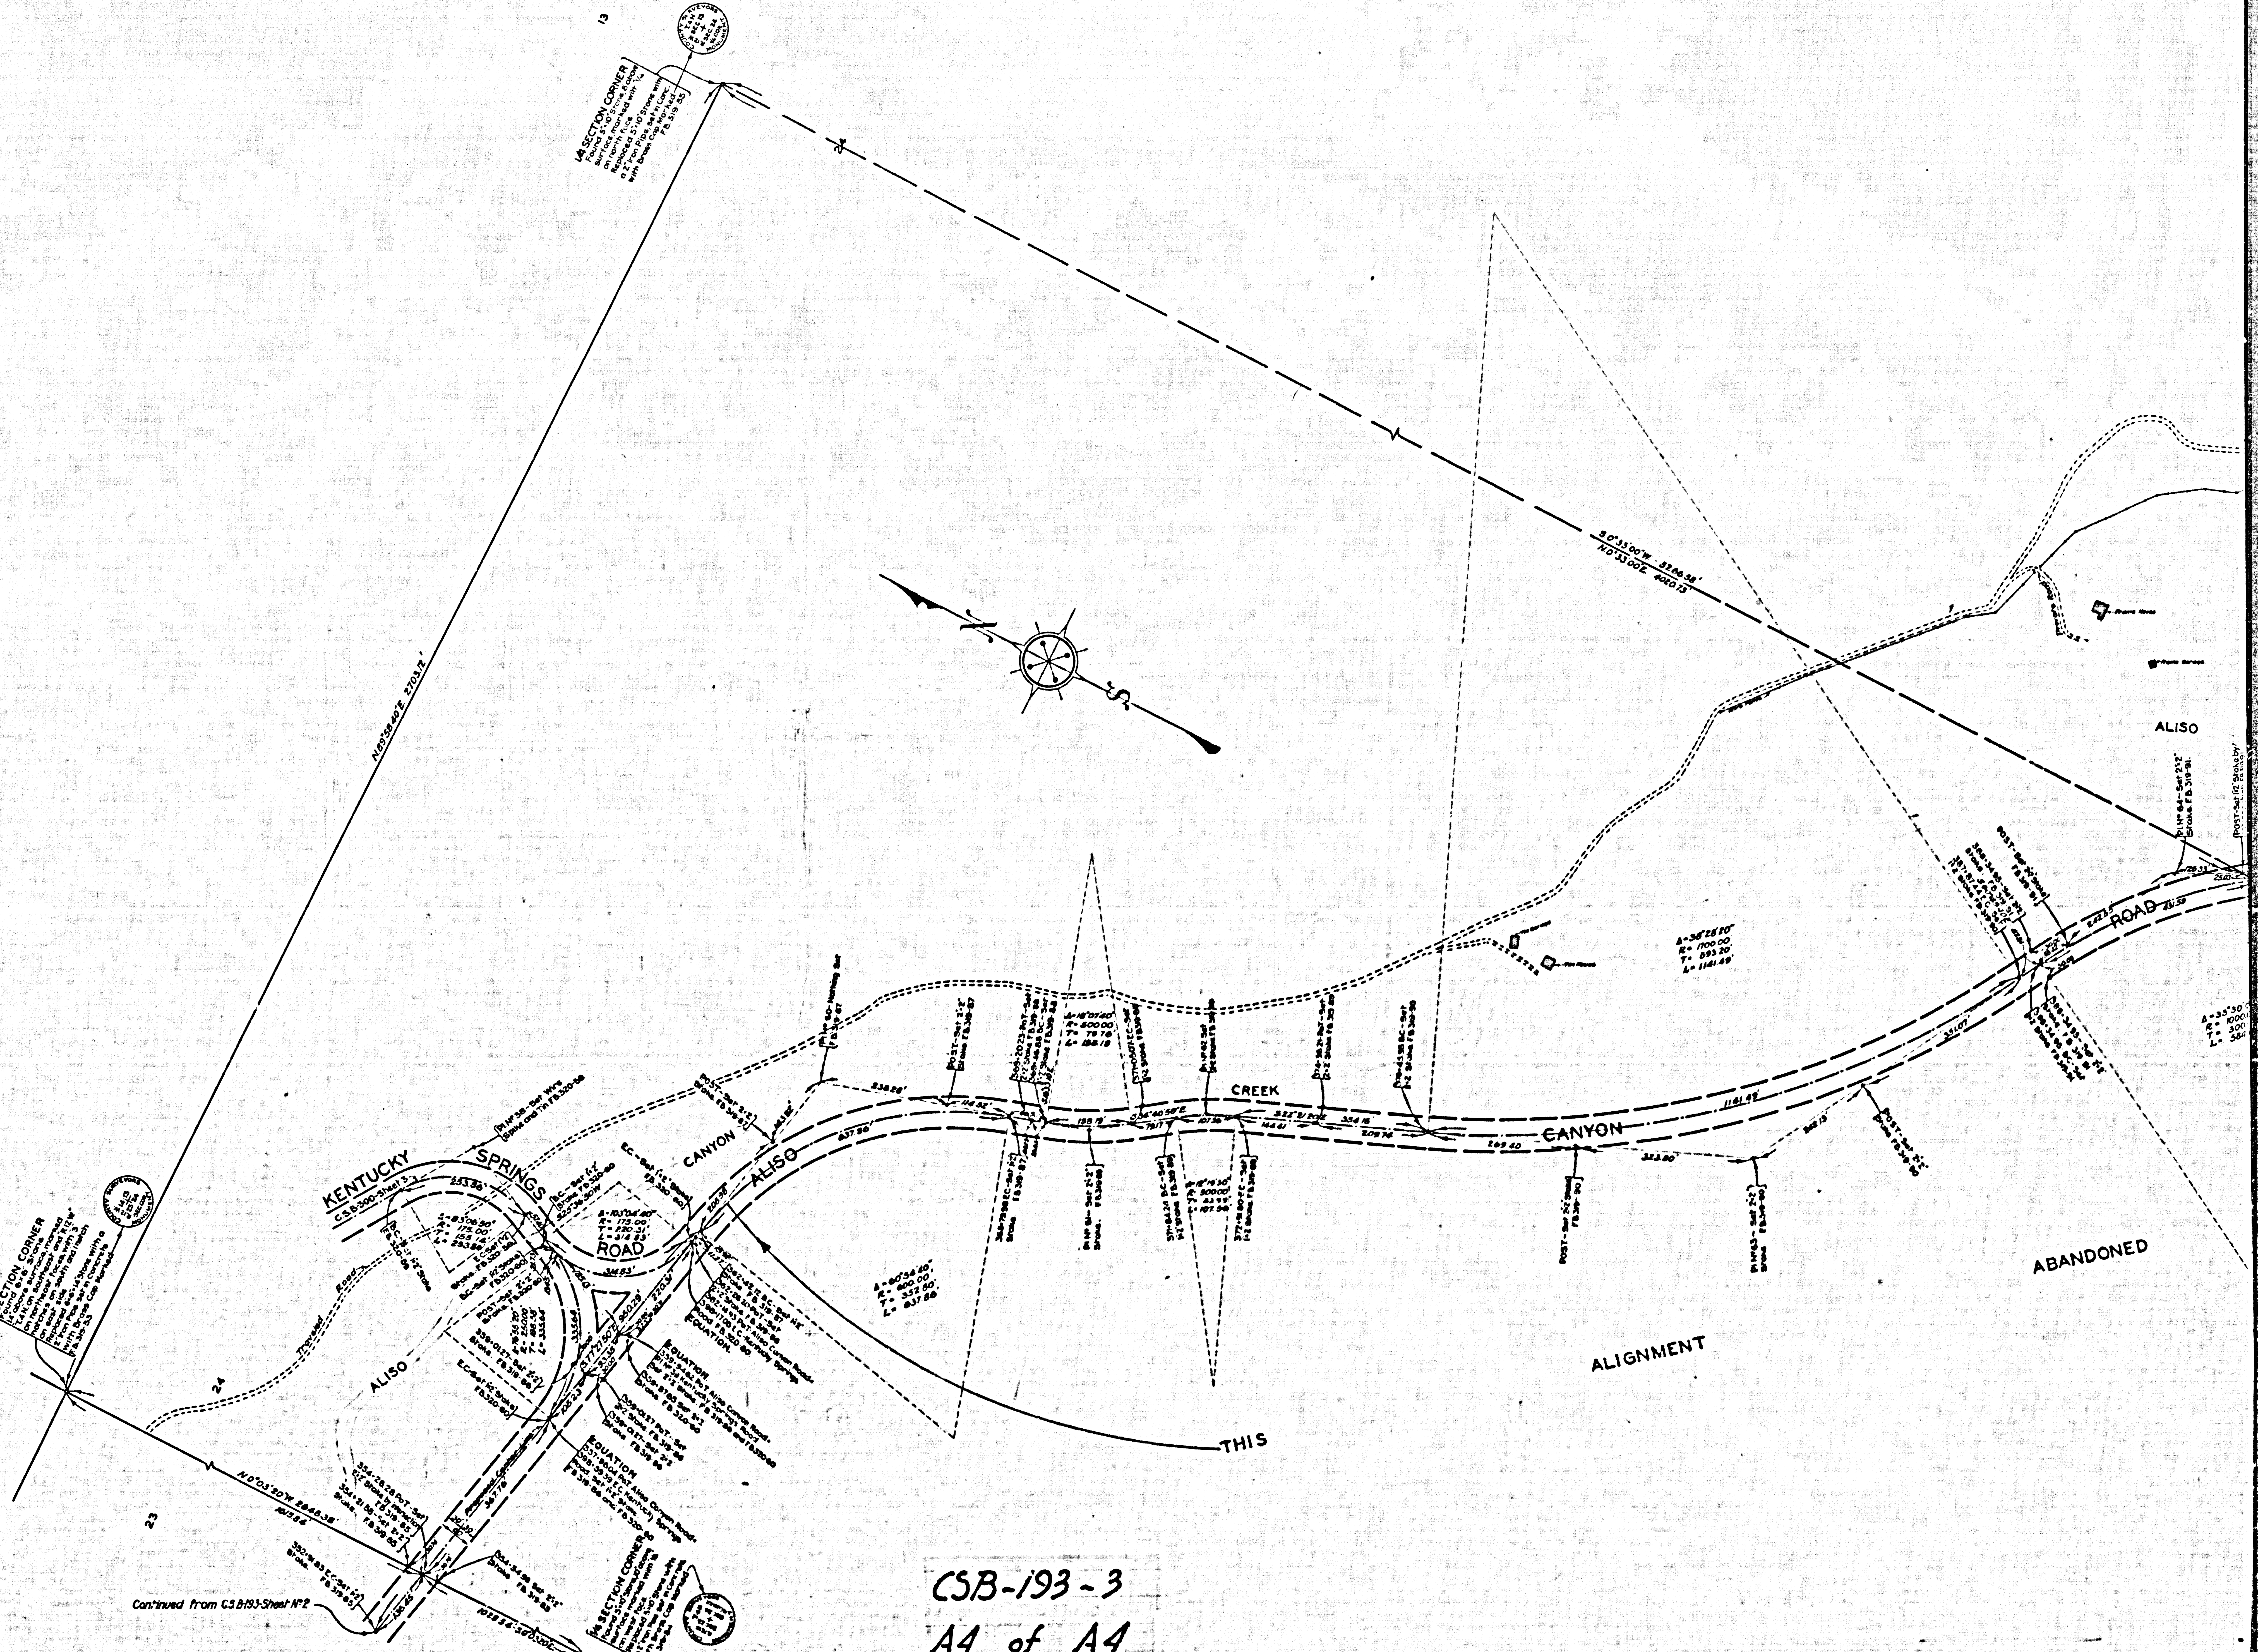
KENTUCKY SPRINGS ROAD
C.S.B. 300-Sheet 3
ALISO CANYON CREEK ROAD
ALISO
CANYON
CREEK
ROAD
THIS ALIGNMENT ABANDONED
Traveled Road
13
24
14
23
N
S
¼ SECTION CORNER
Found 5"×10" Stone, 8" above surface, marked with ¼ on north face. Replaced 5"×10" Stone with a 2" Iron Pipe, Set in Conc. with Brass Cap Marked F.B. 319-55
COUNTY SURVEYORS T4N R12W SEC 13 SEC 24 ¼ COR. MONUMENT
SECTION CORNER
Found 6×6 Stone, ½ above surface, marked T.4N. on southeast and R.12.W. on northeast faces, with 3 notches on south and 1 notch on east side. Replaced 6×6×14 Stone with a 2" Iron Pipe set in Concrete with Brass Cap Marked F.B. 319-53
N 19°56'40" E 2701.1'
N 0°03'20" W 2648.38'
N 0°33'00" E 4020.13'
S 0°33'00" W 3396.58'
Δ = 83°06'30"
R = 175.00
T = 155.14'
L = 253.86'
Δ = 103°04'40"
R = 175.00
T = 220.31'
L = 314.83'
Δ = 76°55'20"
R = 250.00
T = 198.58'
L = 335.64'
Δ = 60°54'40"
R = 600.00
T = 352.80'
L = 637.86'
Δ = 16°07'40"
R = 600.00
T = 79.76'
L = 158.18'
Δ = 12°19'30"
R = 500.00
T = 53.99'
L = 107.56'
Δ = 38°28'20"
R = 1700.00
T = 593.20'
L = 1141.49'
BC - Set 1×2 Stake FB 320-60 S 25°36'30" W
EC - Set 1×2 Stake FB 320-60
PI Nº 58 - Set Wire Spike and Tin FB 320-58
POST - Set 2×2 Stake FB 319-87
EQUATION
339+34.62 PoT Aliso Canyon Road = PI Nº 58 Kentucky Springs Road Set 2×2 Stake FB 319-86 and FB 320-60
EQUATION
337+96.04 PoT Aliso Canyon Road = 98+59.59 EC Kentucky Springs Road Set 1×2 Stake FB 319-86 and FB 320-60
354+28.28 PoT - Set 2×2 Stake by intersection FB 319-85
354+21.58 - Set 2×2 Stake FB 319-85
352+91.83 EC - Set 1×2 Stake FB 319-85
354+34.98 Set 2×2 Stake FB 319-88
Continued from C.S.B.193-Sheet Nº 2
Proposed Center Line
367.78'
637.86'
238.26'
114.52'
138.19'
S 34°40'50" E
79.17
107.56
S 22°21'20" E
144.41
334.16
209.74
269.40
322.80'
1141.49'
S 77°27'50" E
POST - Set 2×2 Stake FB 319-90
PI Nº 63 - Set 2×2 Stake FB 319-90
ALISO

CSB-193-3
A4 of A4

CSB-193-3
A2 of A4