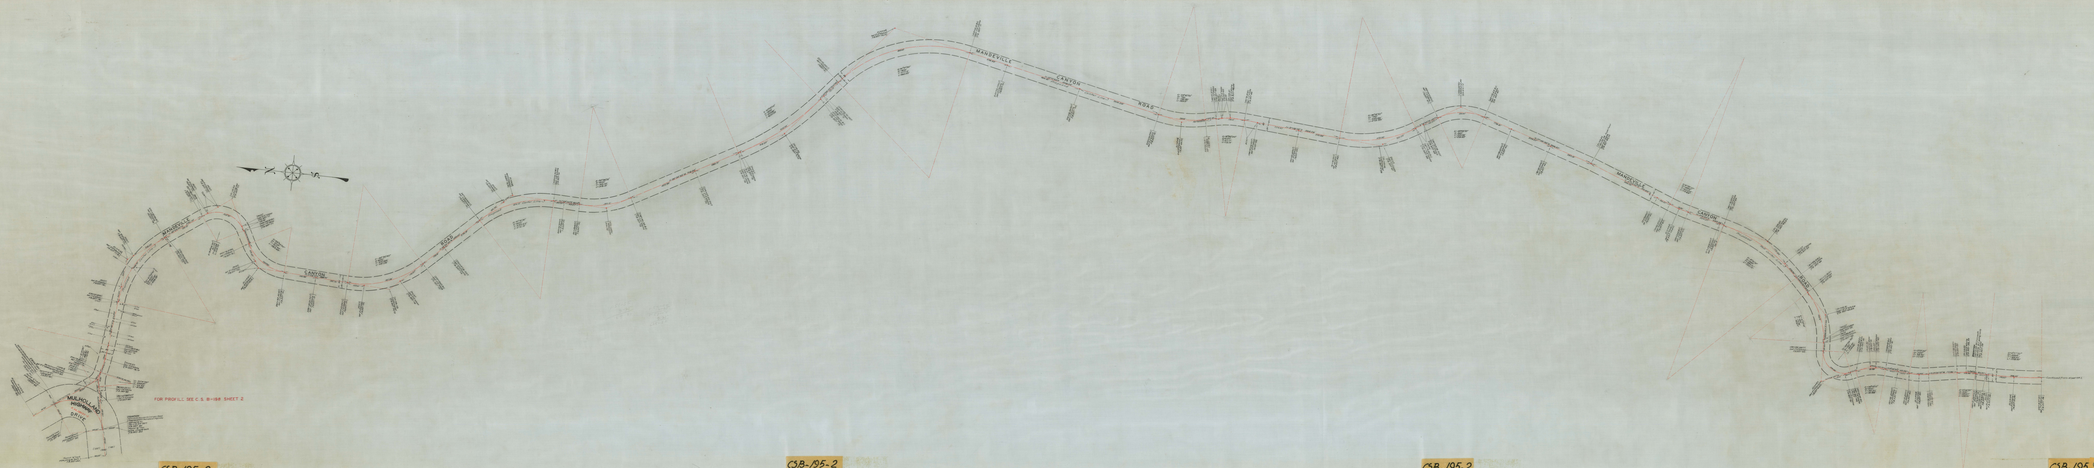

MAP OF

MANDEVILLE CANYON ROAD

FROM

ROCKINGHAM AVENUE

TO

MULHOLLAND HIGHWAY

COUNTY SURVEYOR'S MAP No B-195

SHEET 2 OF 2 SHEETS

SCALE - 1 INCH = 100 FT

HUGH OSGOOD JR. P.E.

J.E. ROCKWOOD COUNTY SURVEYOR

APPROVED BY THE LOS ANGELES COUNTY HIGHWAY COMMISSION BY THE BOARD OF SUPERVISORS FOR UNDER DATED MAY 1, 1956

BEARINGS AND DATUM ON SOLAR OBSERVATION FOR F.B. 207-140

FOR F.B. 207-140

FIELD WORK BY J.L. HAMMERSMITH

OFFICE WORK BY T. SWICEGOOD

DRAWN BY A. CLARK

FOR PROFILE SEE C.S. B-198 SHEET 2

CSB-195-2
A4 of A4

CSB-195-2
A3 of A4

CSB-195-2
A2 of A4

CSB-195-2
A1 of A4