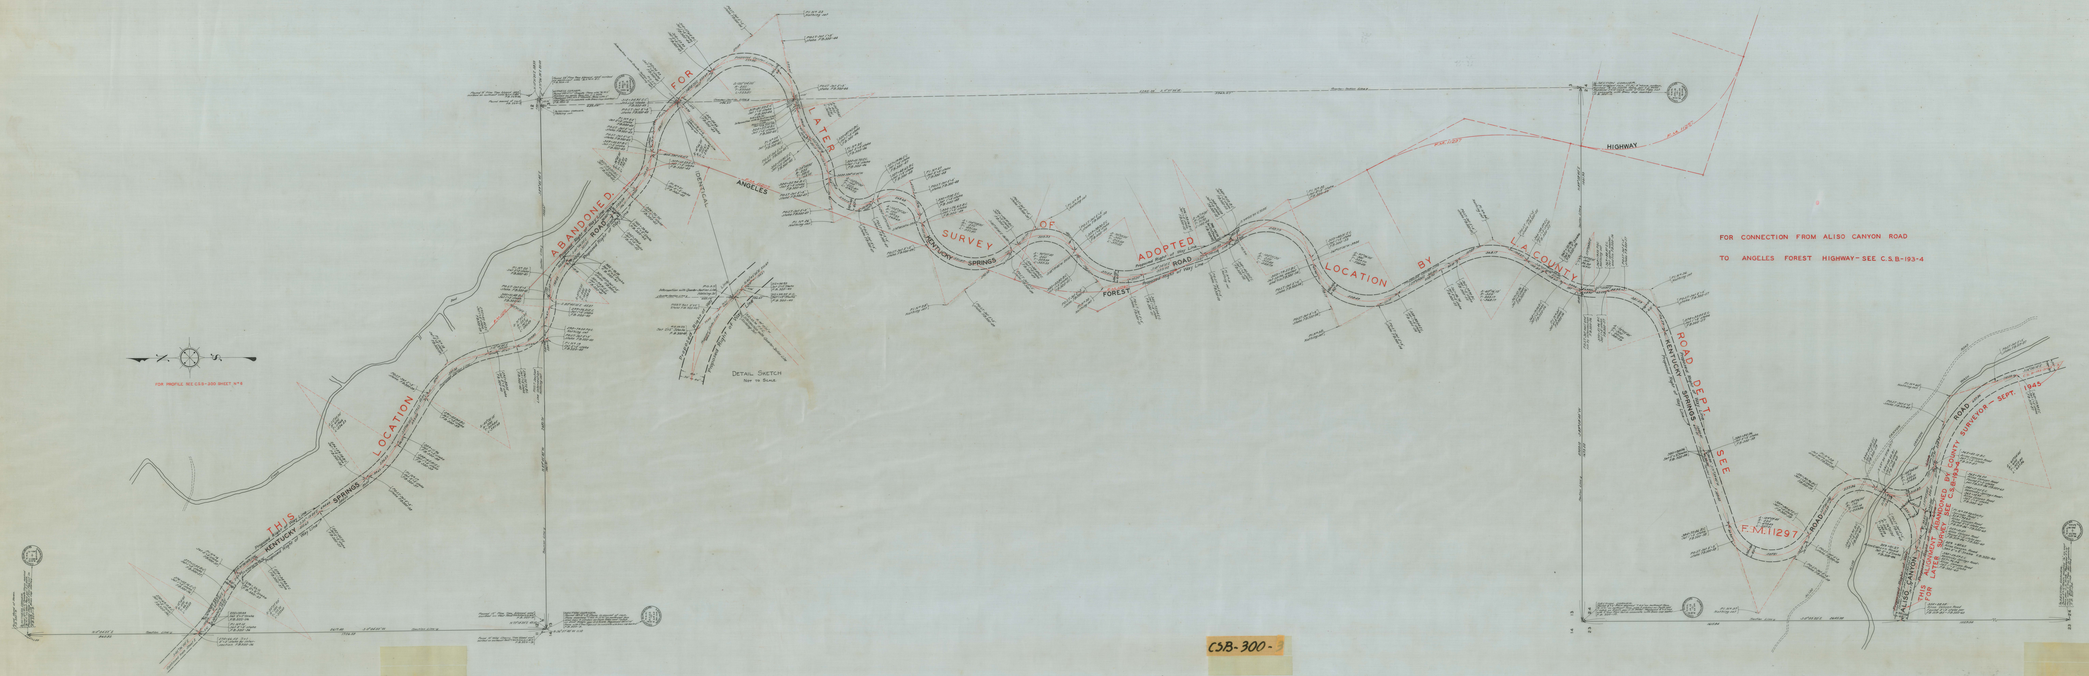

MAP OF

KENTUCKY SPRINGS ROAD

FROM

ALISO CANYON ROAD

TO

VINCENT

COUNTY SURVEYORS MAP Nº B-300

SHEET 3 OF 8 SHEETS

SCALE - 1 INCH = 100 FT

WORK ORDER Nº 113

J.E. ROCKHOLD - COUNTY SURVEYOR

SURVEYED APRI - JULY 1928

SURVEYED UNDER INSTRUCTIONS OF THE BOARD OF SUPERVISORS PER ORDER DATED MARCH 15 1926

BEARINGS ARE BASED ON THE BEARING OF ALISO CANYON ROAD AS SHOWN ON C.S.B-193 SHEET 3

F.B. 320, L-48 L.S. 384, L.B. 4, L.B. 4, 223-50.

FIELD WORK BY J.C. BRUNTY

OFFICE WORK BY R.J. CLARKE, G.A. CROW,

CHECKED BY E.M. MORGER, E.A. RIEKER

CSB-300-3