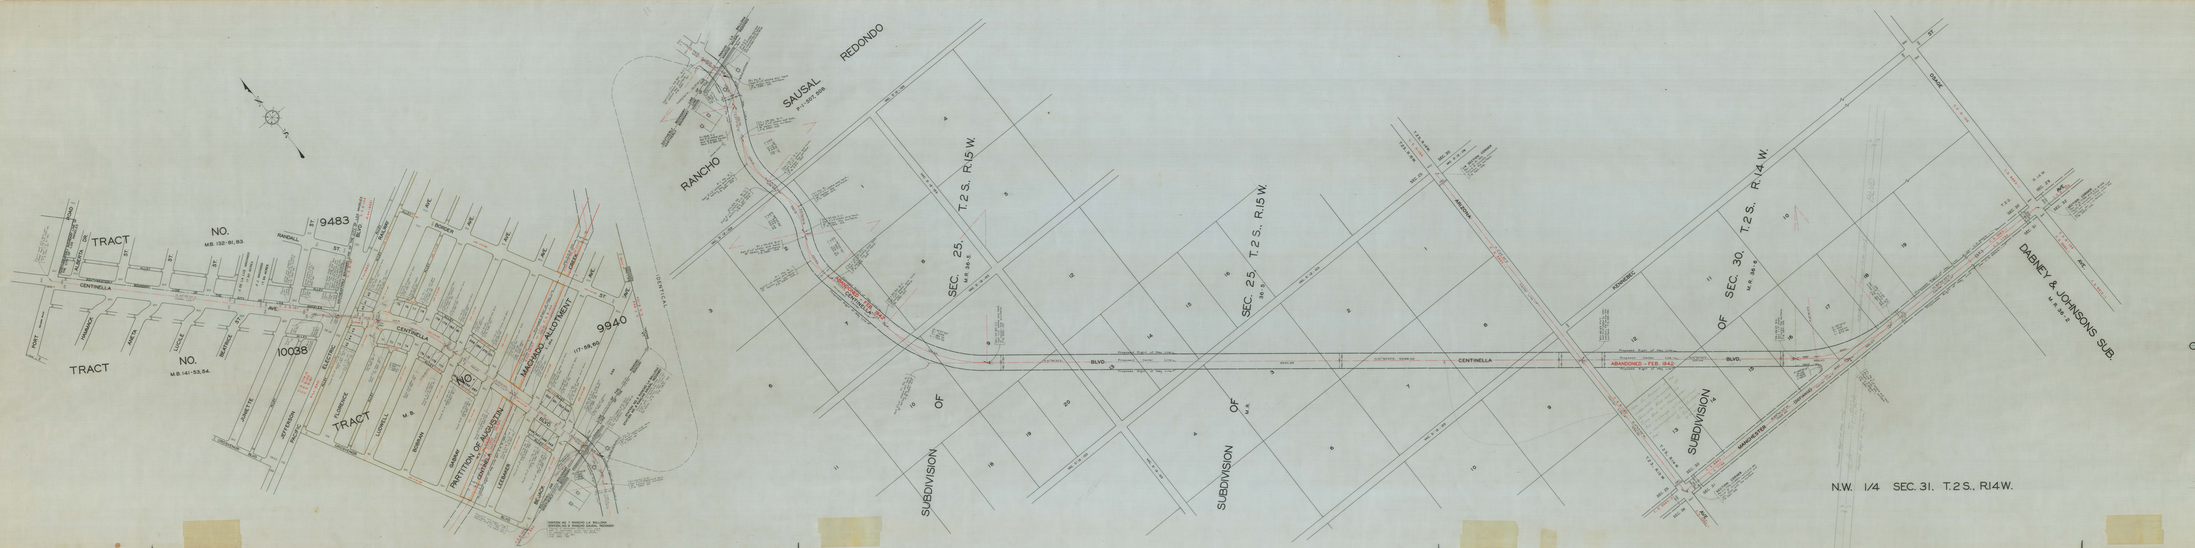
MAP OF
CENTINELLA BOULEVARD
FROM
JEFFERSON BOULEVARD
TO
MANCHESTER AVENUE
COUNTY SURVEYOR'S MAP NO. B-301
SCALE: 1 INCH = 100 FT.
MARK GROOM NO. 777
LOS ANGELES COUNTY SURVEYOR
THIS MAP WAS COMPILED FROM FIELD NOTES SURVEYED UNDER INSTRUCTIONS OF THE BOARD OF SUPERVISORS & RECORDS DATED
BEARINGS ARE BASED ON THE BEARING OF CENTINELLA BLVD. BETWEEN STATIONS 0+00 & 10+00
T.2 S., R.15 W.
T.2 S., R.14 W.
FIELD BOOK NO. F.B. 1861 PG.
FIELD BOOK NO. F.B. 1862 PG.
CHECKED BY: G. W. FINLAY
THIS LOCATION OF CENTINELLA BLVD. ABANDONED BY ORDER OF REGIONAL PLANNING COMMISSION - FEB. 2, 1942
ABANDONED - FEB. 1942
CENTINELLA BLVD.
SEC. 25, T.2 S., R.15 W.
SEC. 30, T.2 S., R.14 W.
SUBDIVISION OF
RANCHO SAUSAL REDONDO
DABNEY & JOHNSONS SUB.
N.W. 1/4 SEC. 31, T.2 S., R.14 W.
TRACT NO. 9483
TRACT NO. 10038
TRACT NO. 9940
MARANDO ALLOTMENT
PARTITION OF RANCHO LA CIENEGA
CENTINELLA AVE.
MANCHESTER AVE.
JEFFERSON BLVD.
SAN PEDRO BRANCH
SOUTHERN PACIFIC R.R.
CONTROL POINT
CONTROL POINT
CONTROL POINT