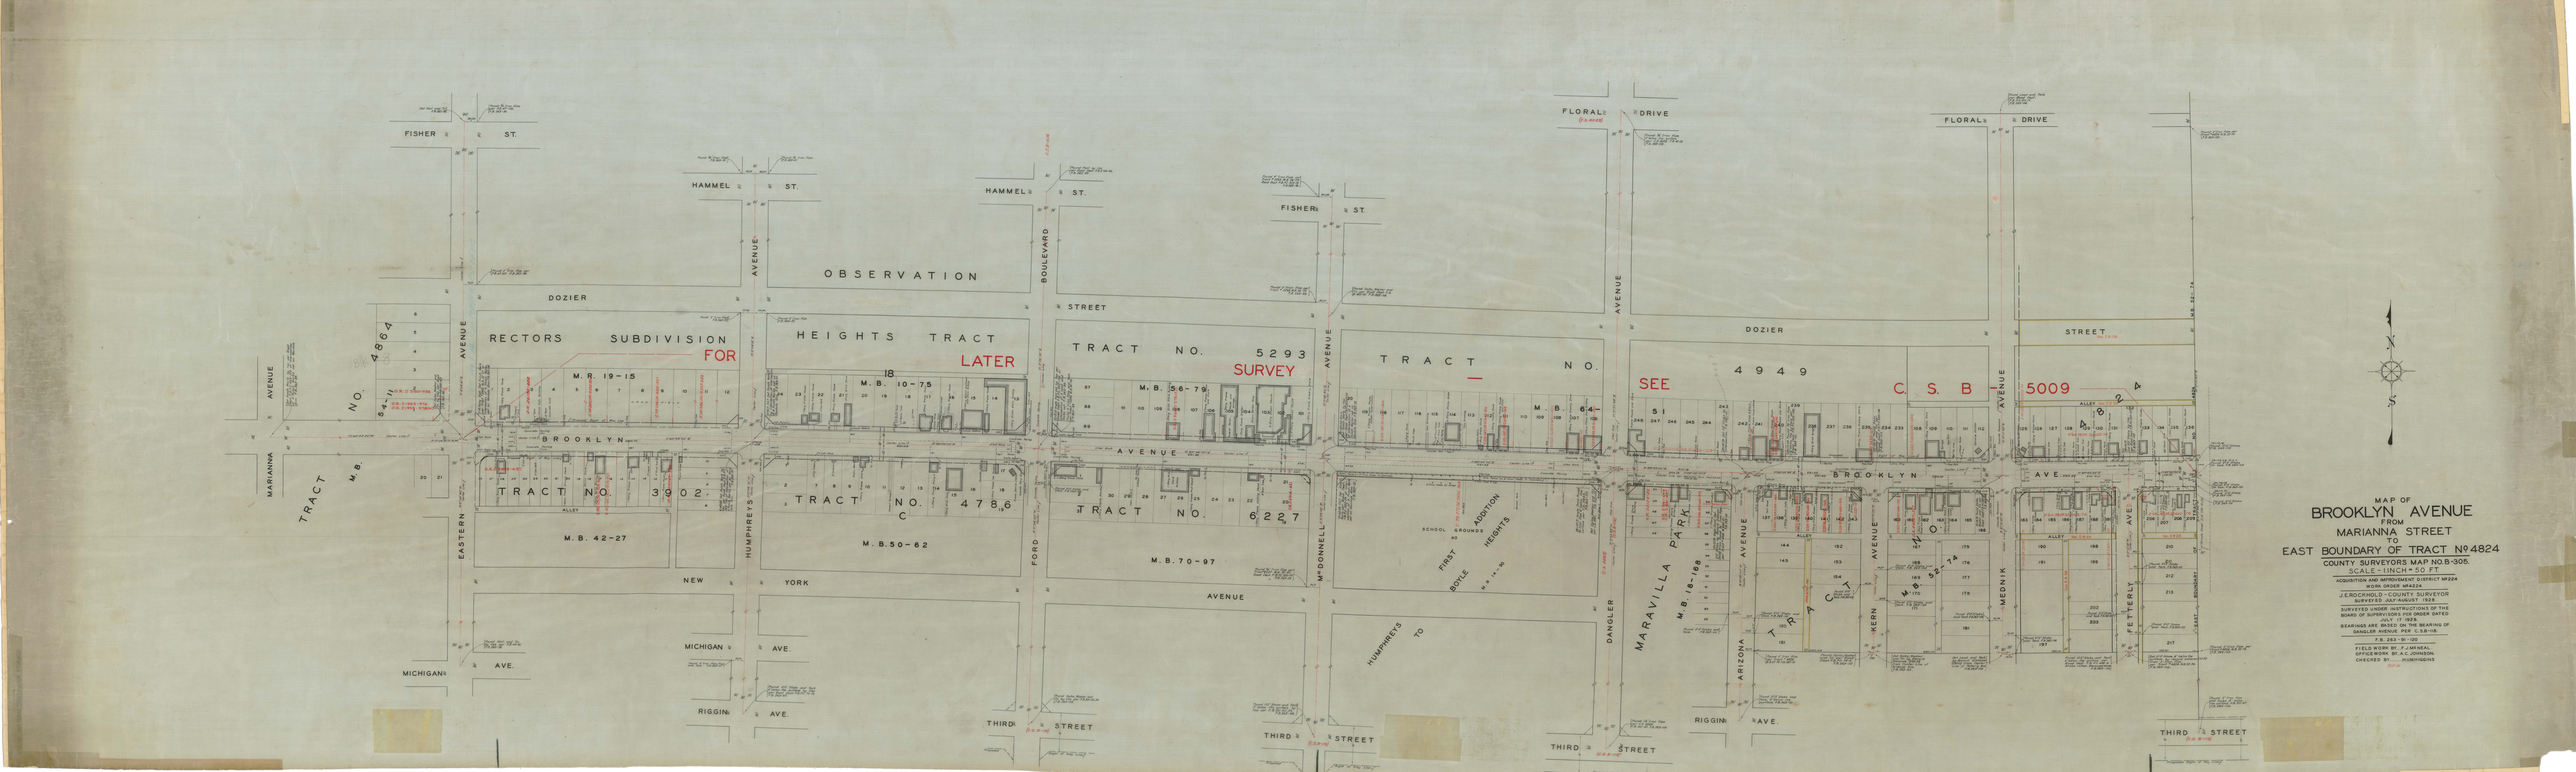
MAP OF
BROOKLYN AVENUE
FROM
MARIANNA STREET
TO
EAST BOUNDARY OF TRACT No 4824
COUNTY SURVEYORS MAP NO. B-305.
SCALE - 1 INCH = 50 FT.
ACQUISITION AND IMPROVEMENT DISTRICT No 224
WORK ORDER 9842224
J. E. ROCKHOLD - COUNTY SURVEYOR
SURVEYED JULY-AUGUST 1928.
SURVEYED UNDER INSTRUCTIONS OF THE BOARD OF SUPERVISORS PER ORDER DATED JULY 17-1928
BEARINGS ARE BASED ON THE BEARING OF DANGLER AVENUE PER C.S.B-18.
F.B. 263-91-100
FIELD WORK BY F.J. MINEAL
OFFICEWORK BY A.C. JOHNSON
CHECKED BY H.W. HIGGINS
OBSERVATION
HEIGHTS TRACT
RECTORS SUBDIVISION
FOR
LATER
SURVEY
SEE
C. S. B
5009
TRACT NO. 4864
TRACT NO. 3902
TRACT NO. 4786
TRACT NO. 6227
TRACT NO. 5293
TRACT NO. 4949
TRACT NO. 4824
MARAVILLA PARK
SCHOOL GROUNDS
FIRST ADDITION
BOYLE HEIGHTS
FISHER ST.
HAMMEL ST.
DOZIER
STREET
FLORAL DRIVE
BROOKLYN AVE.
NEW YORK
MICHIGAN AVE.
RIGGIN AVE.
THIRD STREET
MARIANNA AVENUE
EASTERN AVENUE
HUMPHREYS AVENUE
FORD BOULEVARD
McDONNELL AVENUE
DANGLER AVENUE
ARIZONA AVENUE
KERN AVENUE
MEDNIK AVENUE
FETTERLY AVE.
EAST BOUNDARY
HUMPHREYS TO
M.B. 19-15
M.B. 10-75
M.B. 56-79
M.B. 64
M.B. 42-27
M.B. 50-62
M.B. 70-97
M.B. 18-168
M.B. 52-74
N
S