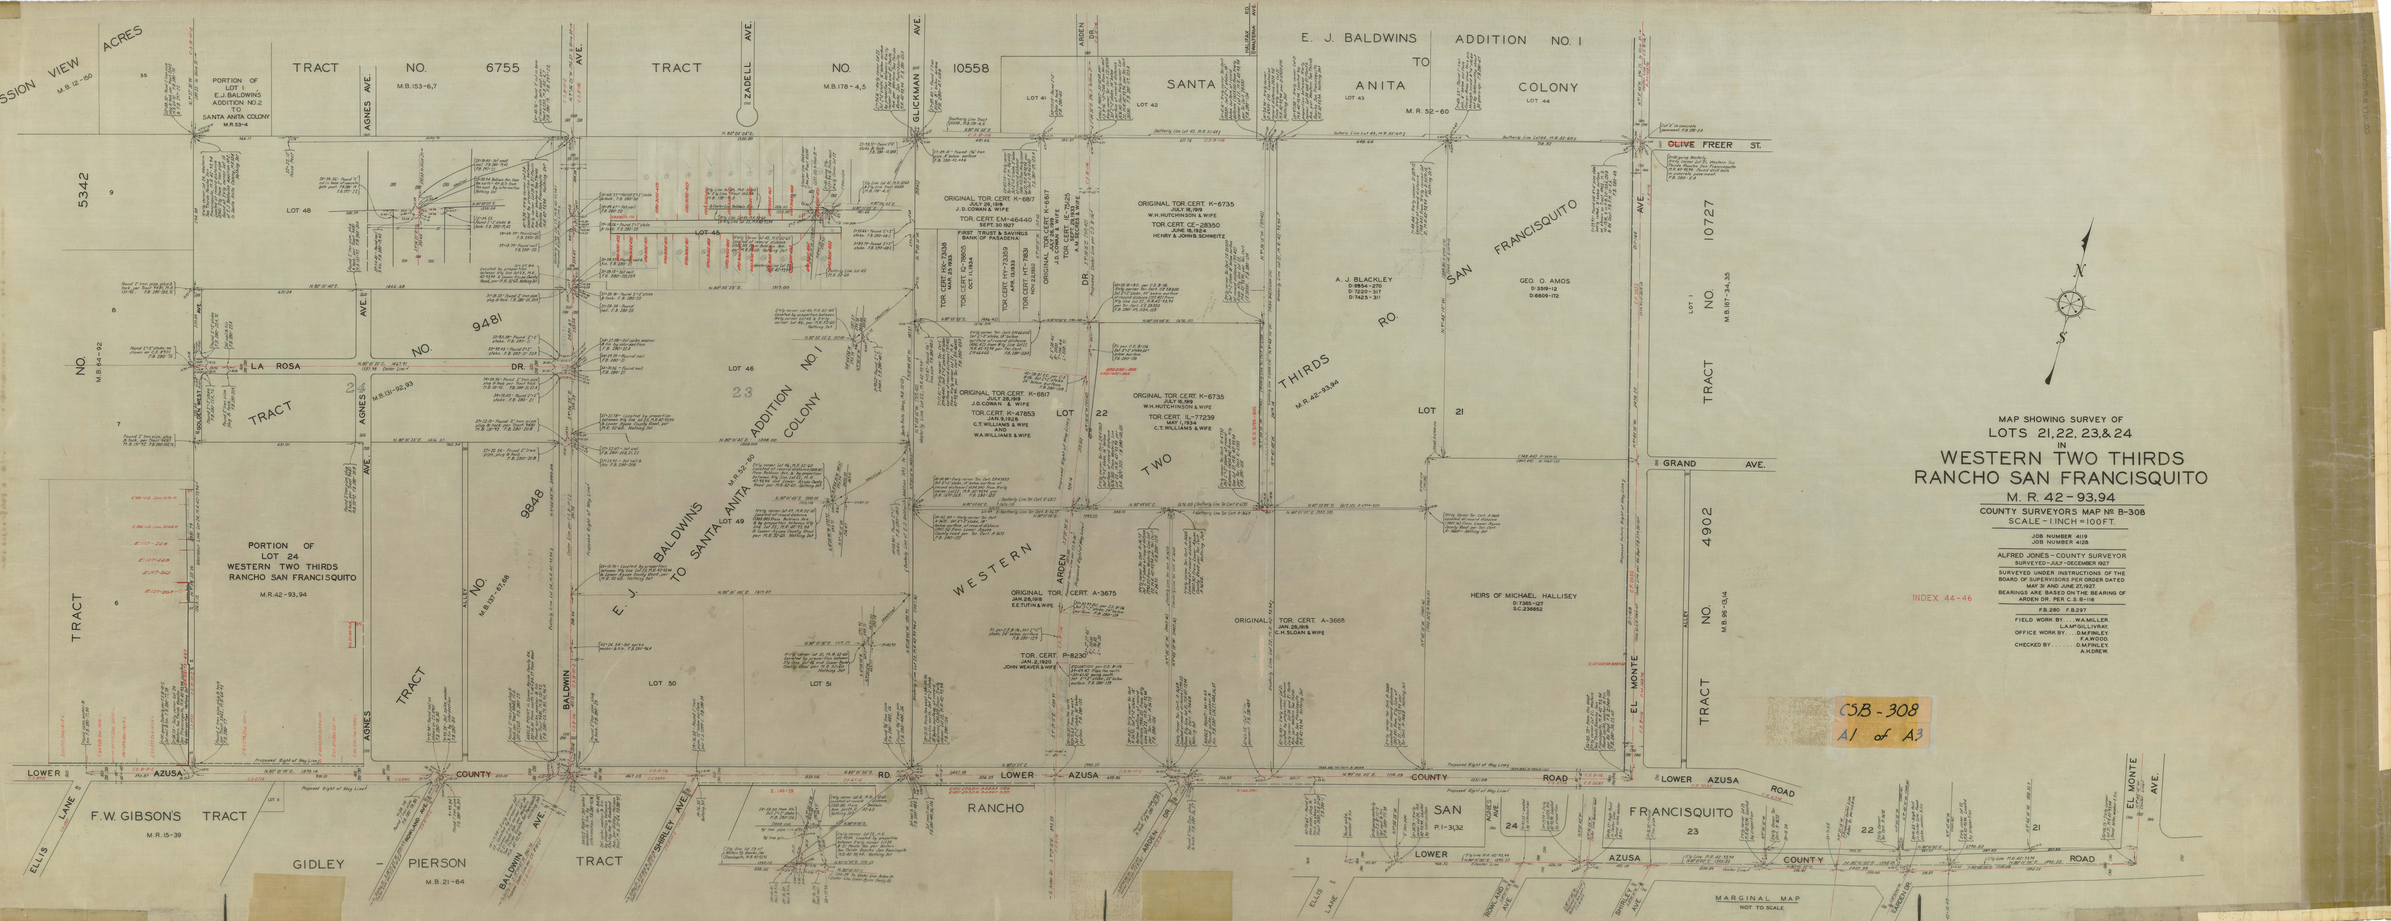
MAP SHOWING SURVEY OF
LOTS 21, 22, 23, & 24
IN
WESTERN TWO THIRDS
RANCHO SAN FRANCISQUITO
M. R. 42-93, 94
COUNTY SURVEYORS MAP Nº B-308
SCALE - 1 INCH = 100 FT.
JOB NUMBER 4119
JOB NUMBER 4128
ALFRED JONES - COUNTY SURVEYOR
SURVEYED - JULY - DECEMBER 1927
SURVEYED UNDER INSTRUCTIONS OF THE BOARD OF SUPERVISORS PER ORDER DATED MAY 31 AND JUNE 27, 1927
BEARINGS ARE BASED ON THE BEARING OF ARDEN DR. PER C.S. 8-118
F.B. 280 F.B. 297
FIELD WORK BY . . . W.A. MILLER
L.A. McGILLIVRAY
OFFICE WORK BY . . . D.M. FINLEY
F.A. WOOD
CHECKED BY . . . . . D.M. FINLEY
A.N. DREW
INDEX 44-46
CSB-308
A1 of A3
MARGINAL MAP
NOT TO SCALE
MISSION VIEW ACRES
M.B. 12-60
PORTION OF LOT 1 E.J. BALDWIN'S ADDITION NO. 2 TO SANTA ANITA COLONY
M.R. 53-4
TRACT NO. 6755
M.B. 153-6,7
TRACT NO. 10558
M.B. 178-4,5
E. J. BALDWIN'S ADDITION NO. 1 TO SANTA ANITA COLONY
M.R. 52-60
SANTA ANITA COLONY
LOT 41
LOT 42
LOT 43
LOT 44
LOT 45
LOT 46
LOT 48
LOT 49
LOT 50
LOT 51
LOT 21
LOT 22
LOT 23
TRACT NO. 5342
TRACT NO. 9481
TRACT NO. 9848
TRACT NO. 10727
M.B. 187-34,35
TRACT NO. 4902
M.B. 96-13,14
PORTION OF LOT 24 WESTERN TWO THIRDS RANCHO SAN FRANCISQUITO
M.R. 42-93, 94
WESTERN TWO THIRDS
M.R. 42-93,94
RANCHO SAN FRANCISQUITO
ORIGINAL TOR. CERT. K-6817
J.S. COMAN & WIFE
TOR. CERT. EM-46440
SEPT. 30 1927
FIRST TRUST & SAVINGS BANK OF PASADENA
ORIGINAL TOR. CERT. K-6735
JULY 16, 1919
W.H. HUTCHINSON & WIFE
TOR. CERT. CE-28350
JAN. 2, 1923
HENRY & JOHN E. SCHMEITZ
ORIGINAL TOR. CERT. K-6817
J.S. COMAN & WIFE
TOR. CERT. K-47653
JAN. 8, 1926
C.T. WILLIAMS & WIFE
AND
W.A. WILLIAMS & WIFE
ORIGINAL TOR. CERT. K-6735
JULY 16, 1919
W.H. HUTCHINSON & WIFE
TOR. CERT. L-77239
MAY 1, 1934
C.T. WILLIAMS & WIFE
ORIGINAL TOR. CERT. A-3675
JAN. 28, 1919
E.E. TUTIN & WIFE
TOR. CERT. P-8230
JAN. 2, 1920
JOHN WEAVER & WIFE
ORIGINAL TOR. CERT. A-3668
JAN. 28, 1919
C.H. SLOAN & WIFE
A. J. BLACKLEY
D: 8854-270
D: 7220-317
D: 7425-311
GEO. O. AMOS
D: 3319-12
D: 6809-172
HEIRS OF MICHAEL HALLISEY
D: 7385-127
S.C. 236652
OLIVE FREER ST.
GRAND AVE.
LOWER AZUSA ROAD
COUNTY ROAD
LA ROSA DR.
ARDEN DR.
GLICKMAN AVE.
ZADELL AVE.
AGNES AVE.
BALDWIN AVE.
EL MONTE AVE.
ELLIS LANE
F.W. GIBSON'S TRACT
M.R. 15-39
GIDLEY - PIERSON TRACT
M.B. 21-64
SHIRLEY AVE.
SAN PICO AVE.
SAN FRANCISQUITO
N
S