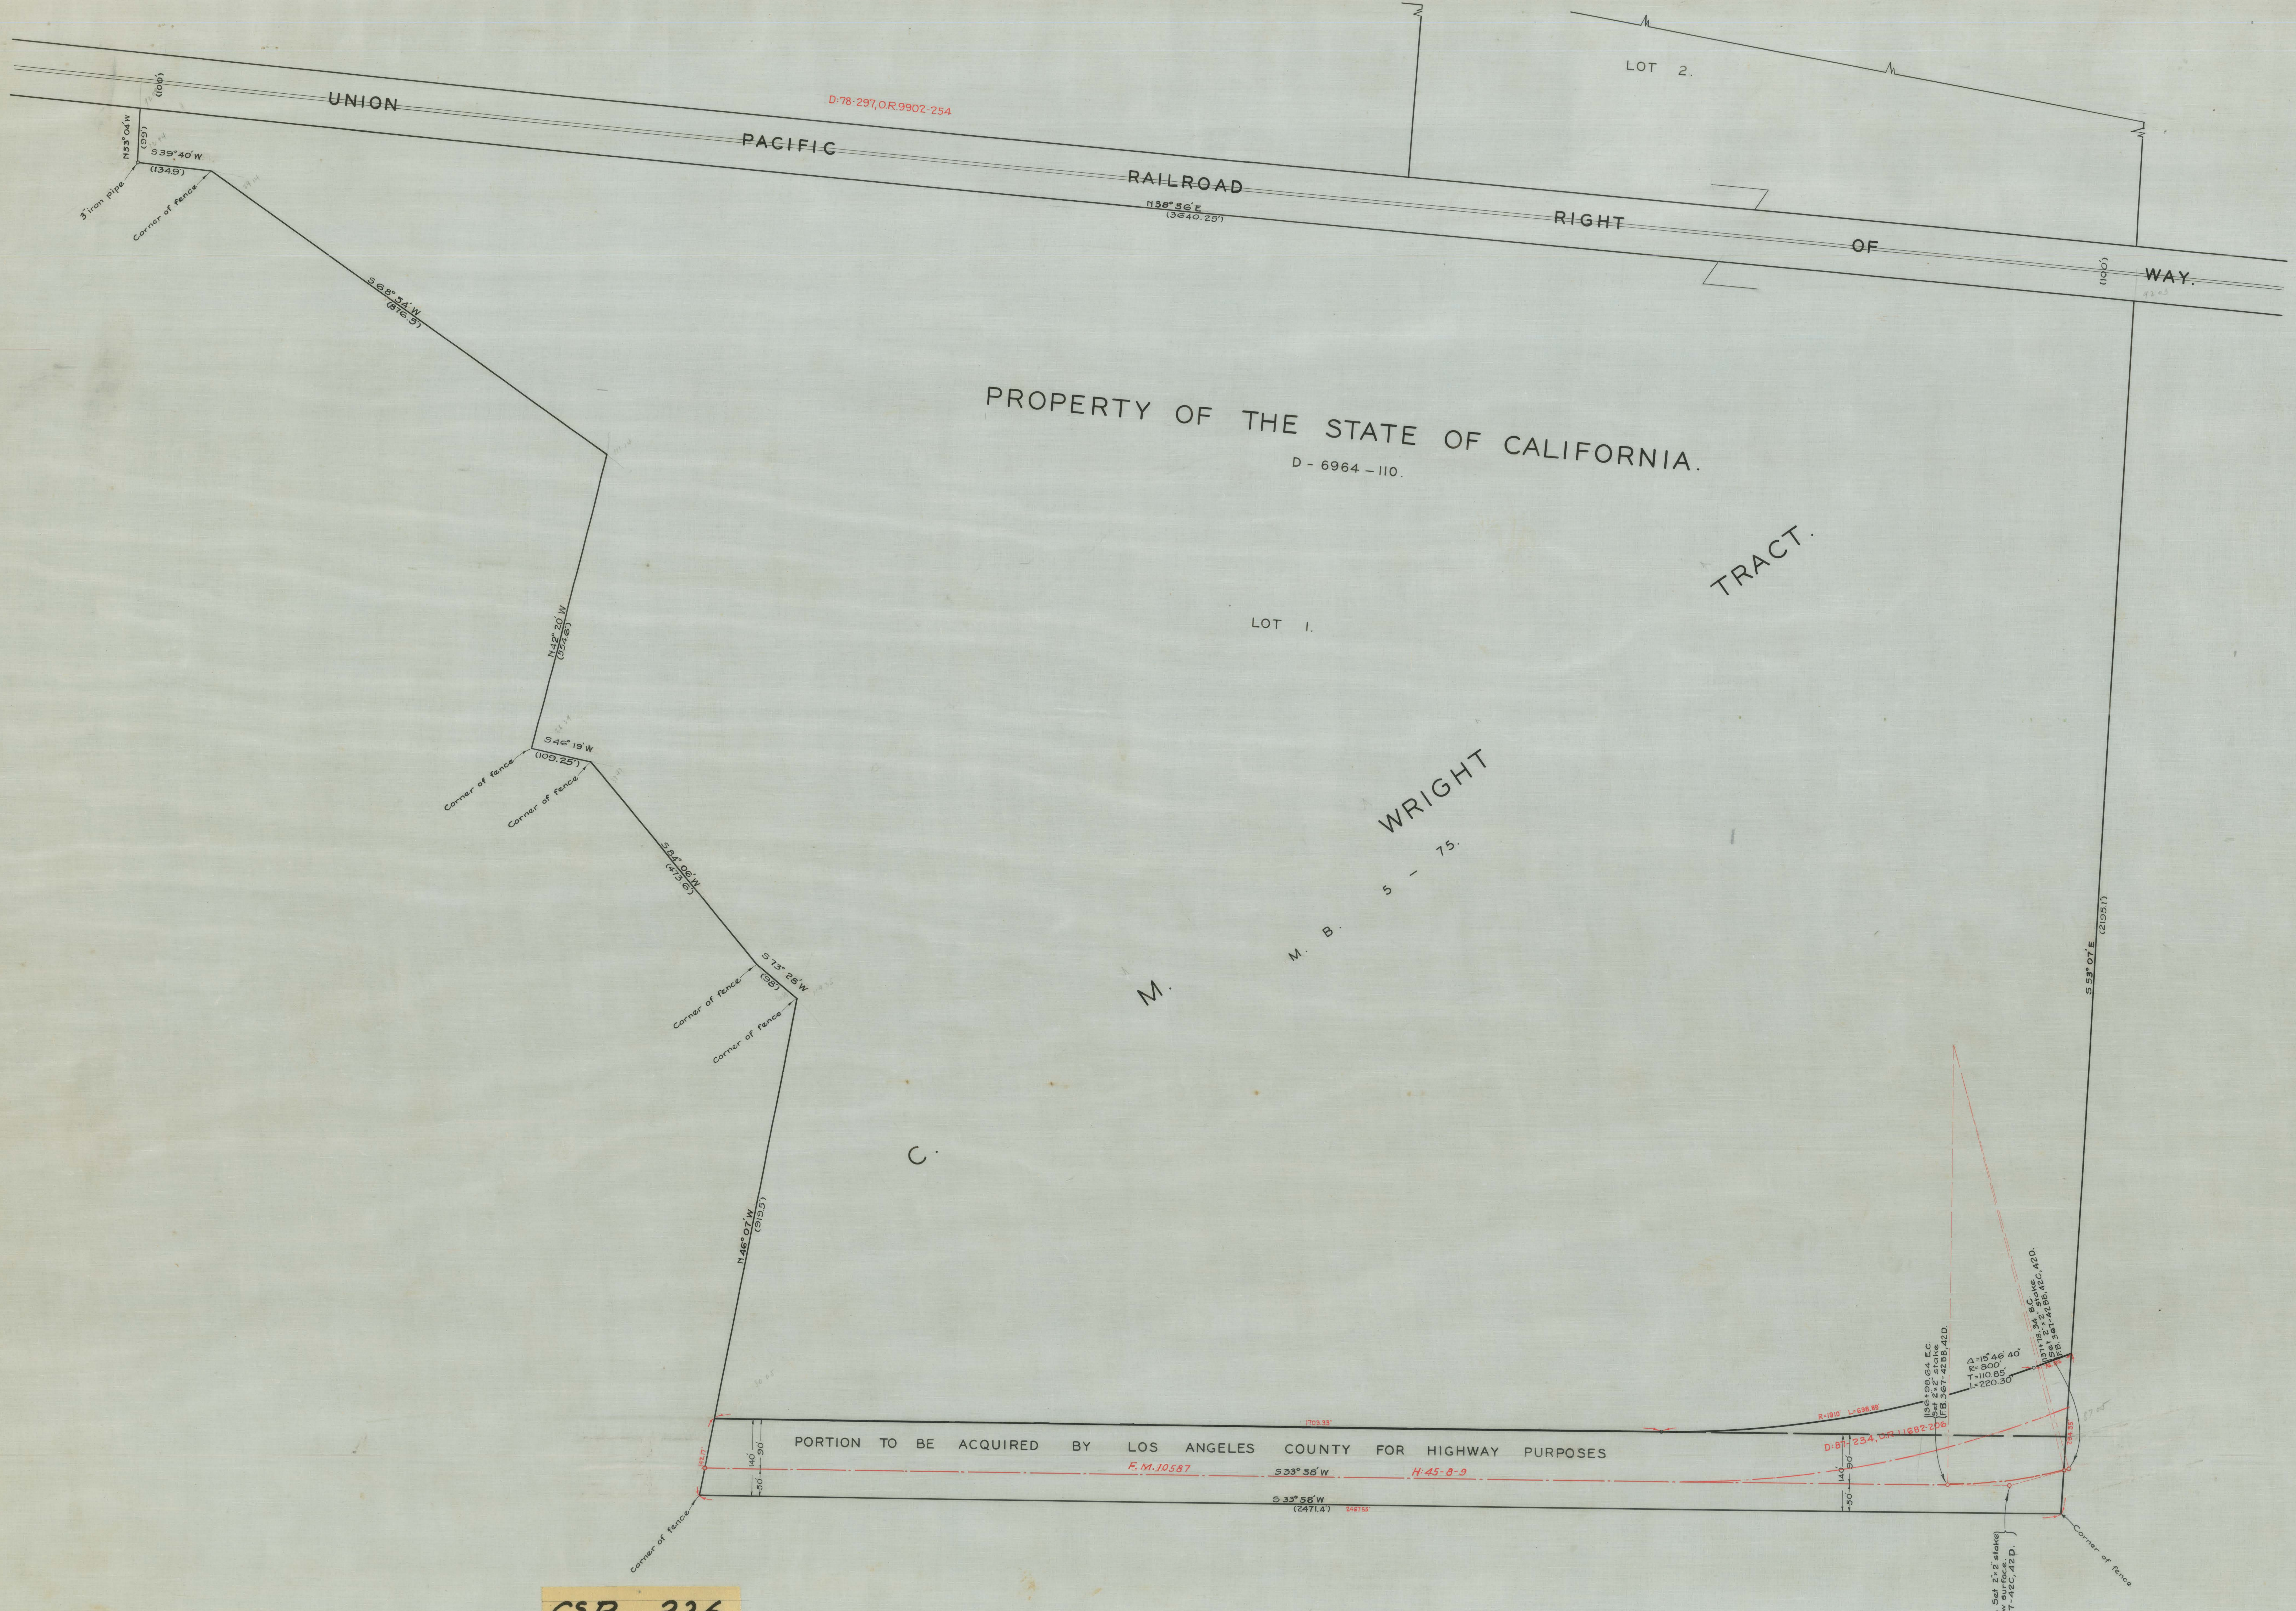

MAP SHOWING

LAND TO BE ACQUIRED

BY

LOS ANGELES COUNTY

FROM

STATE OF CALIFORNIA

IN

LOT 1 - C. M. WRIGHT TRACT - M. B. 5-75.

(D. — 6964 - 110.)

FOR

HIGHWAY PURPOSES.

COUNTY SURVEYORS MAP Nº B-336.

SCALE - 1 INCH = 100 FT.

J. E. ROCKHOLD - COUNTY SURVEYOR

SURVEYED SEPT. & OCT. 1928.

BEARINGS ARE BASED ON SOUTHEASTERLY LINE LOT 1 C. M. WRIGHT TRACT - M. B. 5 - 75.

OFFICE WORK BY J. C. HOYT.

CHECKED BY R. W. STEWART.

Note: Distances and bearings shown on this map are record distances and bearings per C. M. Wright Tract M.B. 5-75

Sht. 39

I.M. 114-337

CSB - 336
A2 of A2

CSB - 336
A1 of A2