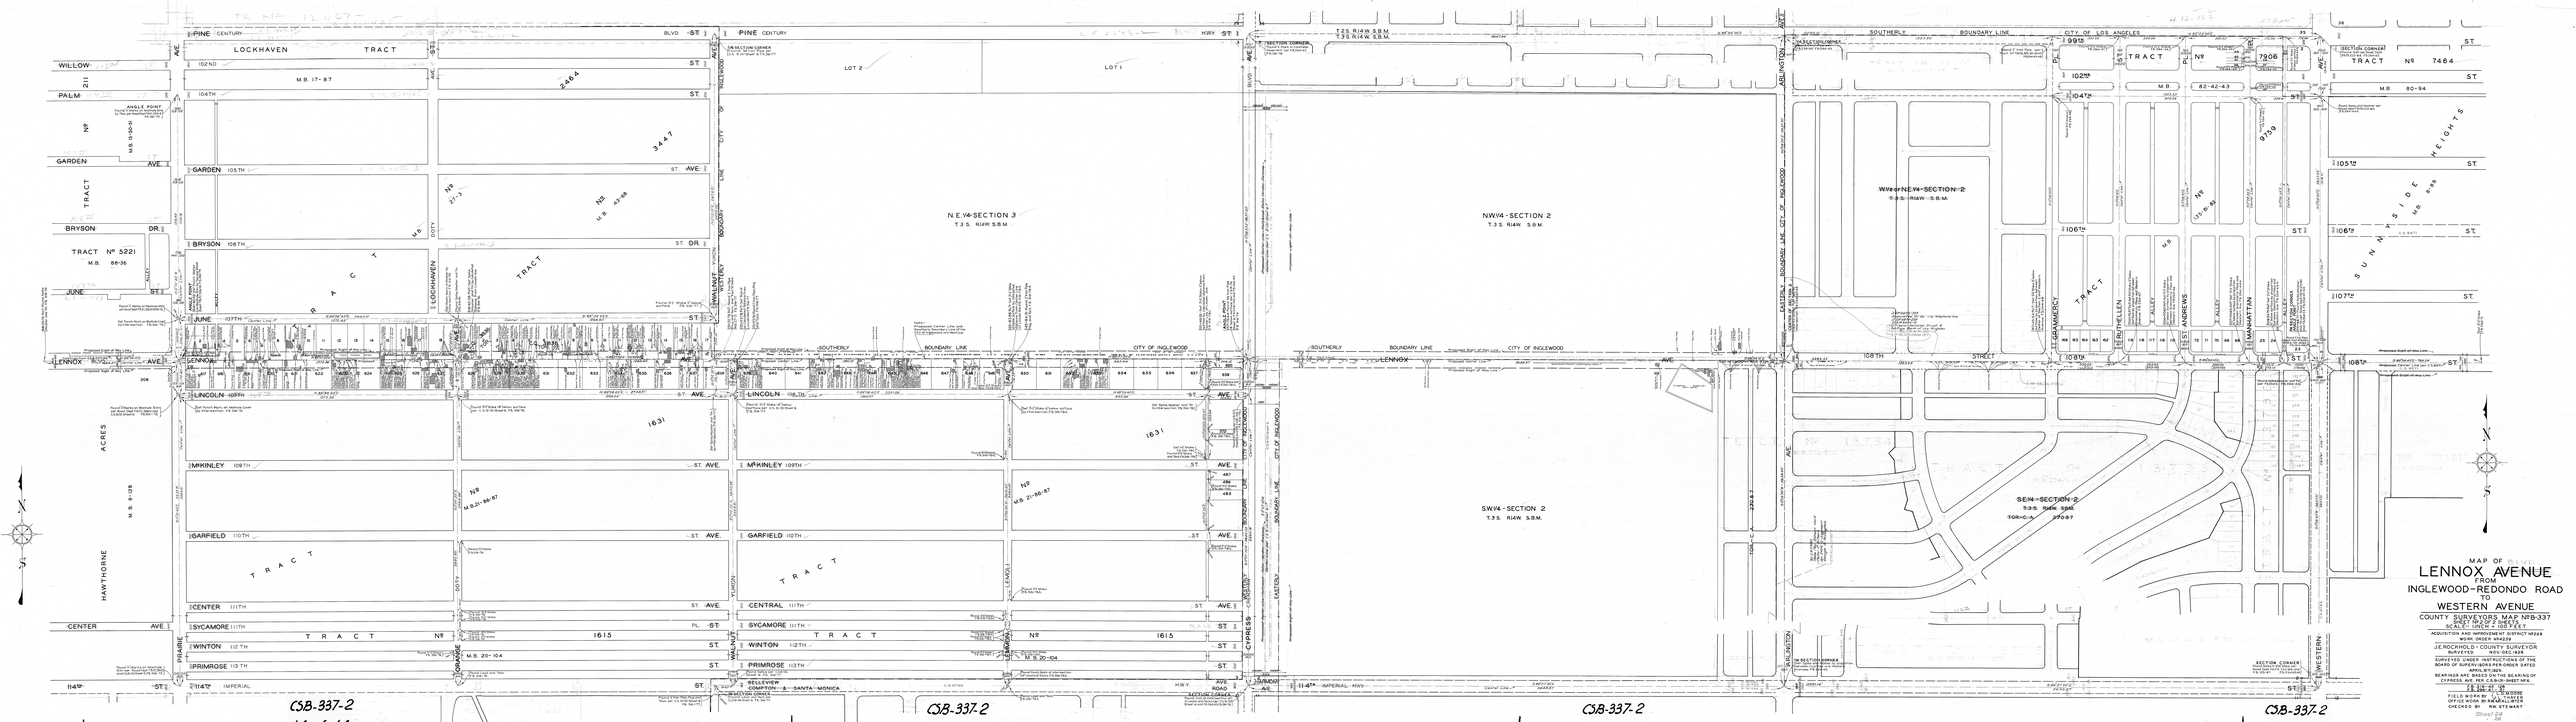


MAP OF
LENNOX AVENUE
FROM
INGLEWOOD-REDONDO ROAD
TO
WESTERN AVENUE
COUNTY SURVEYORS MAP NB-337
SCALE: 1INCH = 100 FEET
ACQUISITION AND IMPROVEMENT DISTRICT-W228
WORK ORDER WA228
J.E.ROCHHOLD - COUNTY SURVEYOR
SURVEY NO. 1921-738
SURVEYED UNDER INSTRUCTIONS OF THE BOARD OF SUPERVISORS ORDER DATED APRIL 27, 1925
BEARINGS ARE BASED ON THE BEARING OF CYPRESS AVE. PER COUNTY SURVEY NO. 1921-738
FIELD WORK BY J.A.MOORE
OFFICE WORK BY R.M.KALLSTROM
CHECKED BY R.M. STEWART

Sheet 1 of 2 Sheets